NETLEY

INSTALLATION OF DDA COMPLIANT HANDRAILS ELEVATION 'BB' (RIGHT HAND SIDE)

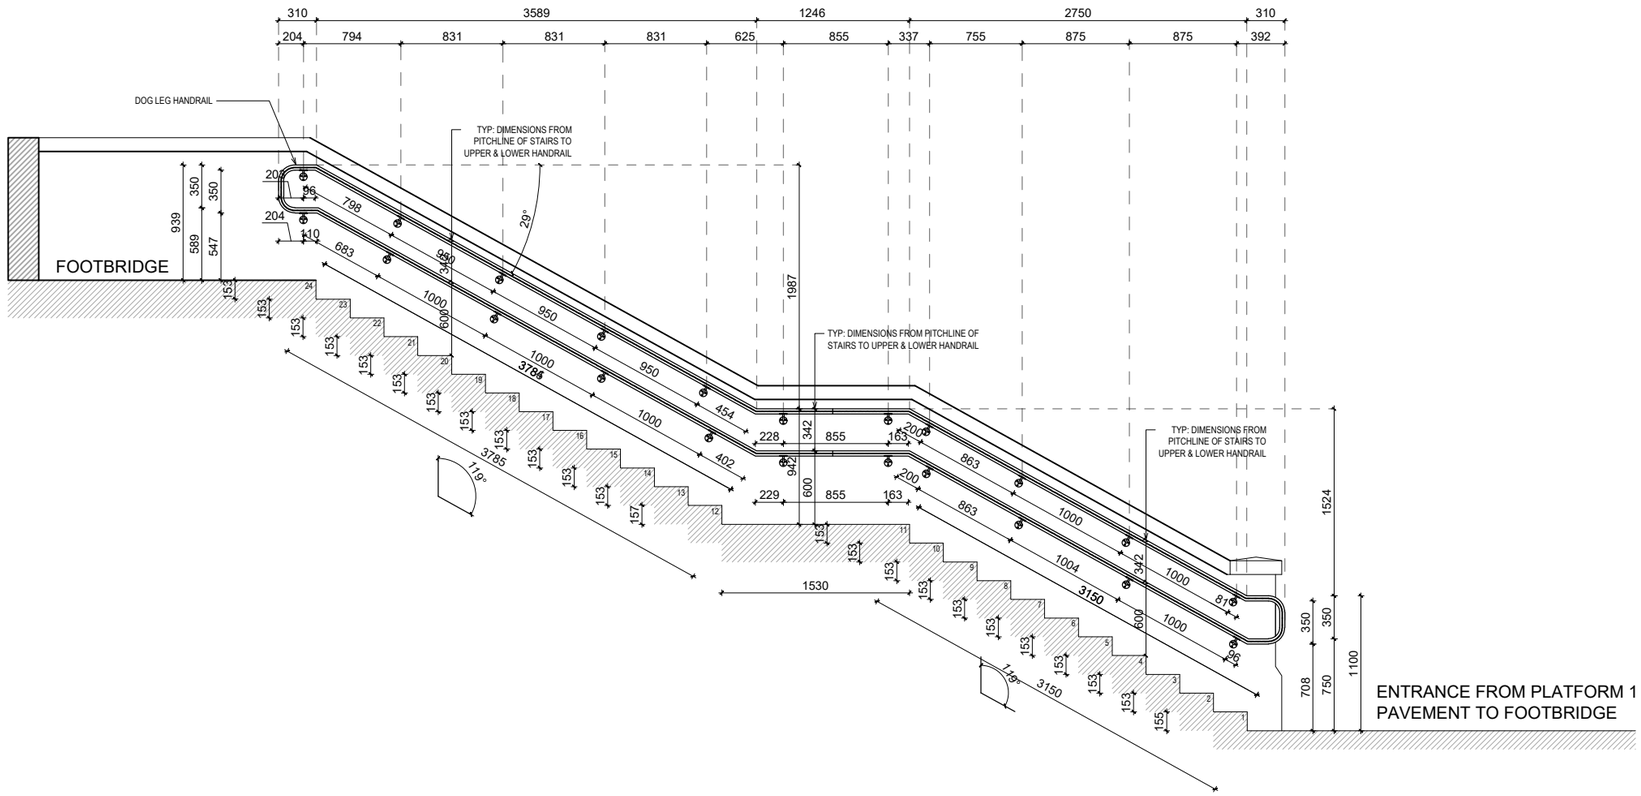

PROPOSED

STAIRWAY 1

0 1m 2.5m

K V B ARCHITECTS

K V B Architects Ltd
Chartered Architects

9 High Street
Tring, Herts
HP23 5AH
Tel: +44 (0)1442 824691
Email: greg@kvbarchitects.co.uk
www.kvbarchitects.co.uk

CLIENT	**SWR**
PROJECT	**Netley Station, Station Road, Netley Abbey, Hampshire, SO31 5AN**
TITLE	**Proposed Elevation**
SCALE	**1:50 @ A3**
DATE	**21.11.25**
DRAWN	**IK**
CHECKED	**GB**
DRAWING NO.	**203**
JOB NO.	
REVISION	