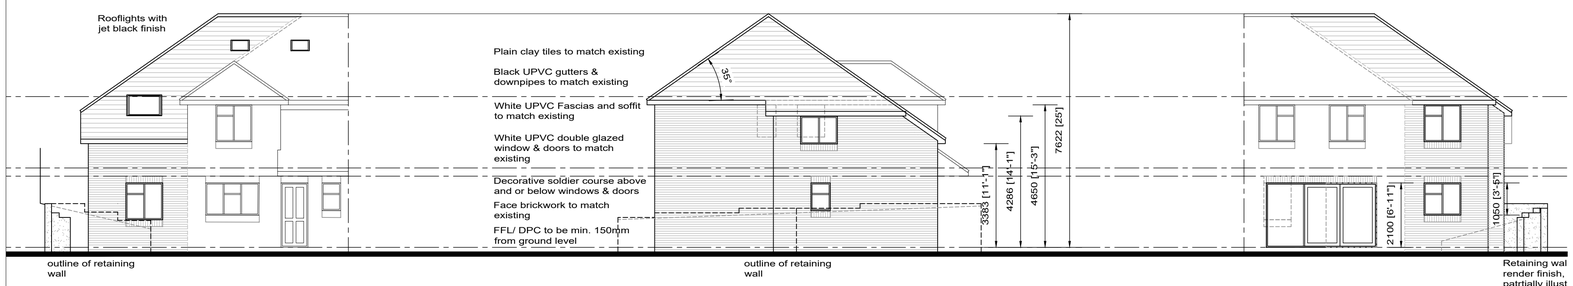

Front Elevation (1:100 Scale)

Flank Elevation (1:100 Scale)

Rear Elevation (1:100 Scale)

0 2m 4m 6m

Scale 1:100

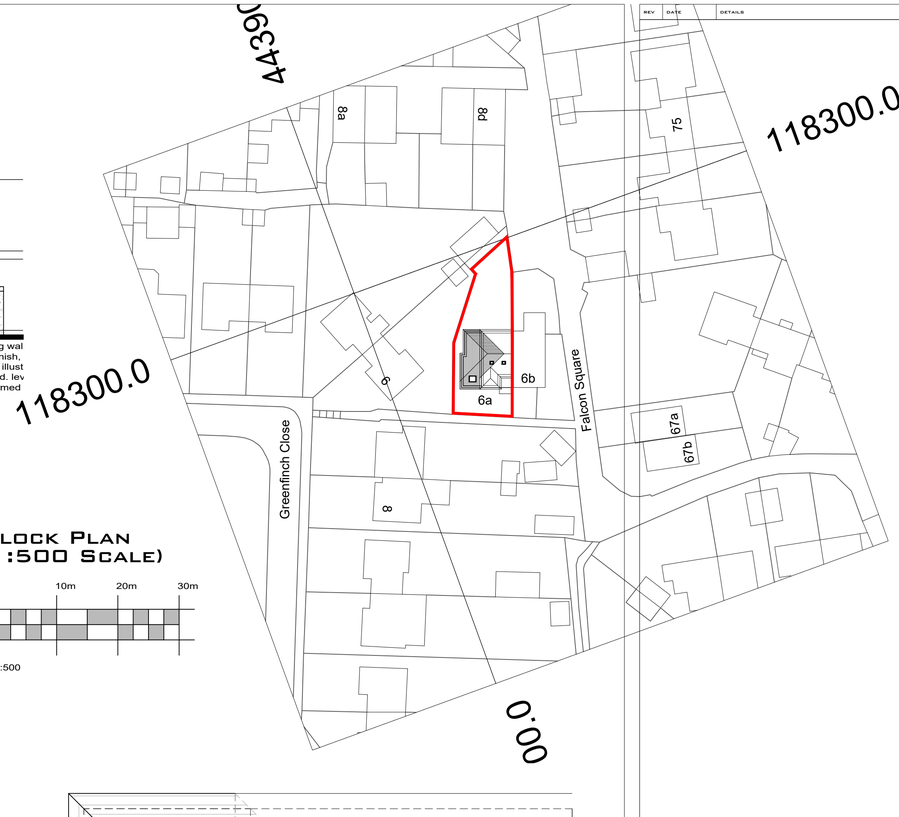

Block Plan (1:500 Scale)

0 10m 20m 30m

1:500

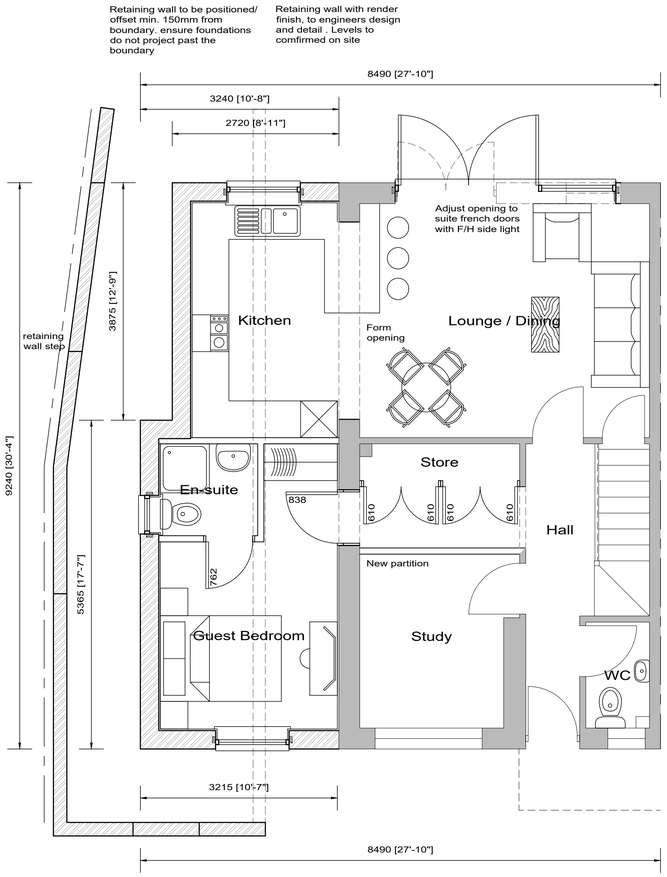

Ground Floor Plan (1:50 Scale)

0 1m 2m 3m

Scale 1:50

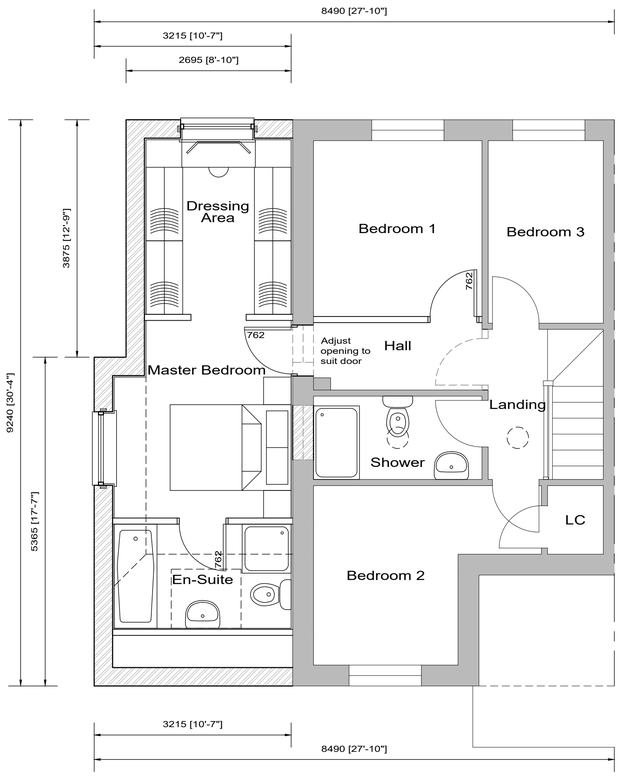

Existing building removed and or altered. Represents demolition

Existing internal/ external wall

Proposed internal partition with plasterboard finish

Proposed external/ internal wall with plasterboard finish

Proposed retaining wall and boundary

First Floor Plan (1:50 Scale)

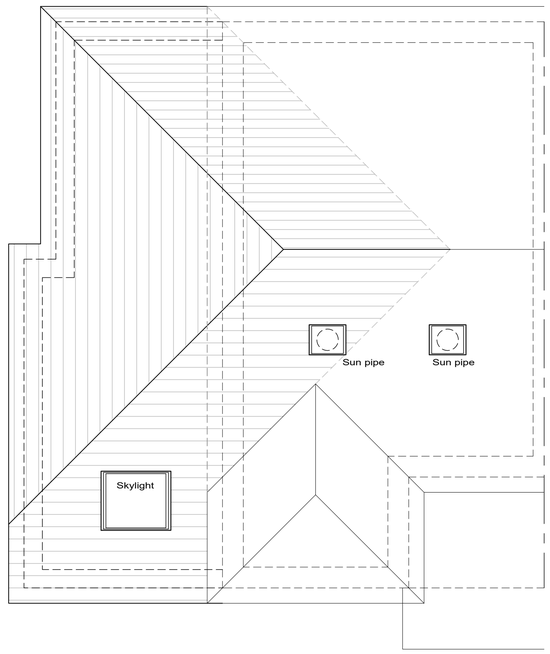

Roofscape Layout (1:50 Scale)

Copyright ® 2009 JaGs ArchiTechs. All rights reserved. Limited reproduction and distribution permitted for the sole purpose of the construction of this named development only. Do not scale - refer to figured dimensions only.

REV	DATE	DETAILS	DRAWN
A	11/25	Planners Comments	JE

PROJECT TITLE:

6A Greenfinch Close Eastleigh Southampton

DRAWING TITLE: Proposed Plans & Elevations	SCALE: Varies @ A1	
	DATE: June 2025	
	DRAWN BY: GE	CHECKED BY: -
DRAWING NO.: 711825/493/002		REV.: A

JAGS ARCHITECHS
Architectural Consultants

46 Lingwood Close, Bassett, Southampton, Hampshire. SO16 7GJ
Tel. 023 8076 7284 E-Mail. admin@jagsarchitechs.co.uk
Web. www.jagsarchitechs.co.uk
Registered in England Number 6637588