




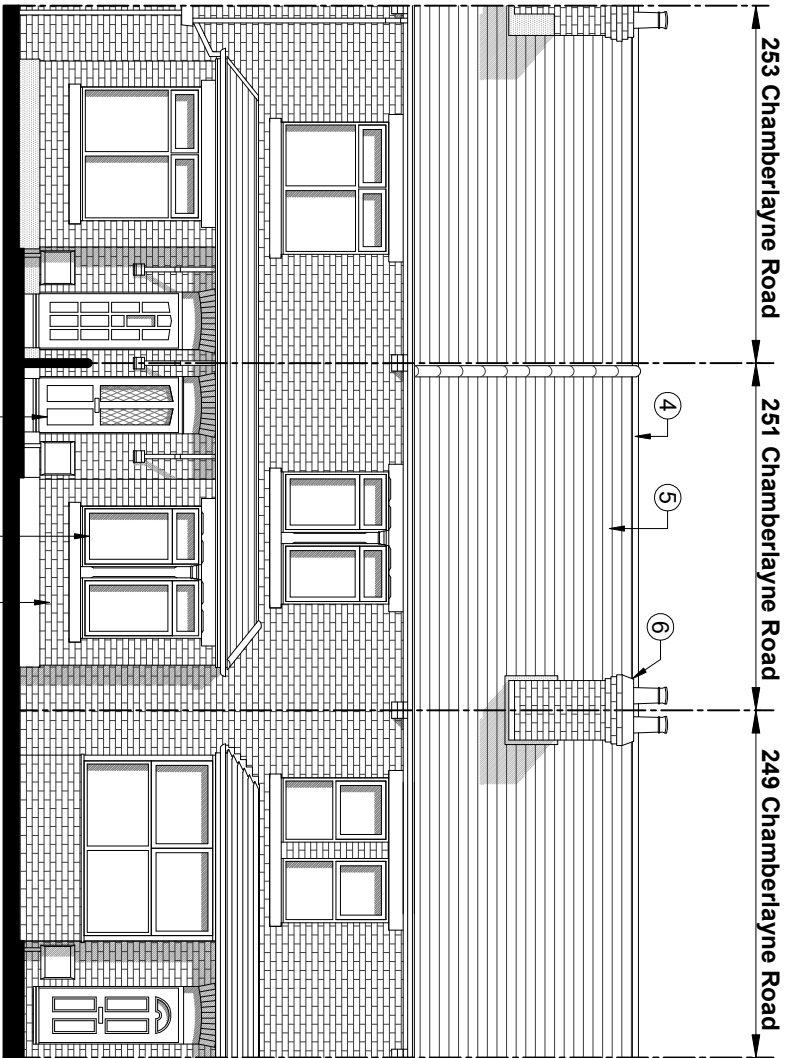

EXISTING EAST
(FRONT) ELEVATION
@ 1:100 SCALE

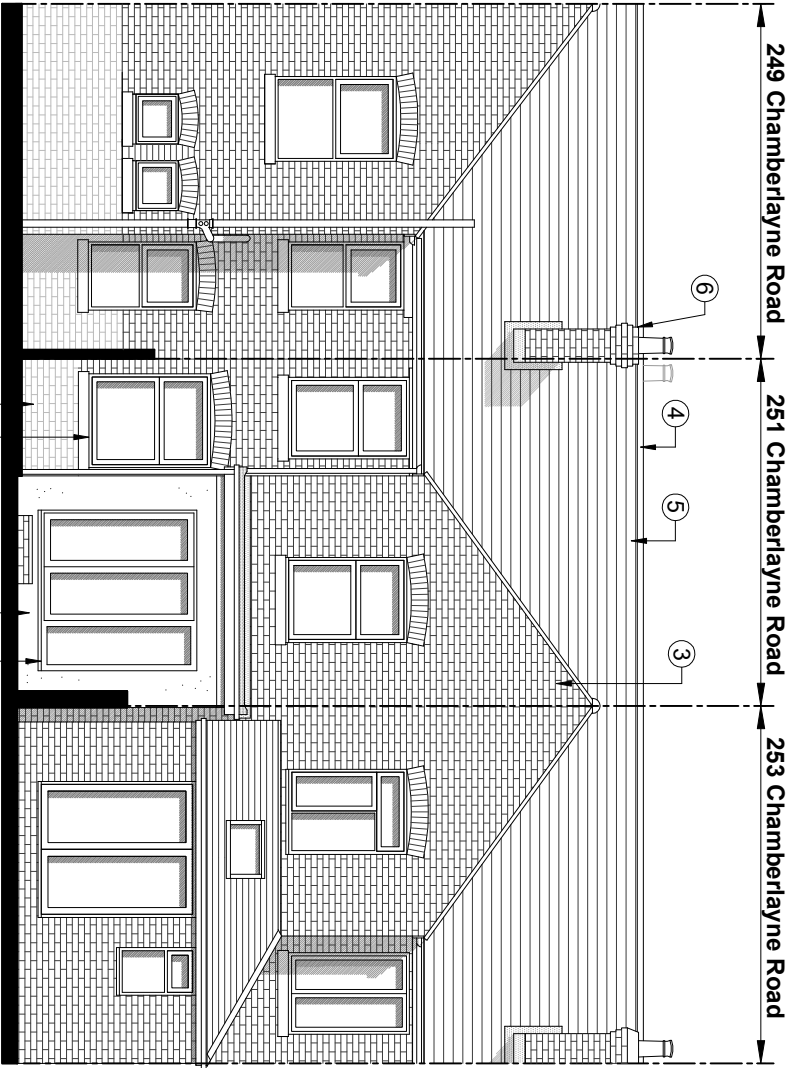

EXISTING WEST
(REAR) ELEVATION
@ 1:100 SCALE

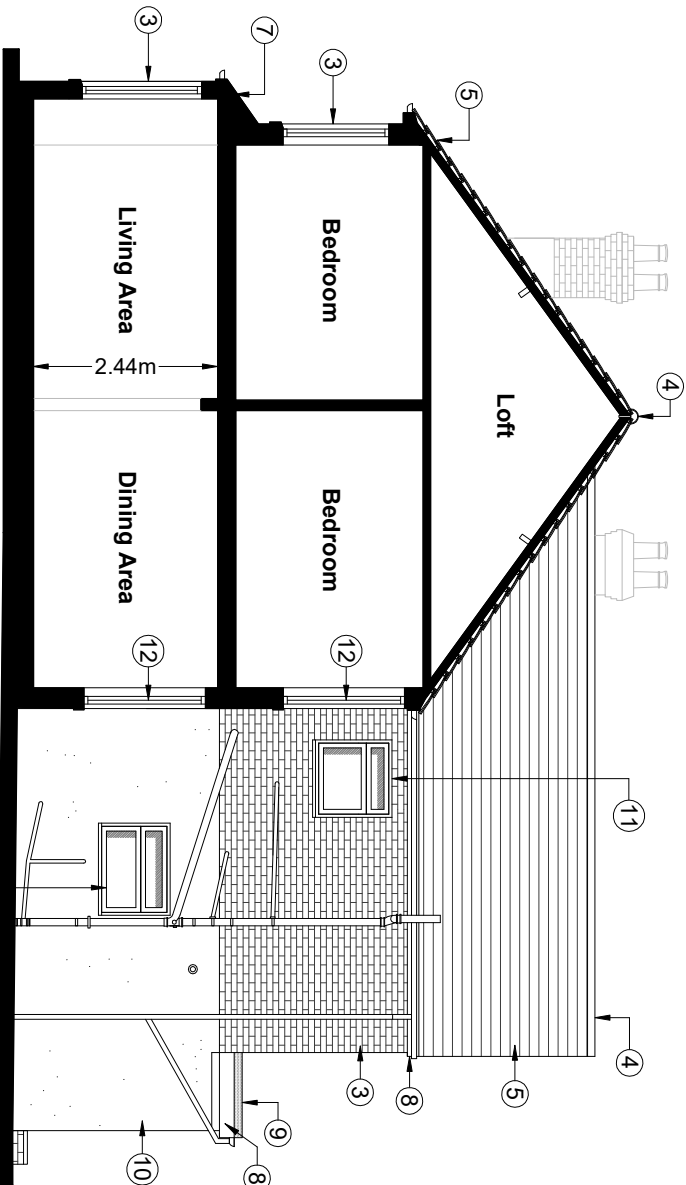

EXISTING NORTH (SIDE) ELEVATION / SECTION
@ 1:100 SCALE

- | | |
|---|---|
| 1 STAINED TIMBER FRONT DOOR WITH DIAMOND LEADED GLASS | 8 WHITE PAINTED TIMBER FASCIA BOARDS |
| 2 WHITE UPVC WINDOWS WITH STONE CILL / LINTEL | 9 ROOFING FELT FLAT ROOF |
| 3 RED STRETCHER BOND BRICKWORK | 10 WHITE RENDER EXTERNAL WALL FINISH |
| 4 HALF ROUND RIDGE TILES IN BROWN | 11 WHITE UPVC WINDOWS |
| 5 BROWN CONCRETE INTERLOCKING ROOF TILES | 12 WHITE UPVC WINDOWS WITH STONE CILL |
| 6 RED STRETCHER BOND BRICKWORK CHIMNEY | 13 CREAM PAINTED STRETCHER BOND BRICKWORK |
| 7 RED CLAY PLAIN TILE PORCH / BAY ROOF | 14 WHITE UPVC FRENCH DOORS WITH FULL HEIGHT GLAZED SIDE PANEL |

PLANNING SUBMISSION



CONCEPT 20
ARCHITECTURE

30 Grove Place, Sholing, Southampton, SO19 9QY
TEL: 07588 555392
EMAIL: info@concept20architecture.com

PROJECT:
251 Chamberlayne Road,
Eastleigh, Southampton,
SO50 5HX

CLIENT: Kadie Chanter
TITLE:
EXISTING ELEVATIONS

SCALE 0
1:100
@ A3
5000 mm

SCALE 1:100
DATE 27-11-25
REV B

DWG. NO.
25-014-03
PREV B