



Lighting Design Booklet

Proelectric Services Ltd, Unit 35, Hither Green Industrial Estate, Clevedon, BS21 7LS (UK). Phone: +44(0) 1275 400570

This drawing and any information or descriptive material set out on it are the confidential and copyright property of Prolectric Services Ltd and MUST NOT BE DISCLOSED, COPIED, LOANED in whole or in part or used for any purpose without the written permission of Prolectric Services Ltd.

PROJECT:
BOORLEY GARDENS, PHASE 1A

STREET LIGHTING KEY:

- **SOLAR STREET LIGHT - OSRAM T2**
QTY: 8
LANTERN SHAPE: BATWING
WATTAGE: 10W
HEIGHT: 6m
TILT: 22°
LAMP TYPE: 4000K NEUTRAL WHITE LED
MAINTENANCE FACTOR: 0.81

STREET LIGHTING SPECIFICATIONS:

All materials shall be to the relevant British standard. Site works shall comply in general with department of transport specification for highway works, and shall also conform to:

- the electricity at work regulations (1989)
- the health and safety at work act
- chapter 8 of the traffic signs manual
- the control of substances hazardous to health regulations 1988
- the construction (design management) (cdm) regulations 2015

Columns shall be installed at the rear of the footway, unless otherwise shown.

STREET LIGHTING TO BS 5489-1:2020 & BS EN 13201-2:2015
CLASS P5 (Eav 3.00 TO 4.50 LUX, Emin 0.60 LUX)

Grid 1 Results
Eav= 4.47
Emin= 1.11
Emax= 11.50
Emin/Emax= 0.10
Emin/Eav= 0.25
Emax/Eav= 2.58

B	Relocate column 1A	28/10/2022	HW
A	First issue	26/10/2022	HW
REV	COMMENTS	DATE	INI.

Drawn by:
HARRY WILLIAMS

Drawn Date:
28/10/2022

Checked by:
HARRY WILLIAMS


Checked Date:
28/10/2022

Technical reference:
2022117

Sheet:
1/1

Scale:
NTS

Rev:
B

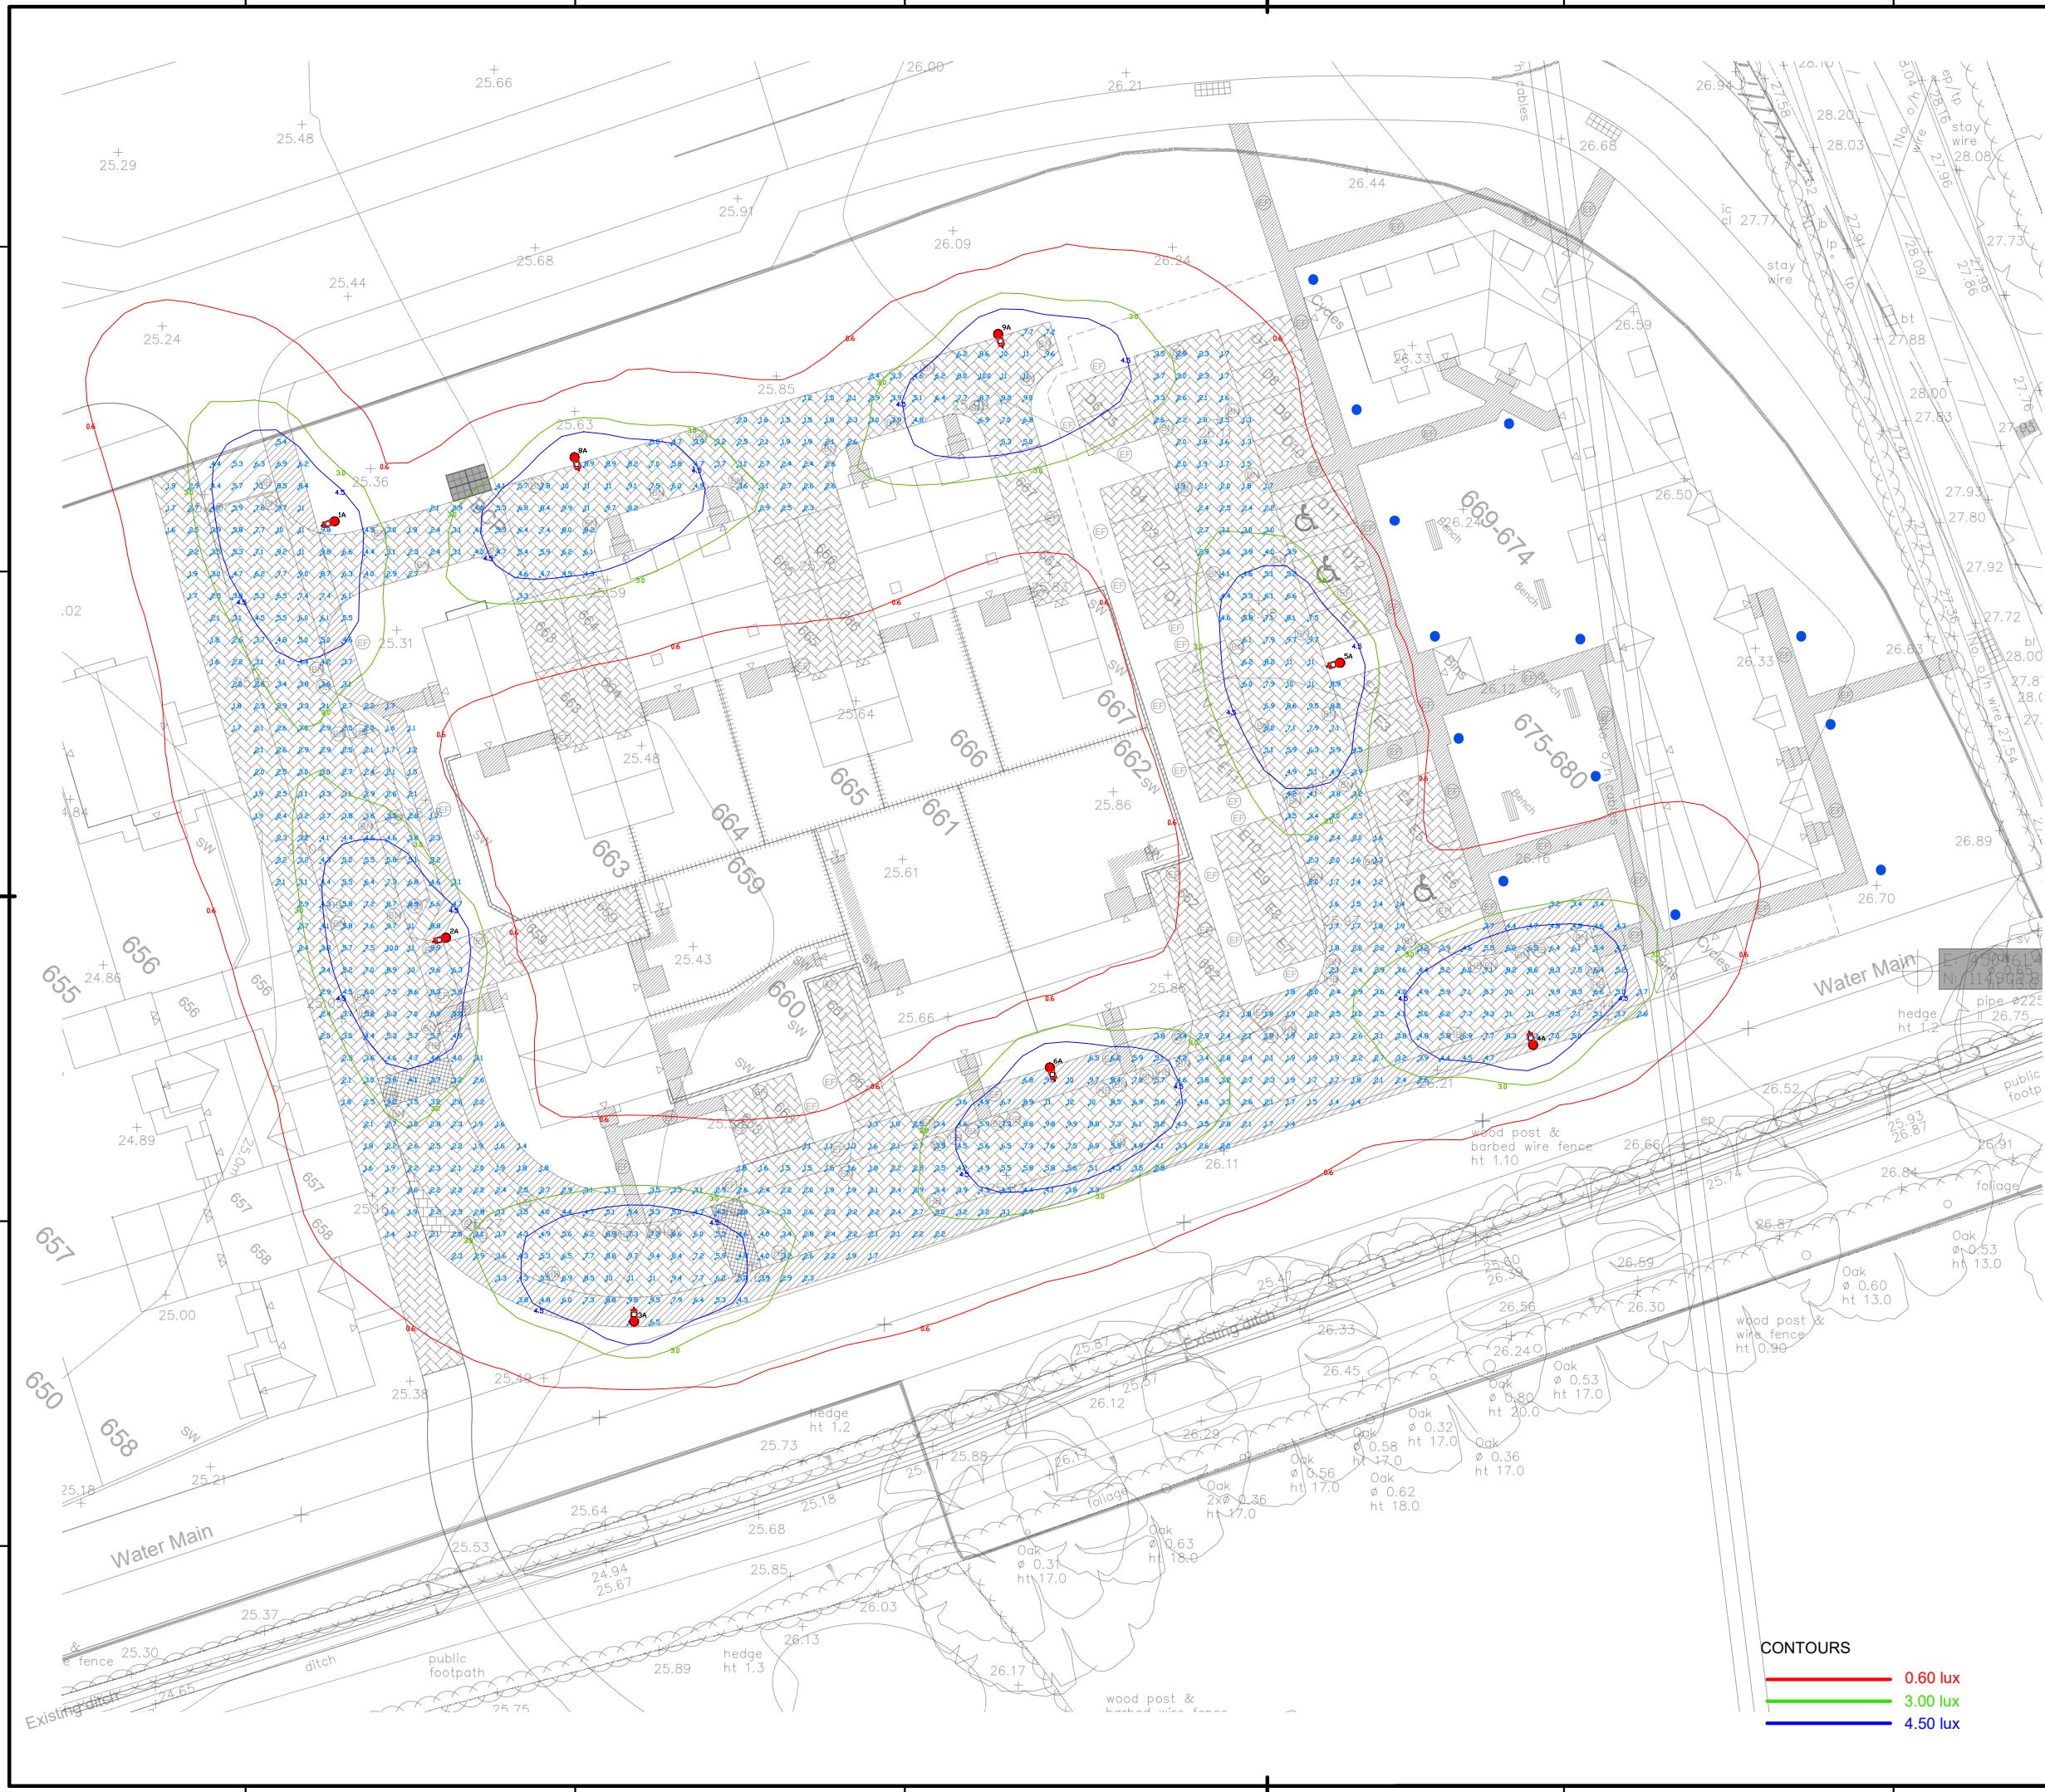

CONTOURS

- 0.60 lux
- 3.00 lux
- 4.50 lux