



SITE LOCATION PLAN
AREA 2 HA
SCALE 1:1250 on A4
CENTRE COORDINATES: 443738, 122681


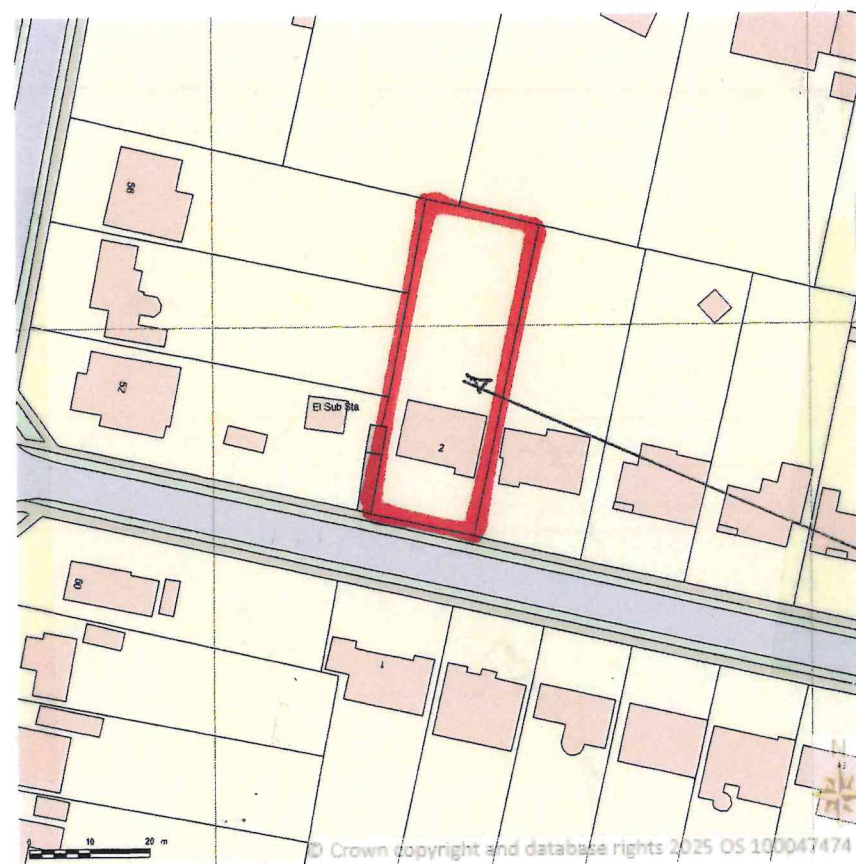


Supplied by Streetwise Maps Ltd
www.streetwise.net
Licence No: 100047474
06/11/2025 10:51

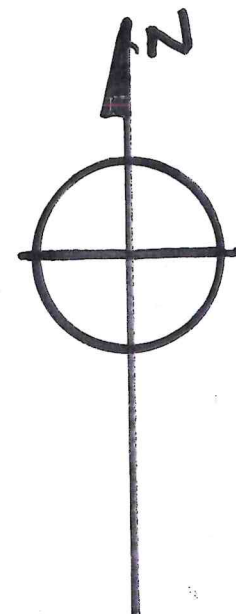

Existing Laural hedge (2.7m high)

THE SITE

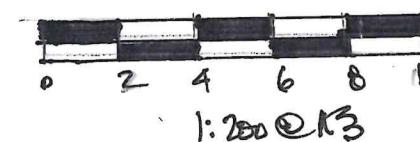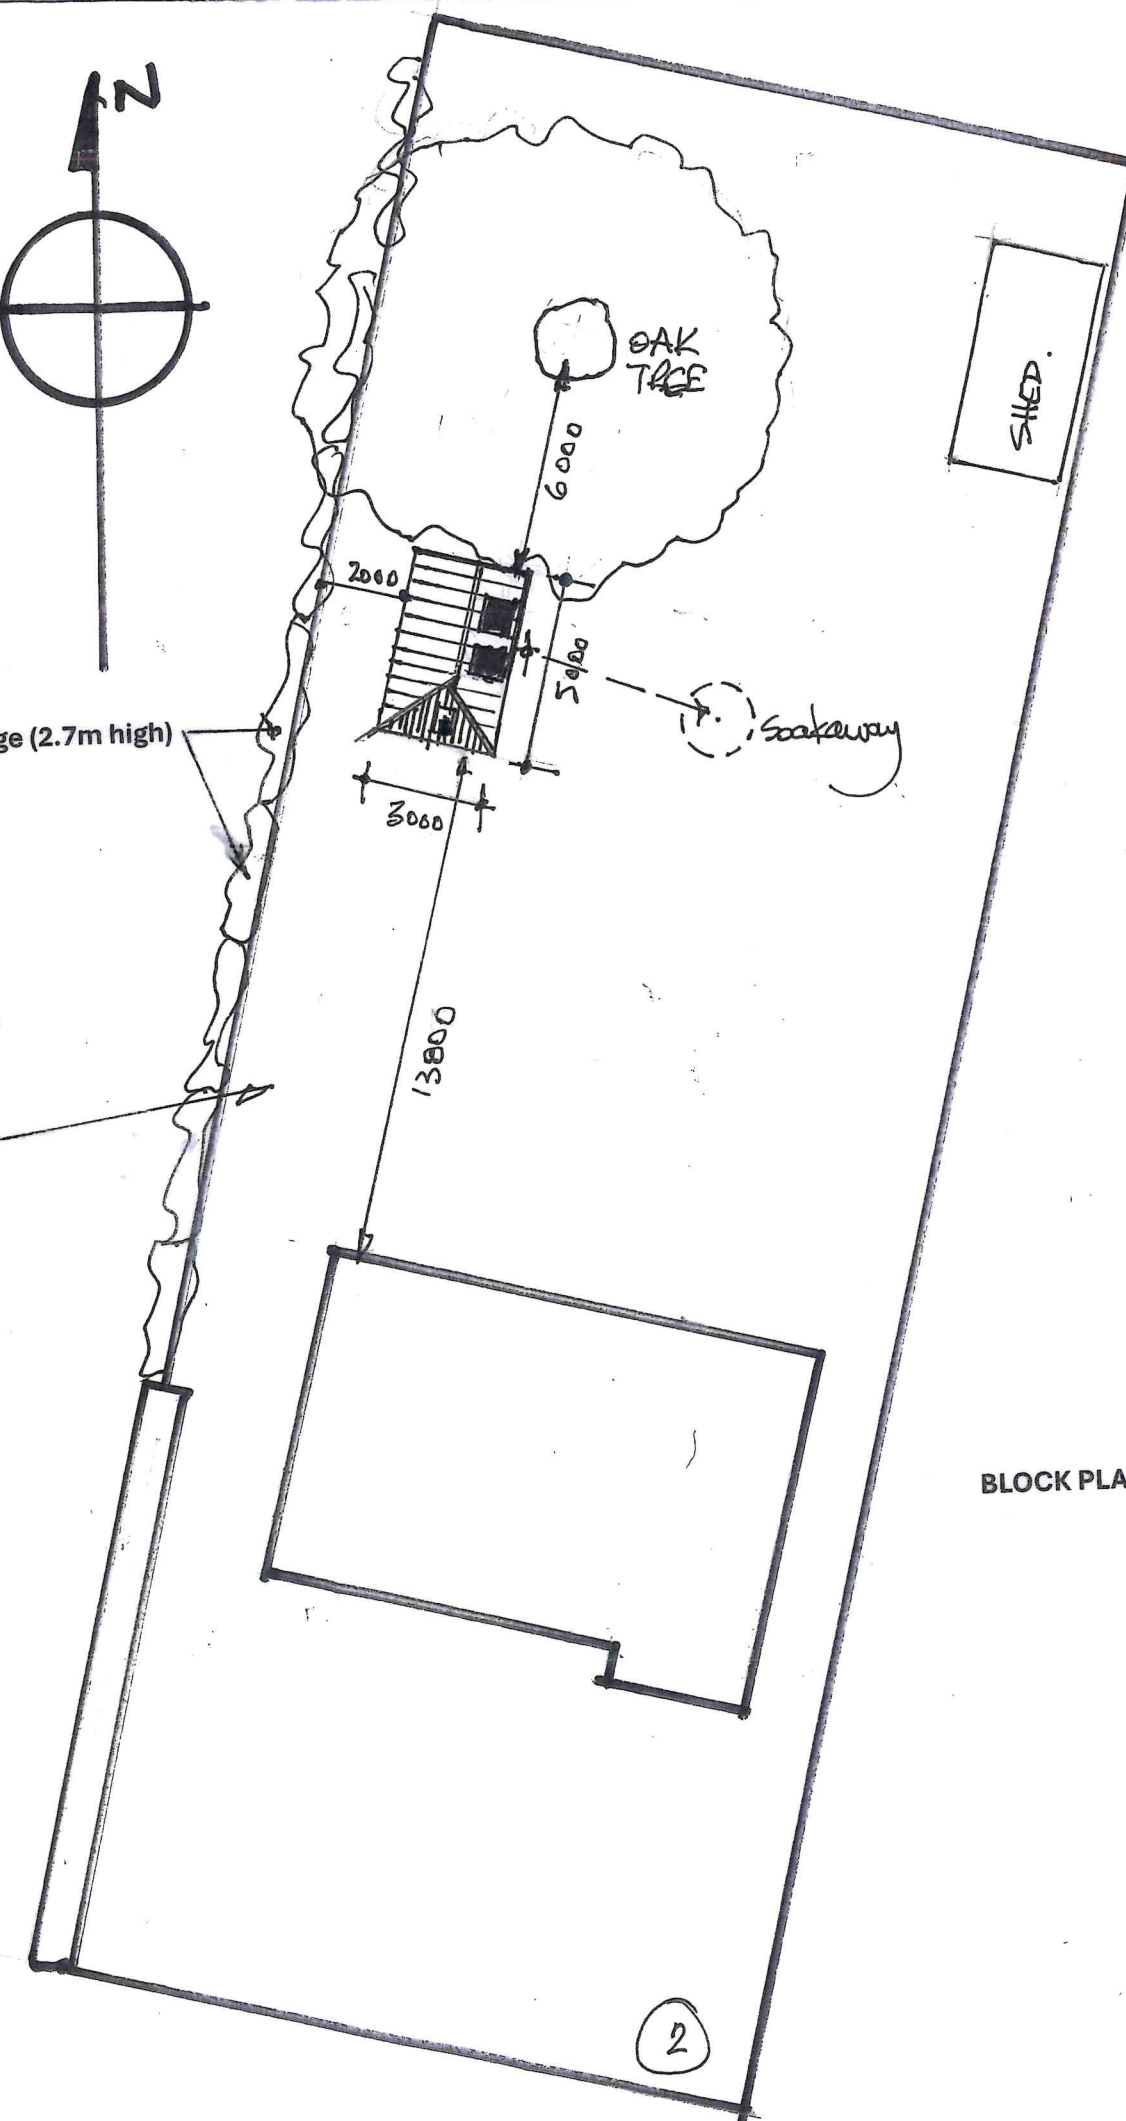

BLOCK PLAN (1:200)

Title:

**PROPOSED GARDEN ROOM
AT
2 RANDALL ROAD
CHANDLERS FORD
EASTLEIGH**

Drwg.no C&A/LDC/03

Scale: as stated

Date: Nov '25