


ROOF

PITCHED ROOF:

New roof to have 150 x 47 rafters at 400mm centres at 30 degree pitch, structural "A" frame truss, Glulam ridge beam 200 x 47 hips. Rafters fixed to Glulam beam with truss clips. Rafters to be attached to studwork with 1200mm long galvanised straps at 1200mm centres. Provide similar straps across rafters to support gable end wall. Roof to be covered with concrete tiles, on breathable membrane and 38 x 25 treated tile battens at the correct gauge. Fascias and soffits to be u-pvc. Provide over fascia vents to ventilate roof.

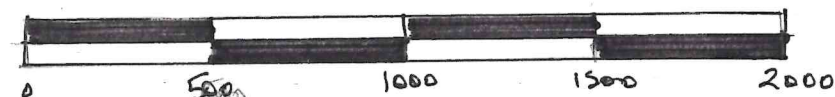


**GRAHAM
BARKER DESIGN**

ARCHITECTURAL SERVICES
PROJECT MANAGEMENT

95 Upton Cres, Nursling, Southampton
SO16 8AA

02380 740392 07802 384517
grahambarker1@outlook.com

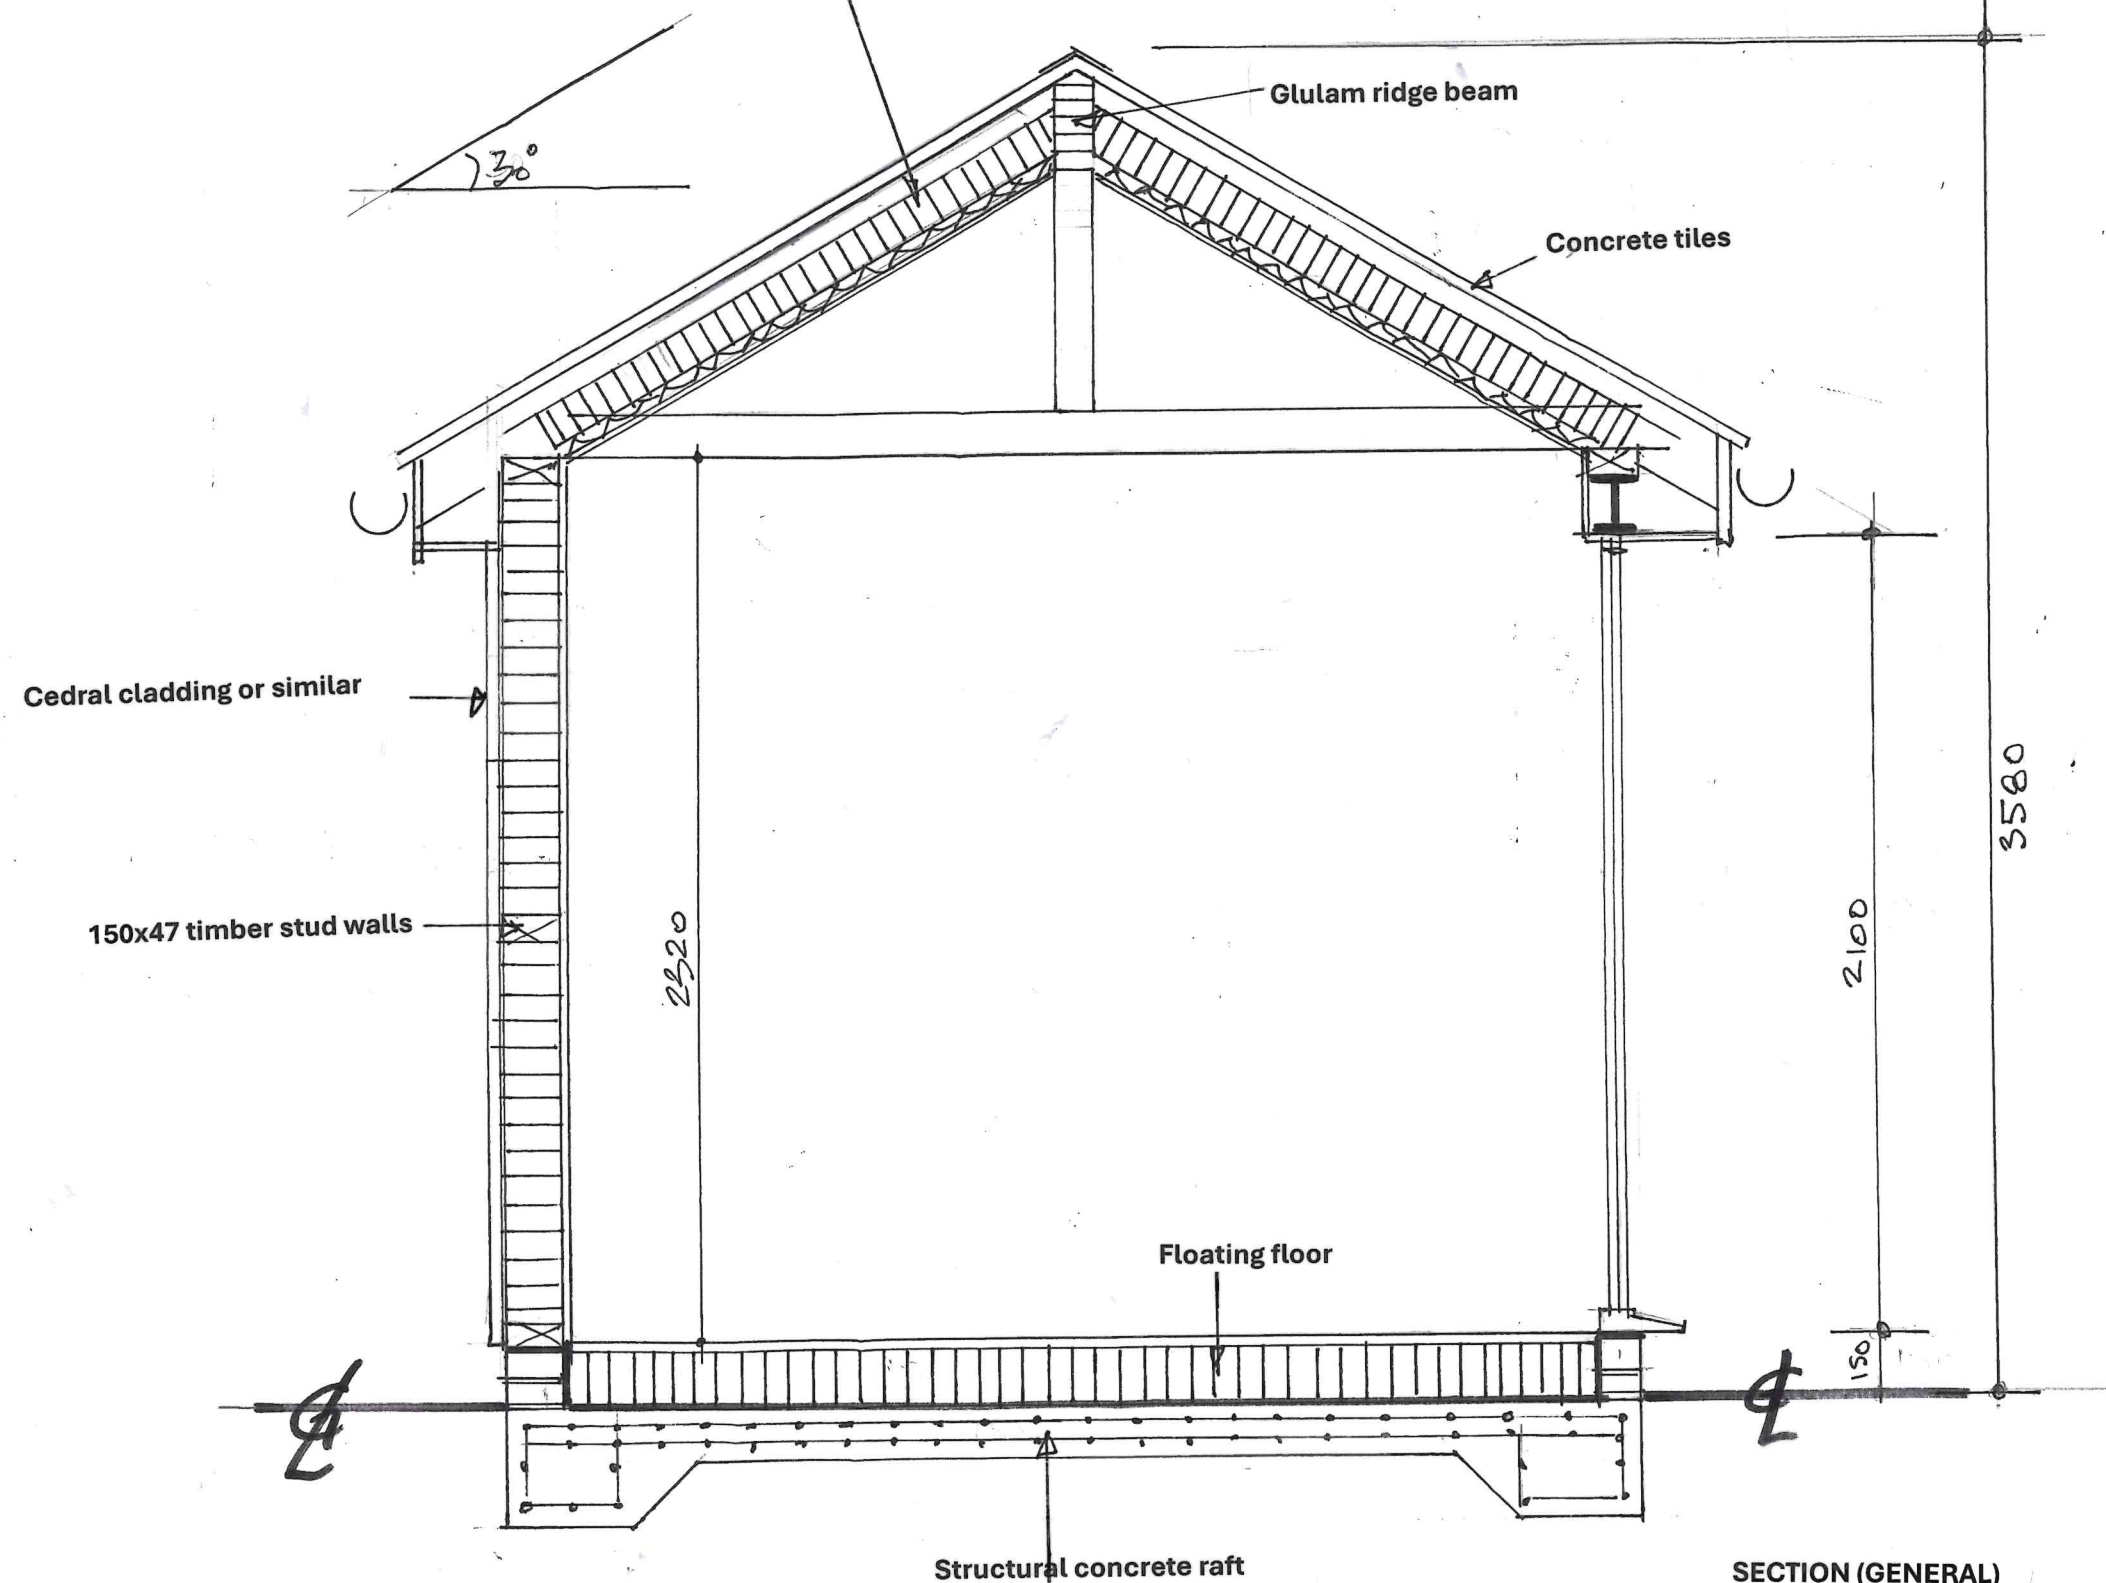

SECTION (GENERAL)

Title:

PROPOSED GARDEN ROOM
AT
2 RANDALL ROAD
CHANDLERS FORD
EASTLEIGH

Drwg. no. *GA/LR/02*

Scale: 1:20

Date: Nov '25