
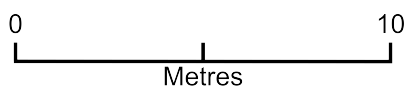


3 St Johns Rd, Hedge End, SO30 4AA

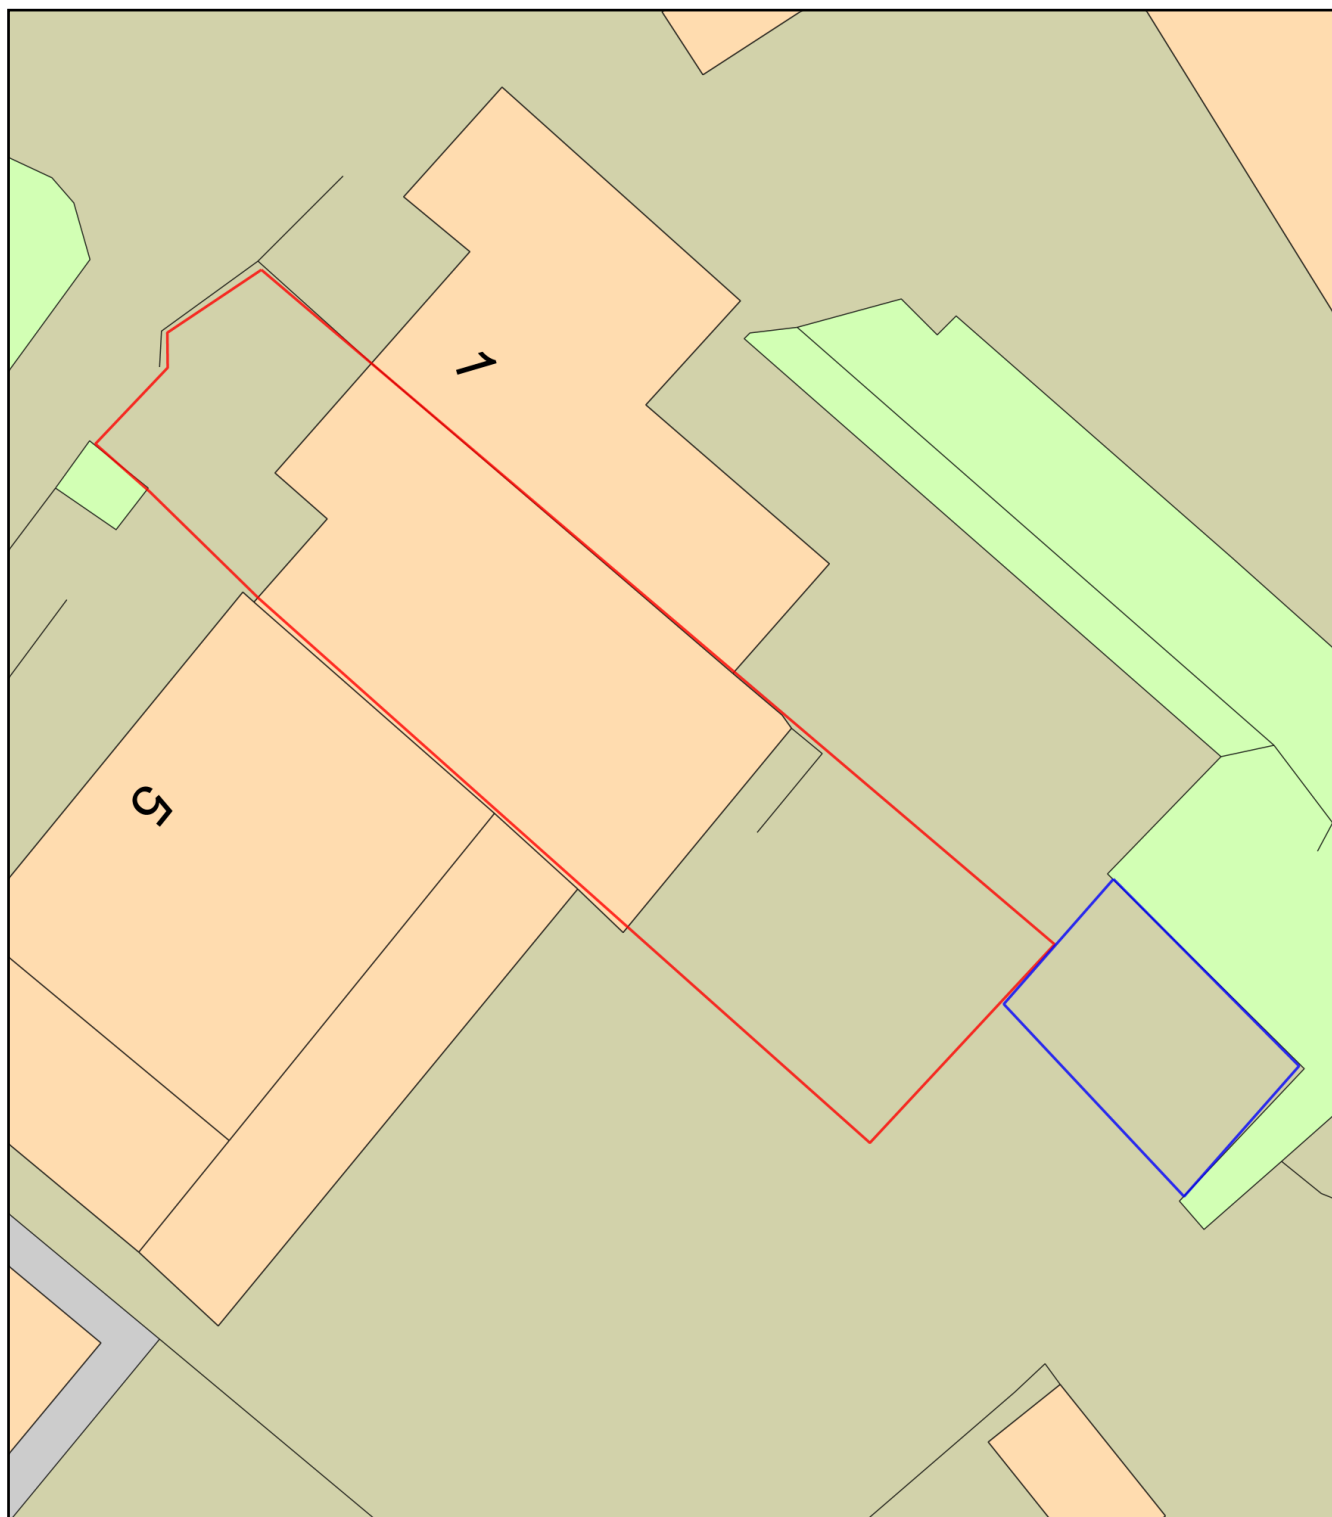

Plan Produced for: Eastleigh Borough Council

Date Produced: 02 Dec 2025

Plan Reference Number: TQRQM25336133705565

Scale: 1:200 @ A4