



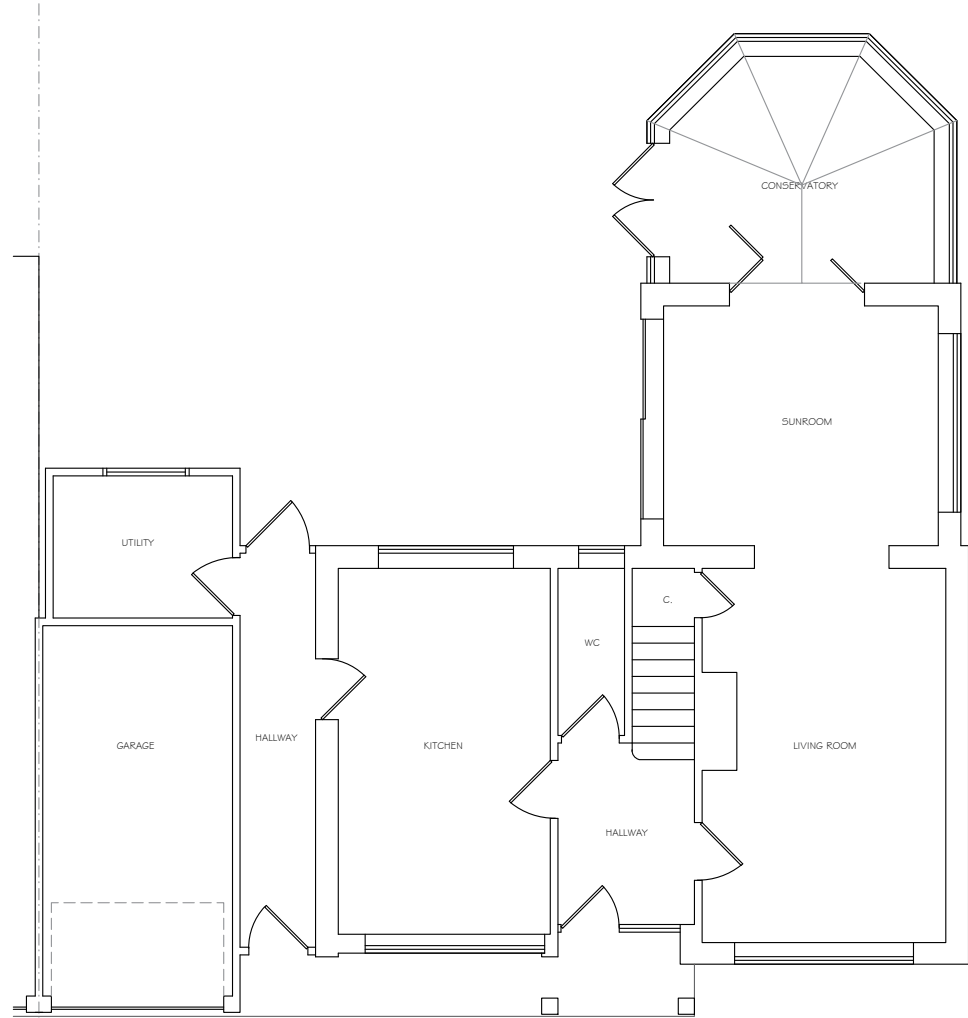

Existing Ground Floor Plan 1:100 @ A3

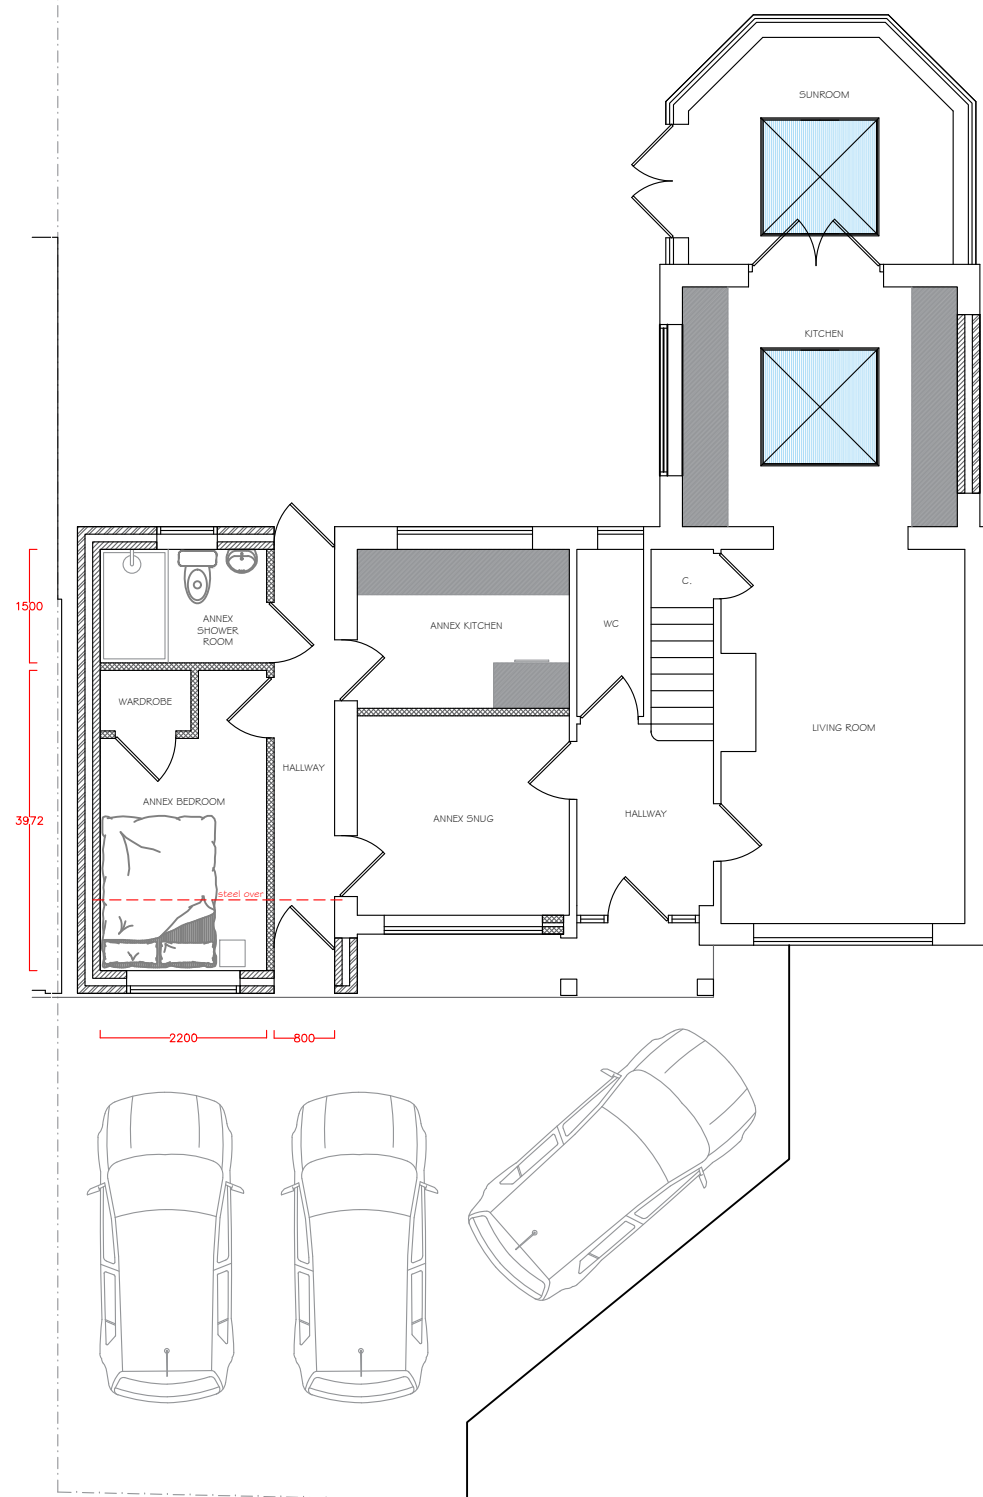

Proposed Ground Floor Plan 1:100 @ A3



Site Location Plan 1:1250 @ A3