




filename: w:\1560 upper acre oth\h\hed\cad01 - detailed design\500 - detailed design\500 - details\1560-hed-xx-zz-dr-L-0500 hard surface details.dwg; printed on:2025-11-24 on iso full bleed at (841.00 x 594.00 mm) @ 100% of original scale

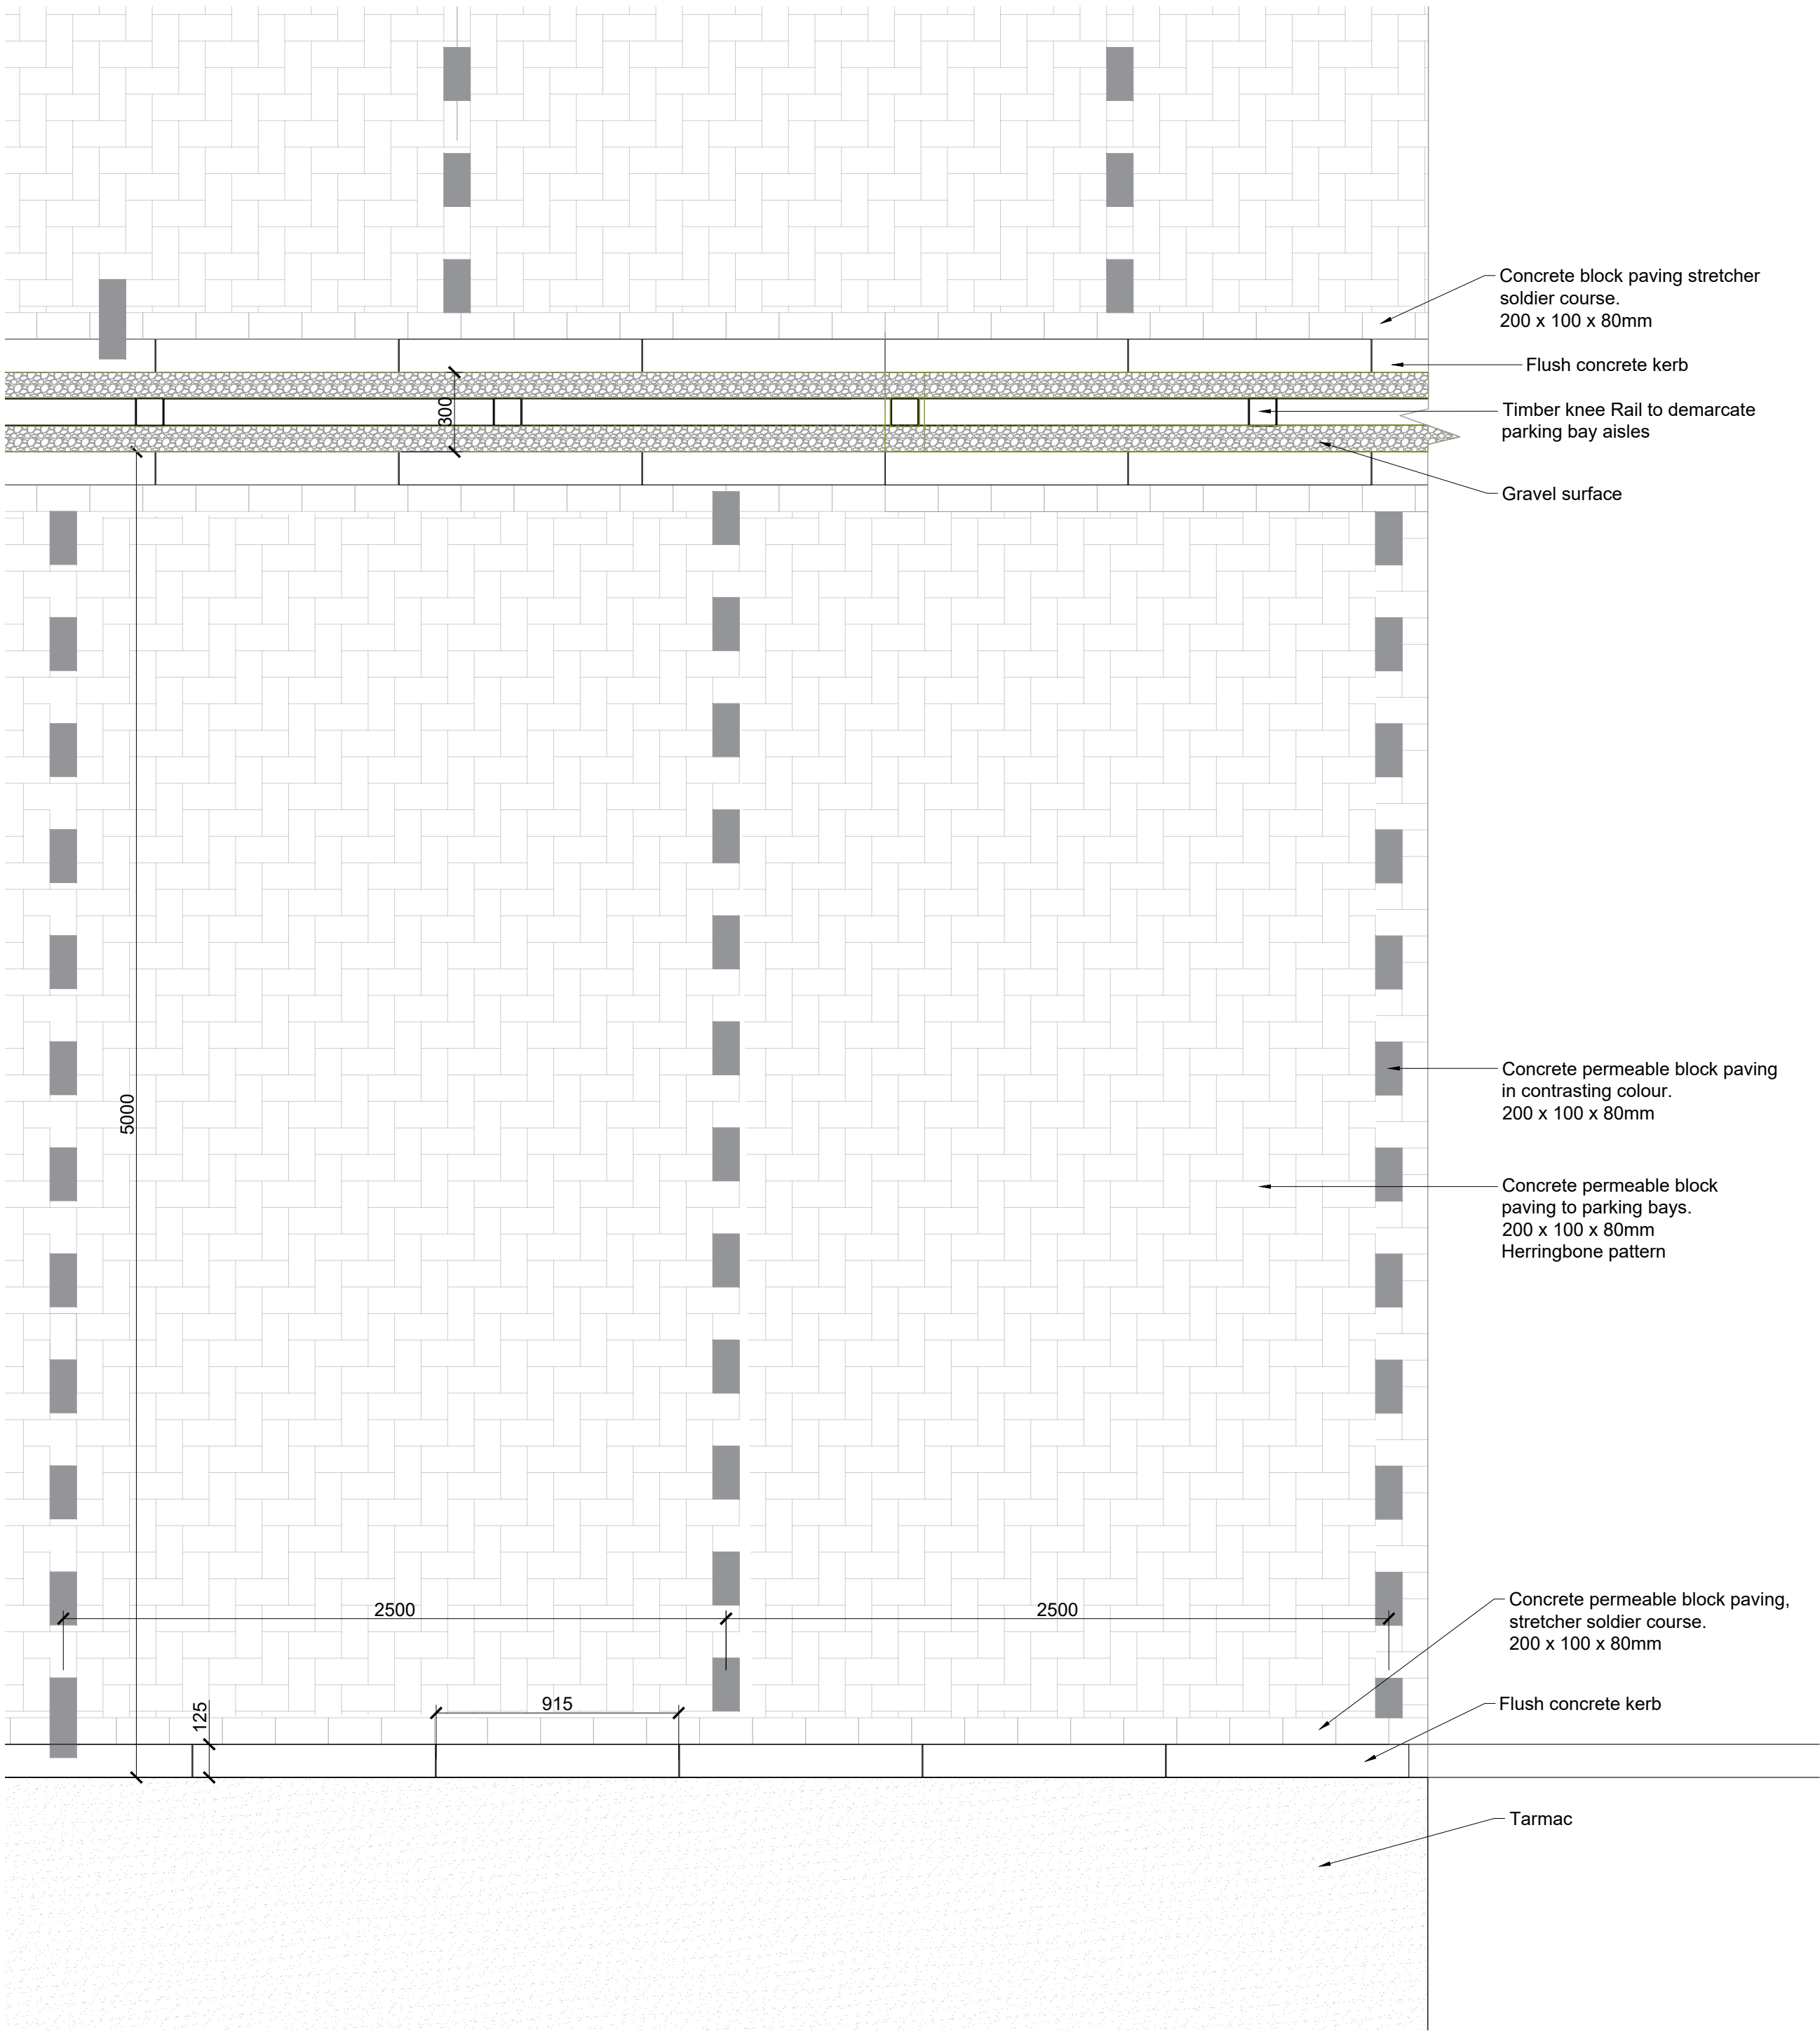


1 PLAN: Parking Bay Paving Arrangement
1 : 20 @ A1

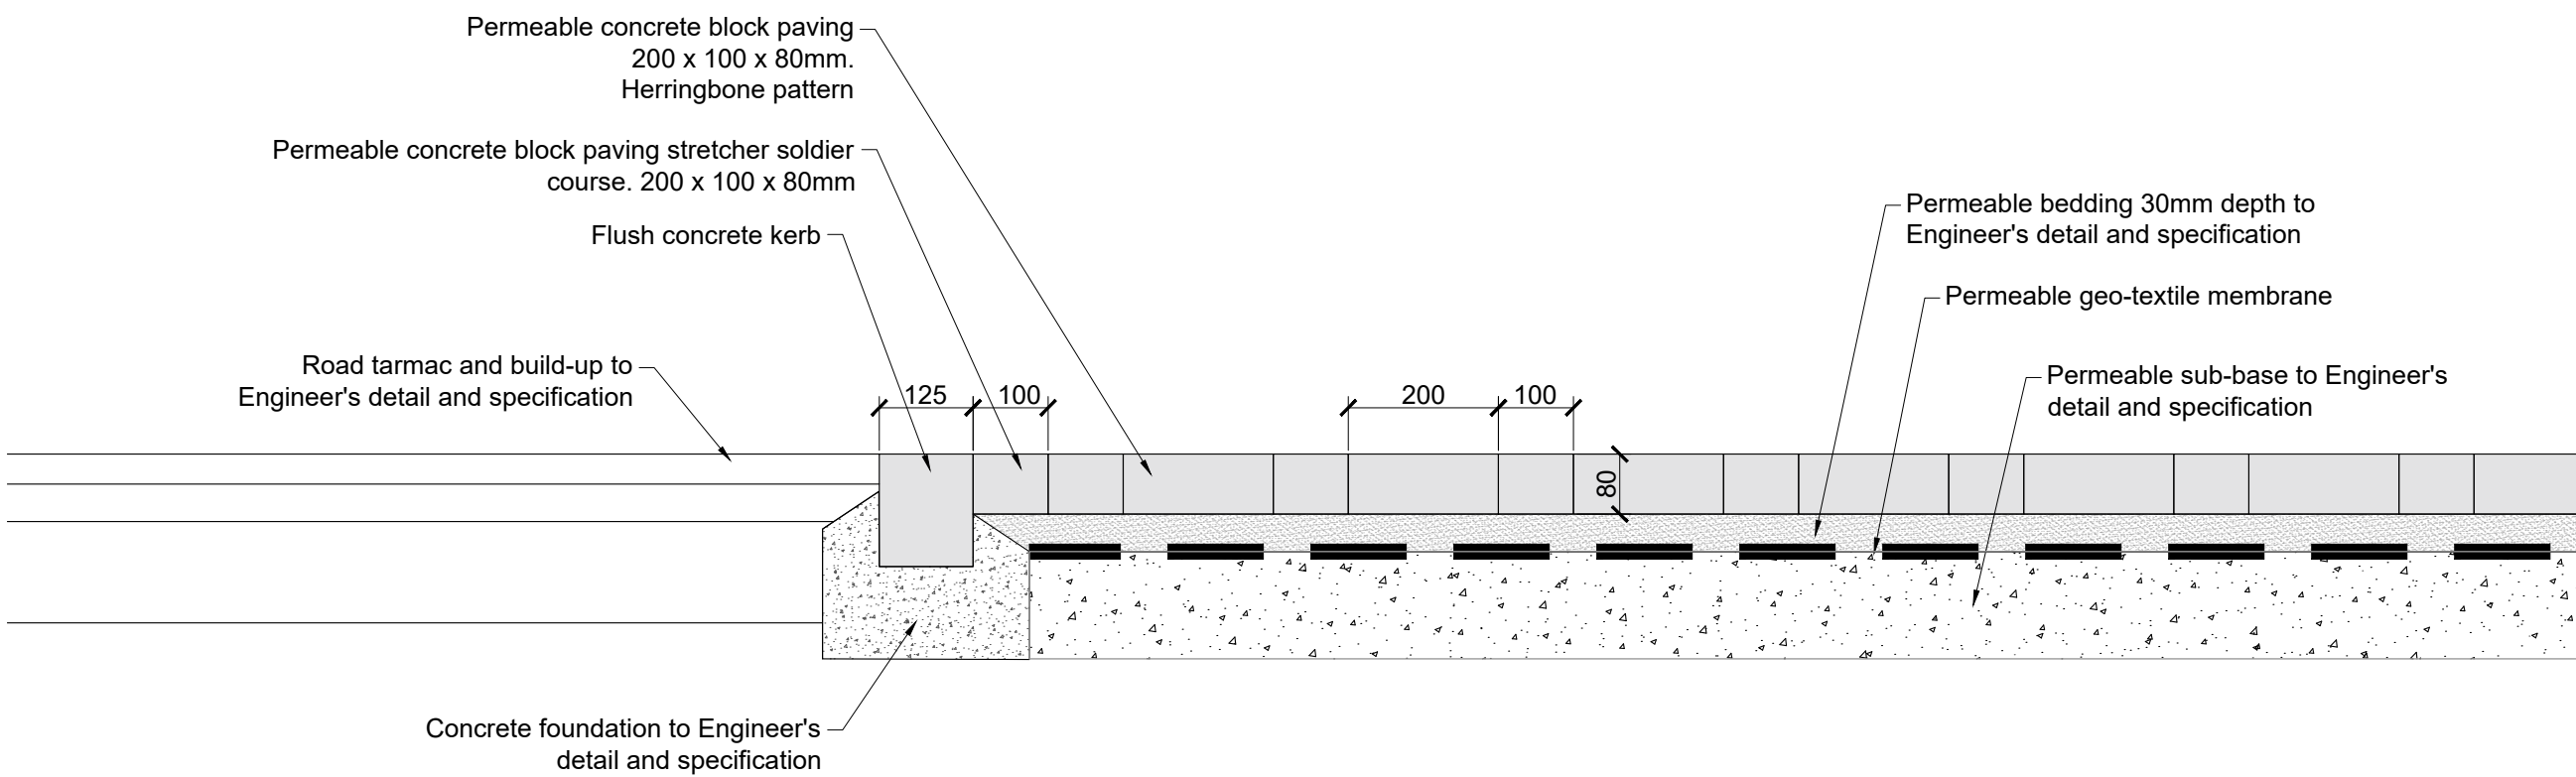

2 TYPICAL DETAIL: Parking Bay
1 : 10 @ A1

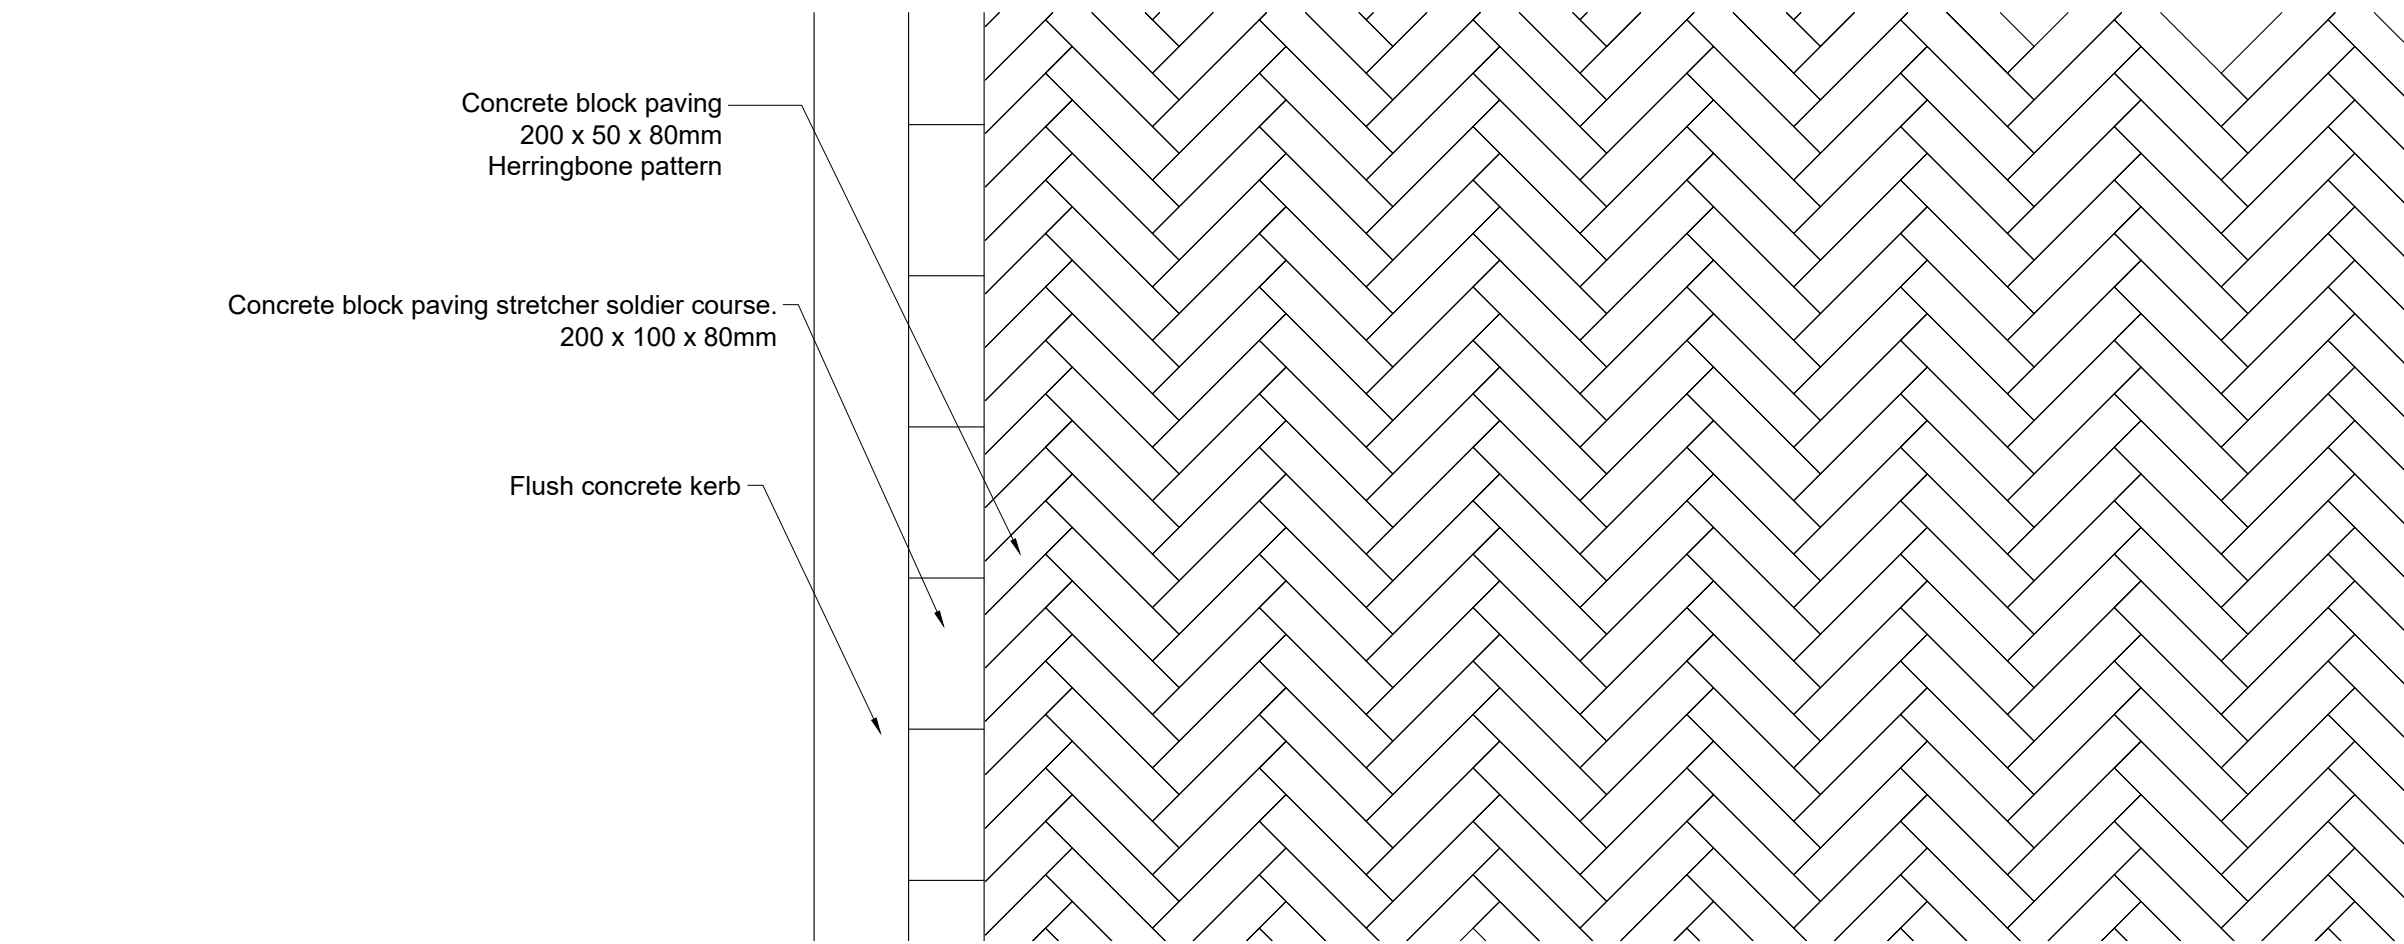

3 PLAN: Concrete Block Paving to carriageway and pedestrian crossing point
1 : 10 @ A1

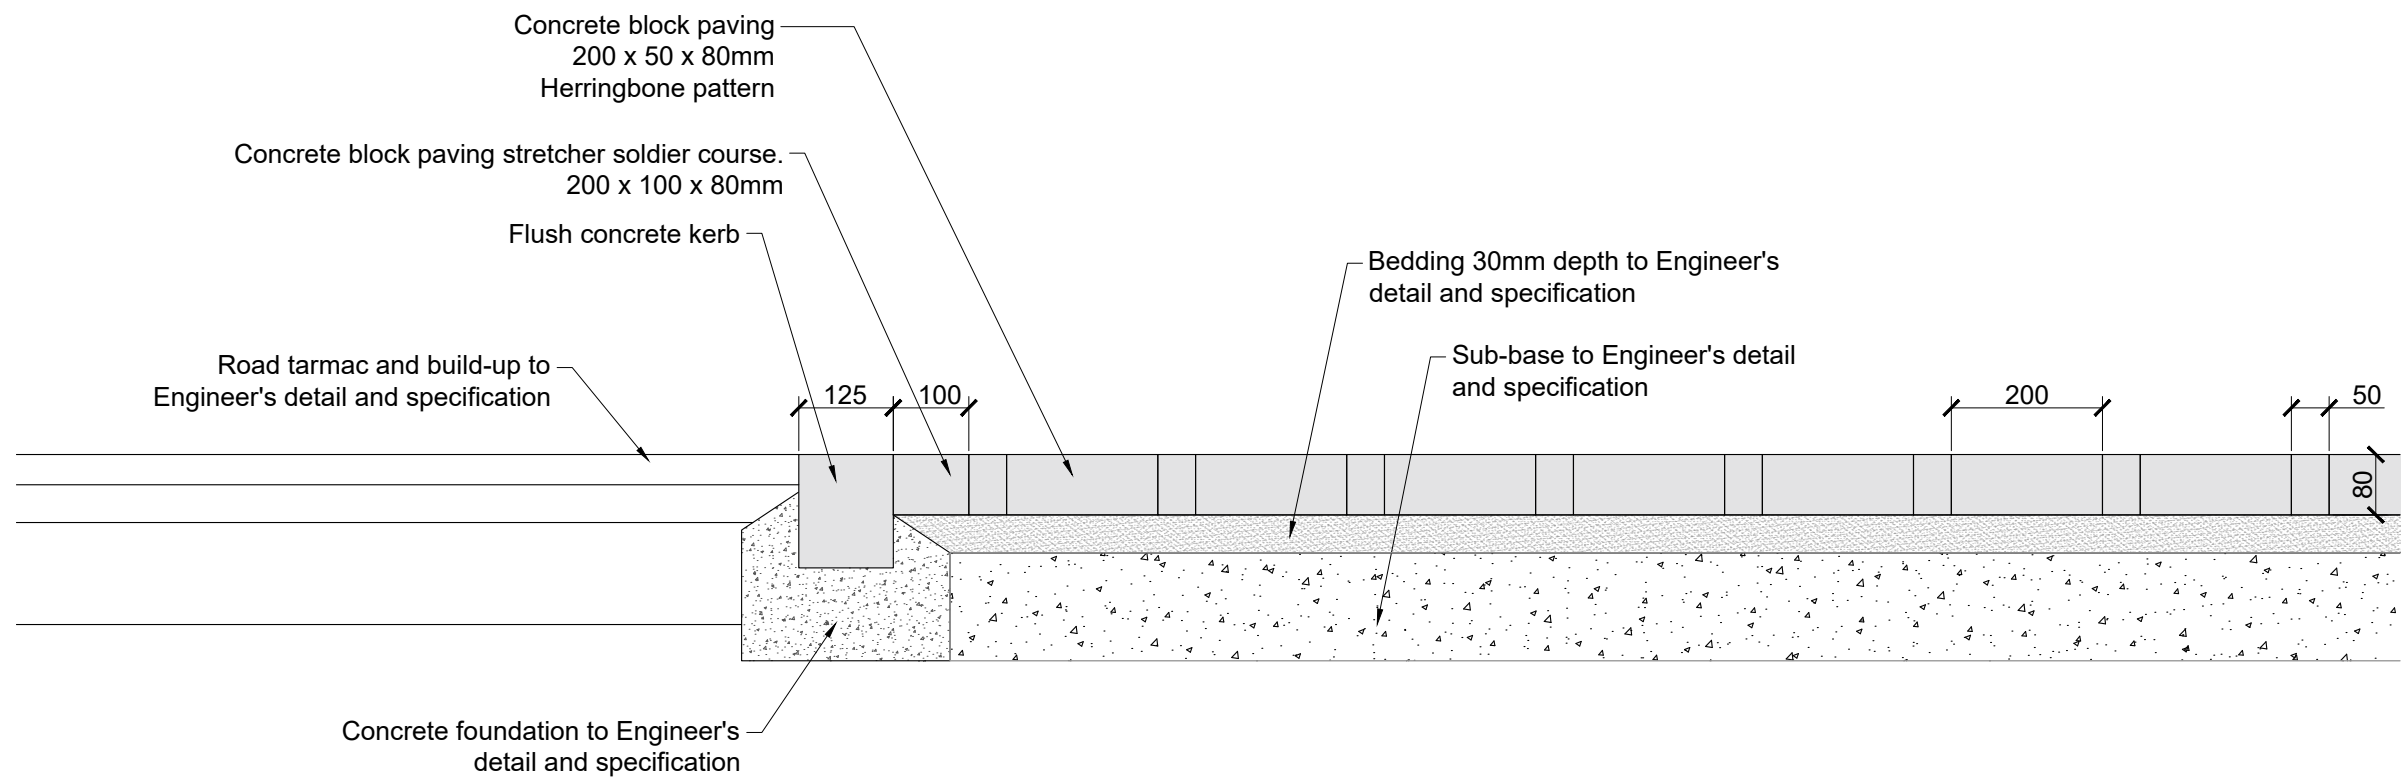


4 TYPICAL DETAIL: Concrete block paving to carriageway and pedestrian crossing point
1 : 10 @ A1

NOTES:
This drawing is the copyright of Hyland Edgar Driver. It must not be copied or reproduced without written consent. Only figured dimensions are to be taken from this drawing. All contractors must visit the site and be responsible for taking and checking all dimensions related to the works shown on this drawing.

SAFETY, HEALTH AND ENVIRONMENT INFORMATION	UNUSUAL RISKS
	Construction:
	Operation:
	Maintenance:
Unusual residual hazards / risks, based on experience and competent contractors working to approved method statements.	Dismantling/Demolition:

- NOTES:
1. Refer to Landscape General Arrangement Plans for locations.
 2. All kerb edges, concrete and asphalt surfaces to be found in the Engineer's details.
 3. Any discrepancies between drawings of different scale and between drawings and specification where appropriate to be notified to the LA for decision.
 4. This drawing defines the design intent and finishes only.

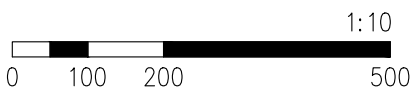

REVISIONS		
- Draft Issue	TE	07.11.2025
00 Issued for Planning	TE	24.11.2025

H | E | D Hyland Edgar Driver
Landscape Architects & Urban Designers

One Wessex Way Golden Common Winchester SO21 1WG 1 01962 711 600

CLIENT		
EASTLEIGH BOROUGH COUNCIL		
DATE	DRAWN BY	CHECKED BY
31/10/2025	LH	AW
DRAWING STATUS	SCALE @ A1	
PLANNING PROJECT	AS INDICATED	
UPPER ACRE, ONE HORTON HEATH		
DRAWING TITLE		
HARD SURFACE DETAILS - SHEET 1 OF 2		
DRAWING NUMBER	REVISION	
1560-HED-XX-XX-L-DR-0500	00	