



01 Street Scene BB - The Village 1of2

1:200

Street scene continues below



Street Scene continues above

02 Street Scene BB - The Village 2of2


1:200

Notes

This drawing is © Boyle & Summers and may not be reproduced, copied or altered in any way without written authority. Other than for the purposes of planning, do not scale these drawings. Use written dimensions only. All dimensions in millimeters unless otherwise stated. All dimensions to be checked on site and any discrepancies, conflicts or errors reported prior to commencement of work. This drawing is to be read in conjunction with all other related material.

- Obscure glazing to all windows in rooms containing a WC
- Detached, Semi Detached, Terraced (Mid & End of) variations
- Side windows to all semi detached / end of terrace plots as indicated on plans / elevations and Facing Materials & Details Plan
- Refer to Principal Plan & Accommodation Plan/Schedule for plot locations and handing
- Refer to Facing Materials & Details Plan and Facing Materials Schedule for specific elevation materiality and detailing per plot.
- Roof Pitches vary between 35°, 37.5° and 40°. See specific House Type (HT) elevations.

At least 80% of Dwellings meet M4(2) with regard to access, parking and internal standards, unless otherwise stated.
House type VV FOG complies with M4(1) only.

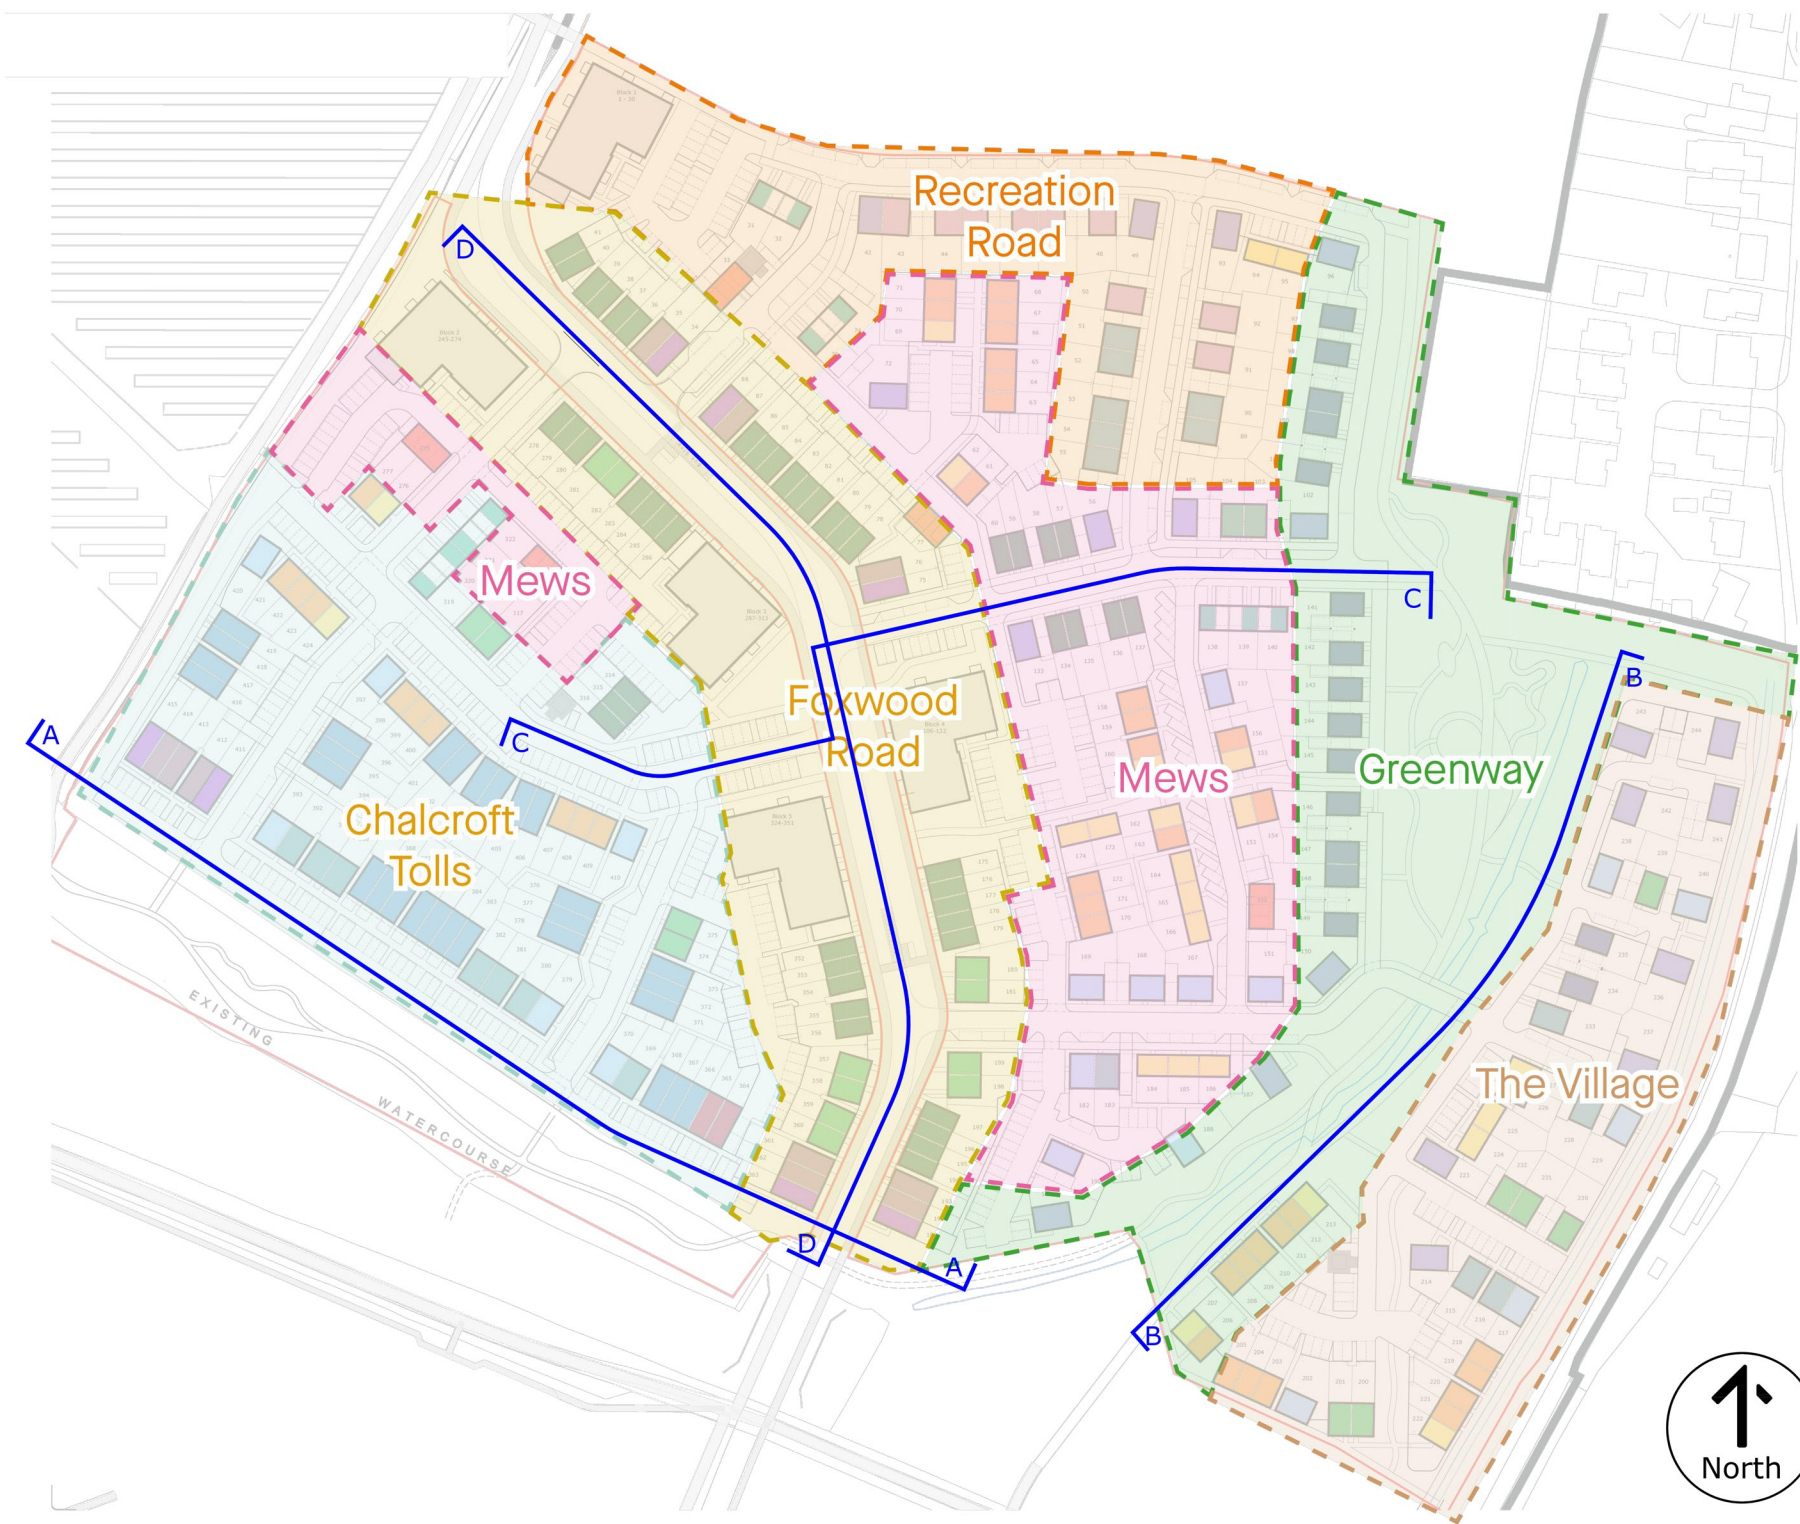

03 Site Plan Key

1:2000

0 5m 10m 15m

G1	First Issue	03-12-25	RE	RS
Rev	Comments	Date	Dr	Ch

Street Scene BB
The Village
UAOHH - BSL - ZZ - ZZ - DR - A - 5002 - G1
Upper Acre, One Horton Heath
Land west of Burnetts Lane, Eastleigh, SO30 2HH
Eastleigh Borough Council

23074
200@A1
PLANNING

Suite E, Ferry House
Canute Road
Southampton
Hampshire
SO14 3FJ

023 8063 1432
boyleandsummers.co.uk

Boyle & Summers