


Disclaimer

This drawing is generated from a federated Revit model, and as such the structural and M&E elements shown were not modelled by Boyle & Summers.

Boyle & Summers do not take any responsibility for the design of the other consultant information referenced into this drawing and all such information should be sourced / interrogated from drawings / models provided by the companies responsible for their creation.

Note A: These drawings are subject to review by the Fire Engineering Consultant. Input is required to confirm the fire strategy, escape provisions, and overall compliance with current fire safety regulations.

Note B: FR - Fire Resistant Glazed Screen

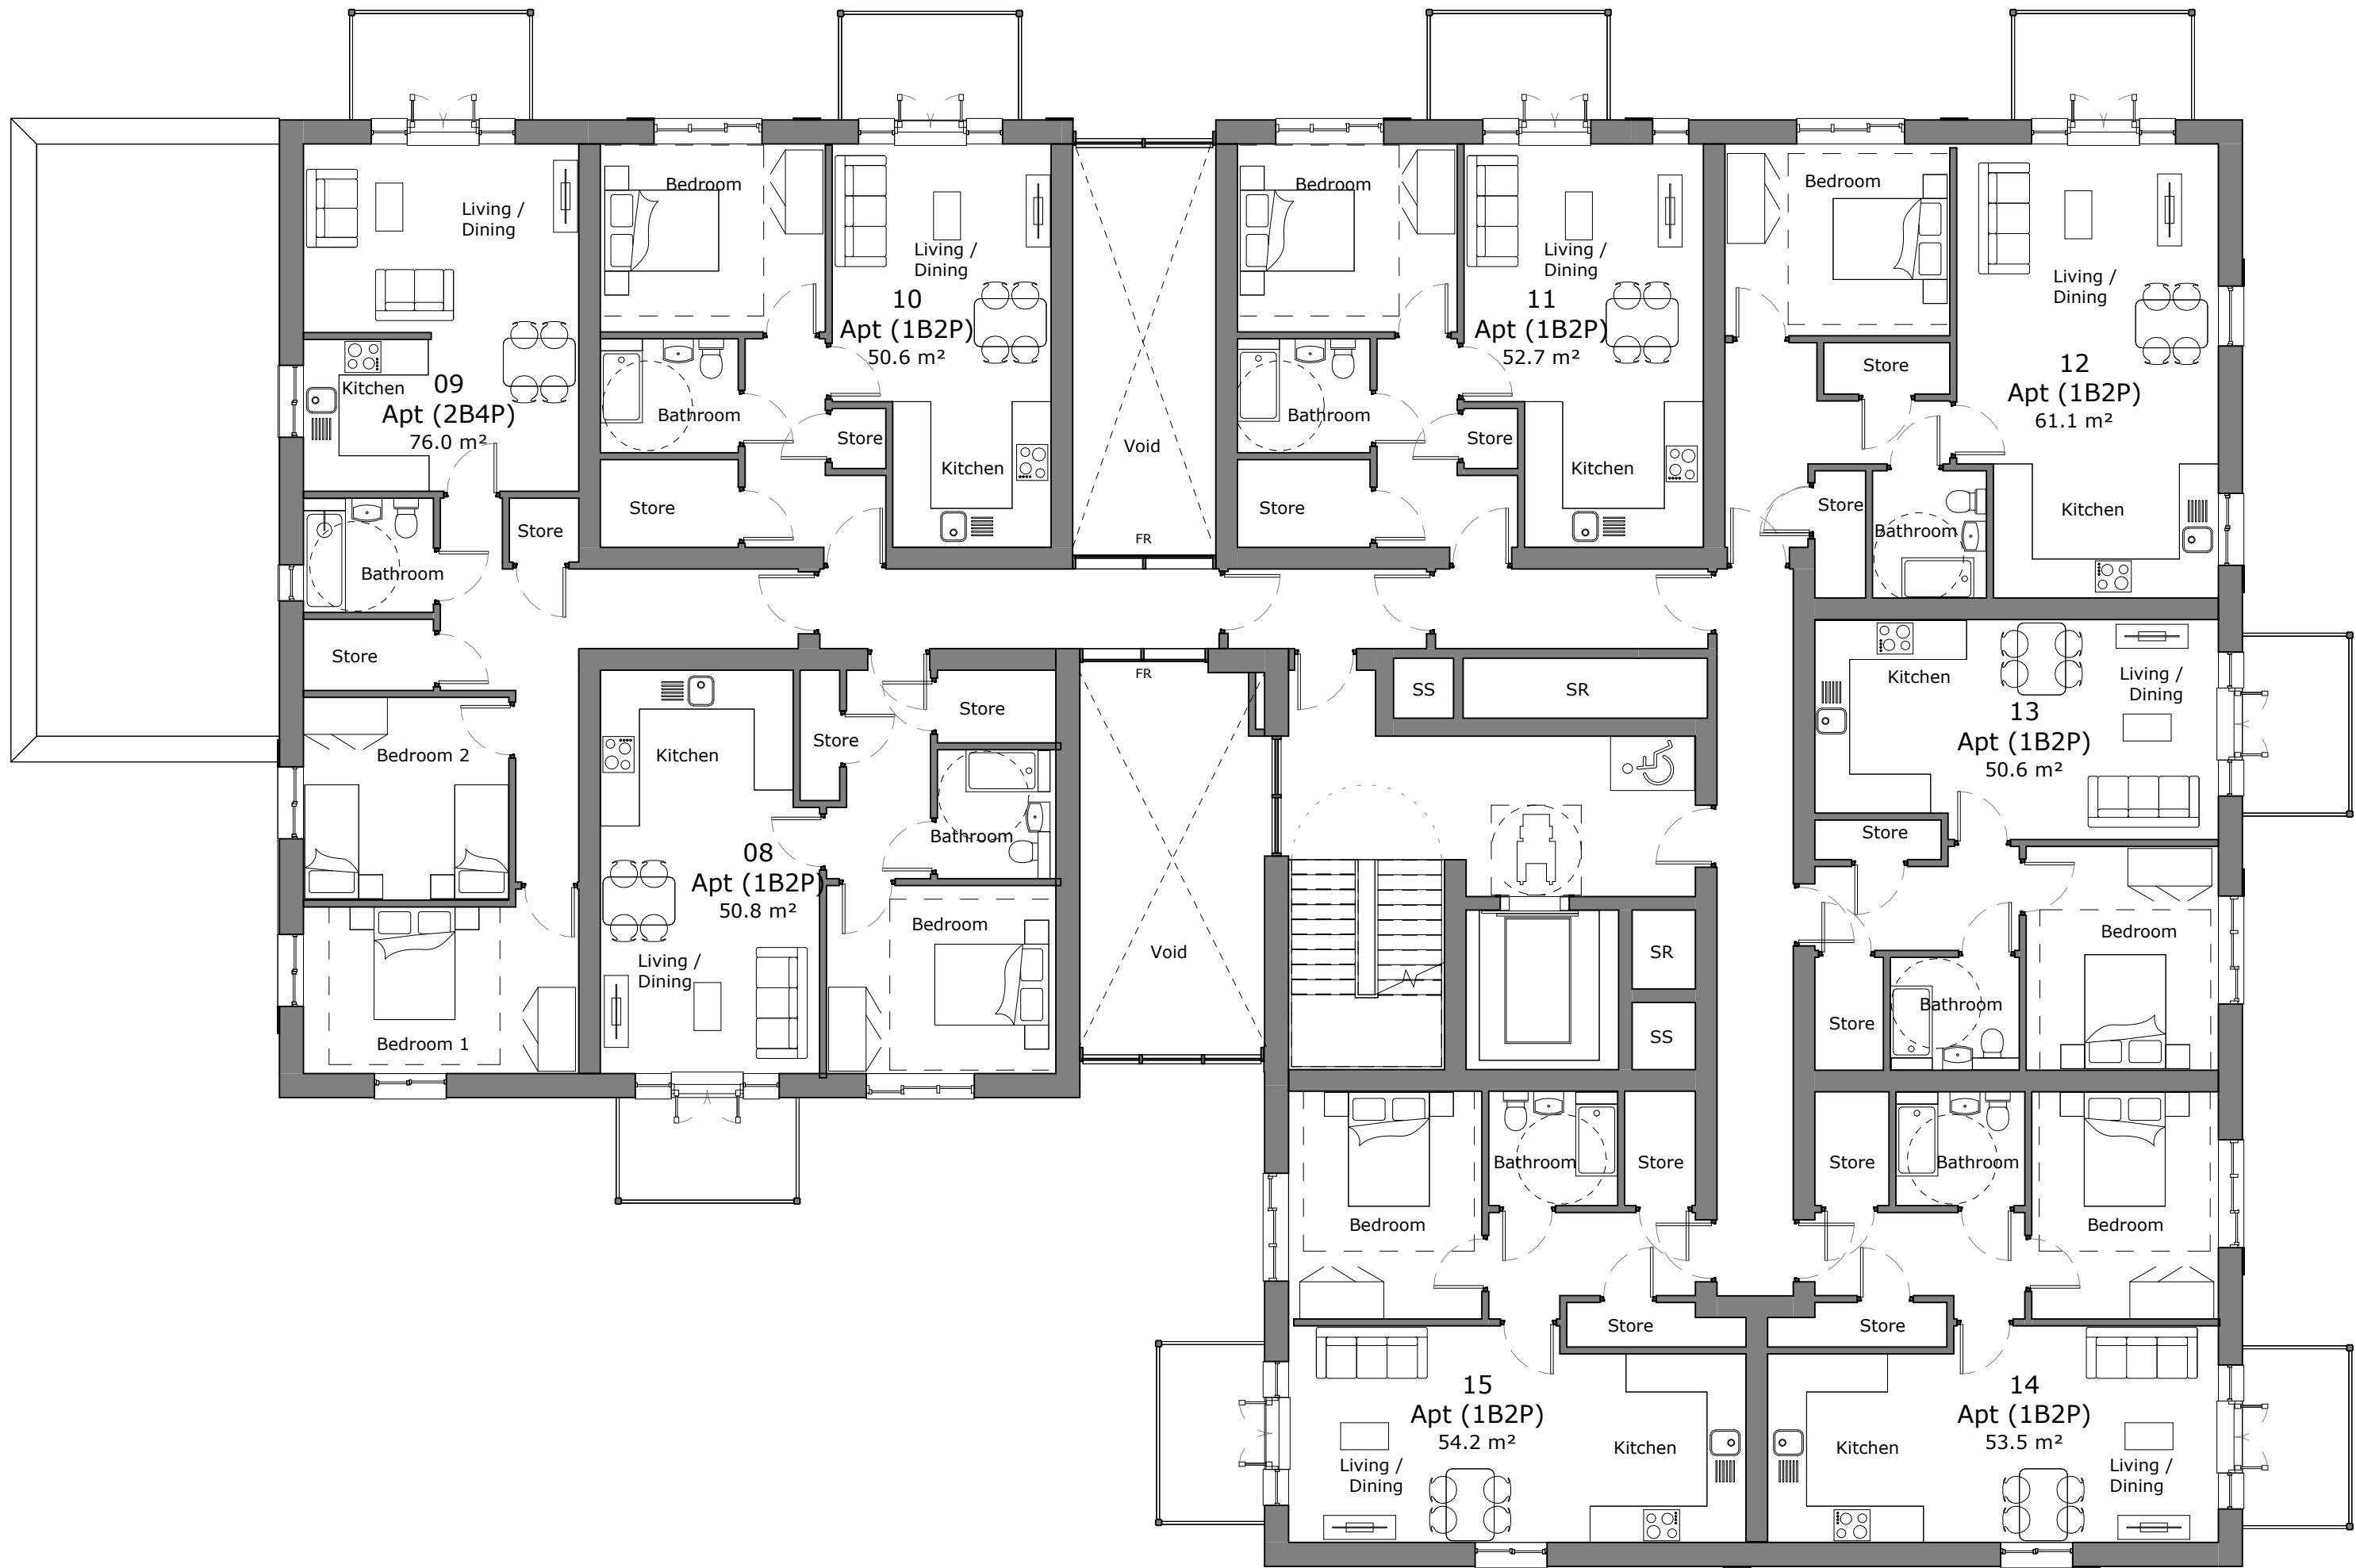

Apartment Block 1 Schedule			
Level	Apt No	Name	Area (NIA)
1st Floor	08	Apt (1B2P)	50.8 m²
1st Floor	09	Apt (2B4P)	76.0 m²
1st Floor	10	Apt (1B2P)	50.6 m²
1st Floor	11	Apt (1B2P)	52.7 m²
1st Floor	12	Apt (1B2P)	61.1 m²
1st Floor	13	Apt (1B2P)	50.6 m²
1st Floor	14	Apt (1B2P)	53.5 m²
1st Floor	15	Apt (1B2P)	54.2 m²

Apartment Block:
Total Number of Units:
Unit Mix:
Standards:

Apartment Block 01
30no.
22no.1Bed / 08no.2Bed
NDSS / M4(2)



1st Floor
1 : 100

G1	Planning Issue	02-12-25	JA	RS
Rev	Comments	Date	Dr	Ch

Apartment Block 01
Proposed First Floor Plan
UAOHH-BSL -A1 - 01 - DR - A -3002 -G1
Upper Acre, One Horton Heath 23074
Land west of Burnetts Lane, Eastleigh SO30 2HH 1 : 100 @ A1
Eastleigh Borough Council (OHH Team) **PLANNING**

Suite E, Ferry House
Canute Road
Southampton
Hampshire
SO14 3FJ

023 8063 1432
boyleandsummers.co.uk

Boyle & Summers