


Disclaimer

This drawing is generated from a federated Revit model, and as such the structural and M&E elements shown were not modelled by Boyle & Summers.

Boyle & Summers do not take any responsibility for the design of the other consultant information referenced into this drawing and all such information should be sourced / interrogated from drawings / models provided by the companies responsible for their creation.

Note A: These drawings are subject to review by the Fire Engineering Consultant. Input is required to confirm the fire strategy, escape provisions, and overall compliance with current fire safety regulations.

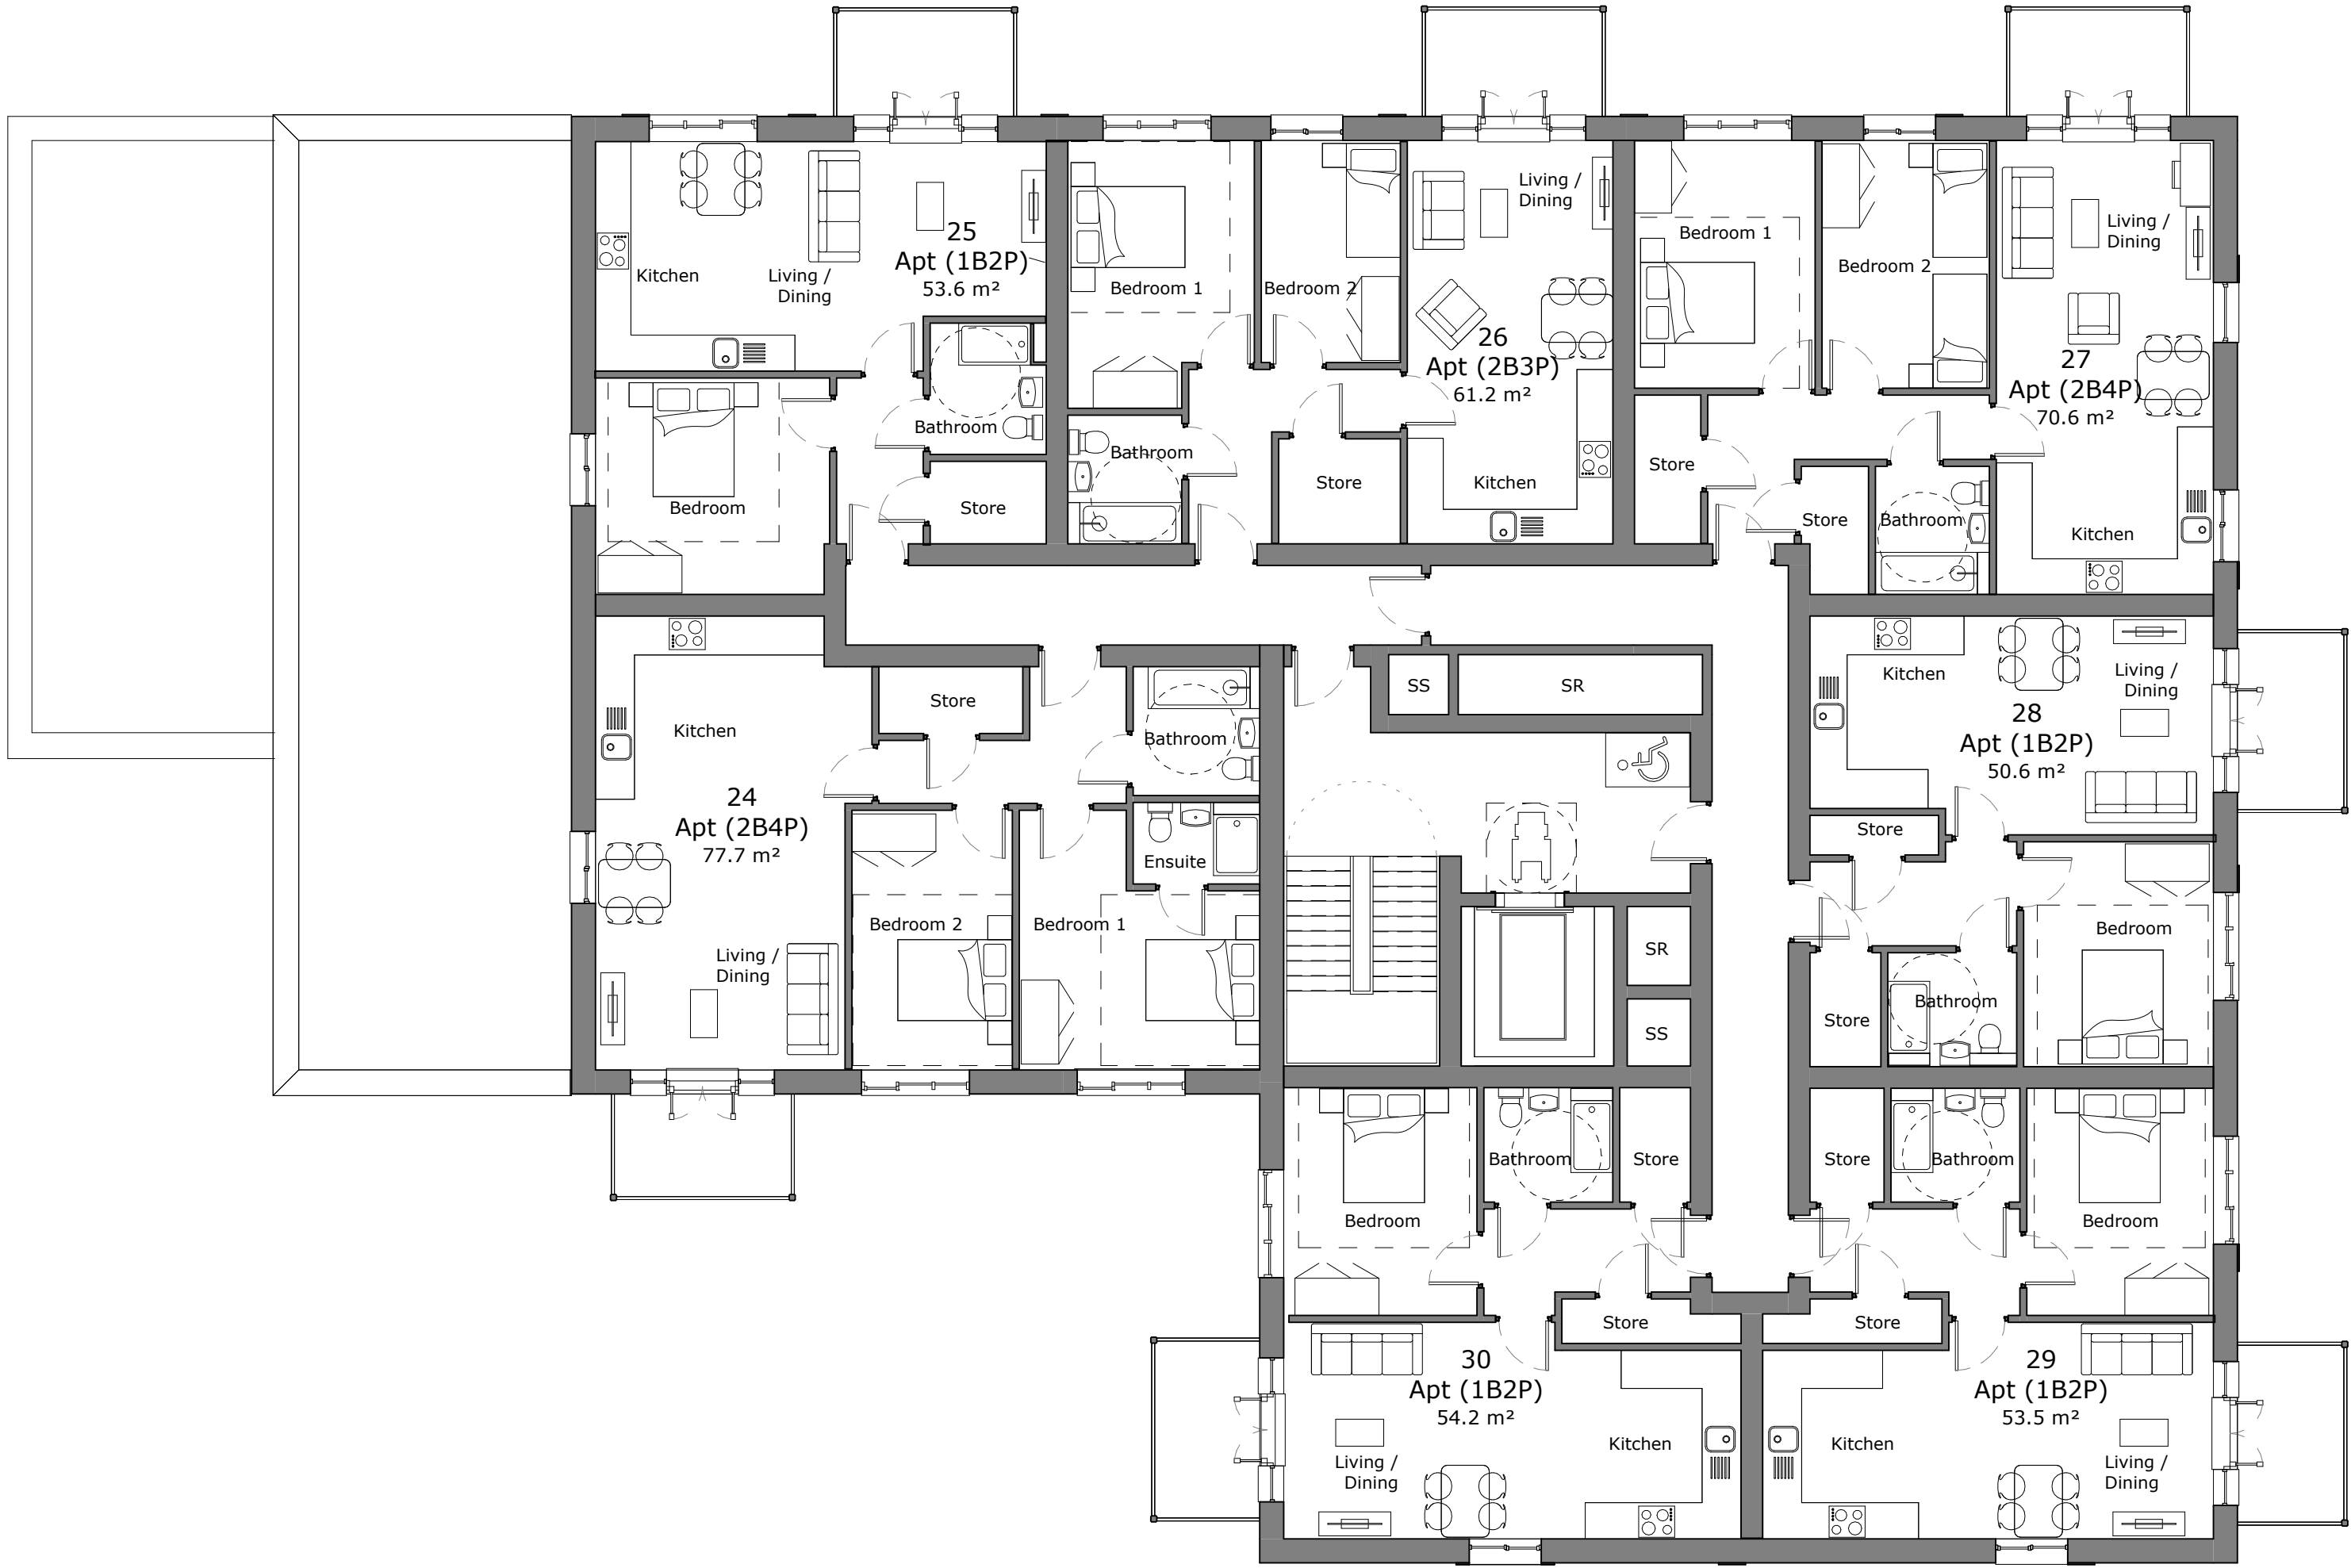

3rd Floor
1 : 100

Apartment Block 1 Schedule			
Level	Apt No	Name	Area (NIA)
3rd Floor	24	Apt (2B4P)	77.7 m²
3rd Floor	25	Apt (1B2P)	53.6 m²
3rd Floor	26	Apt (2B3P)	61.2 m²
3rd Floor	27	Apt (2B4P)	70.6 m²
3rd Floor	28	Apt (1B2P)	50.6 m²
3rd Floor	29	Apt (1B2P)	53.5 m²
3rd Floor	30	Apt (1B2P)	54.2 m²

Apartment Block: Apartment Block 01
Total Number of Units: 30no.
Unit Mix: 22no.1Bed / 08no.2Bed
Standards: NDSS / M4(2)



G1	Planning Issue	02-12-25	JA	RS
Rev	Comments	Date	Dr	Ch

Apartment Block 01
Proposed Third Floor Plan
UAOHH-BSL -A1 - 03 - DR - A -3004 -G1
Upper Acre, One Horton Heath 23074
Land west of Burnetts Lane, Eastleigh SO30 2HH 1 : 100 @ A1
Eastleigh Borough Council (OHH Team) **PLANNING**

Suite E, Ferry House
Canute Road
Southampton
Hampshire
SO14 3FJ

023 8063 1432
boyleandsummers.co.uk

