

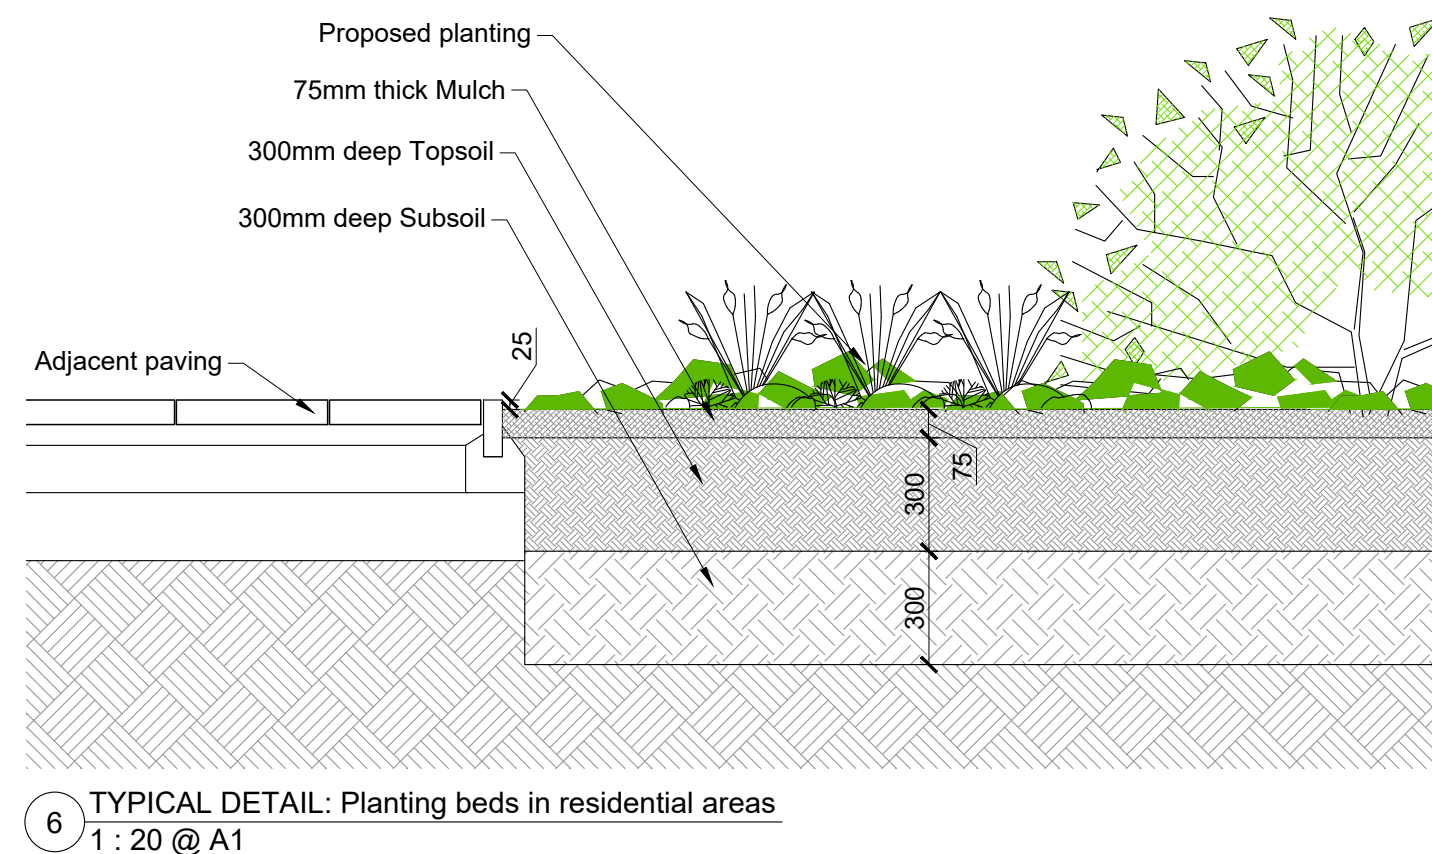
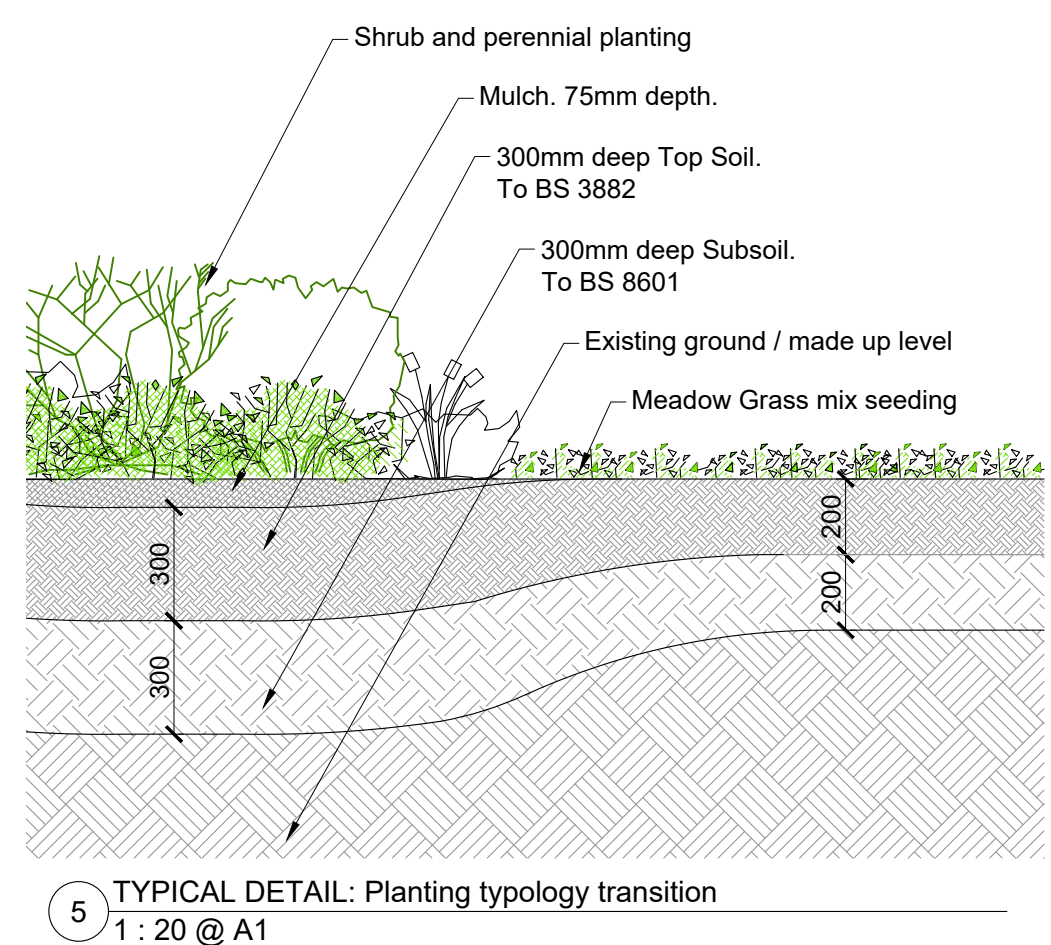
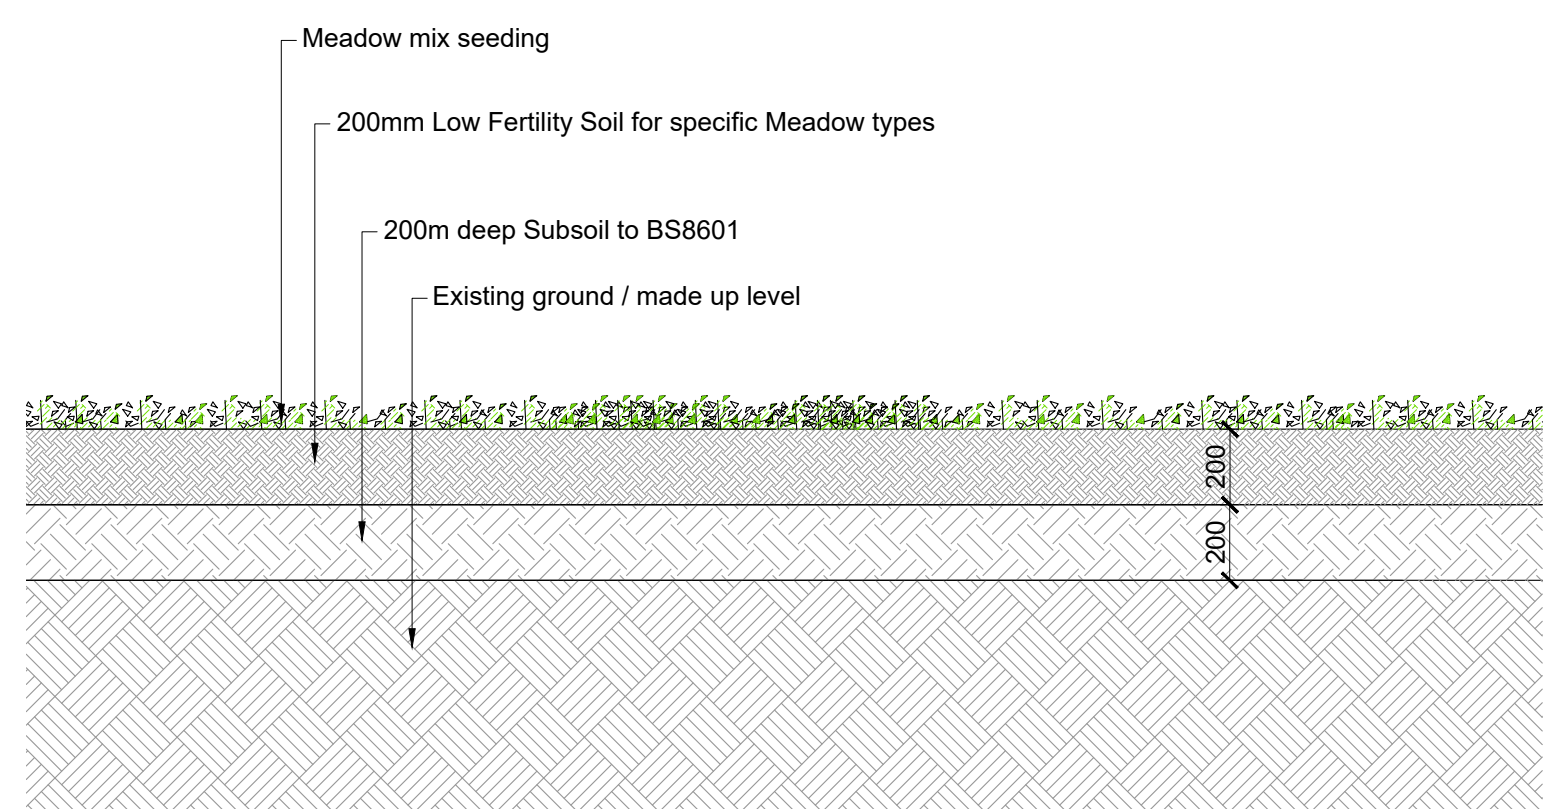


filename: w:\1560 upper acre oth\hed\cad01 - detailed design\500 - details\560-hed-xx-zz-dr-0502 tree planting details.dwg, printed on 2025-11-24 on iso full bleed at (841.00 x 594.00 mm) @ 100% of original scale

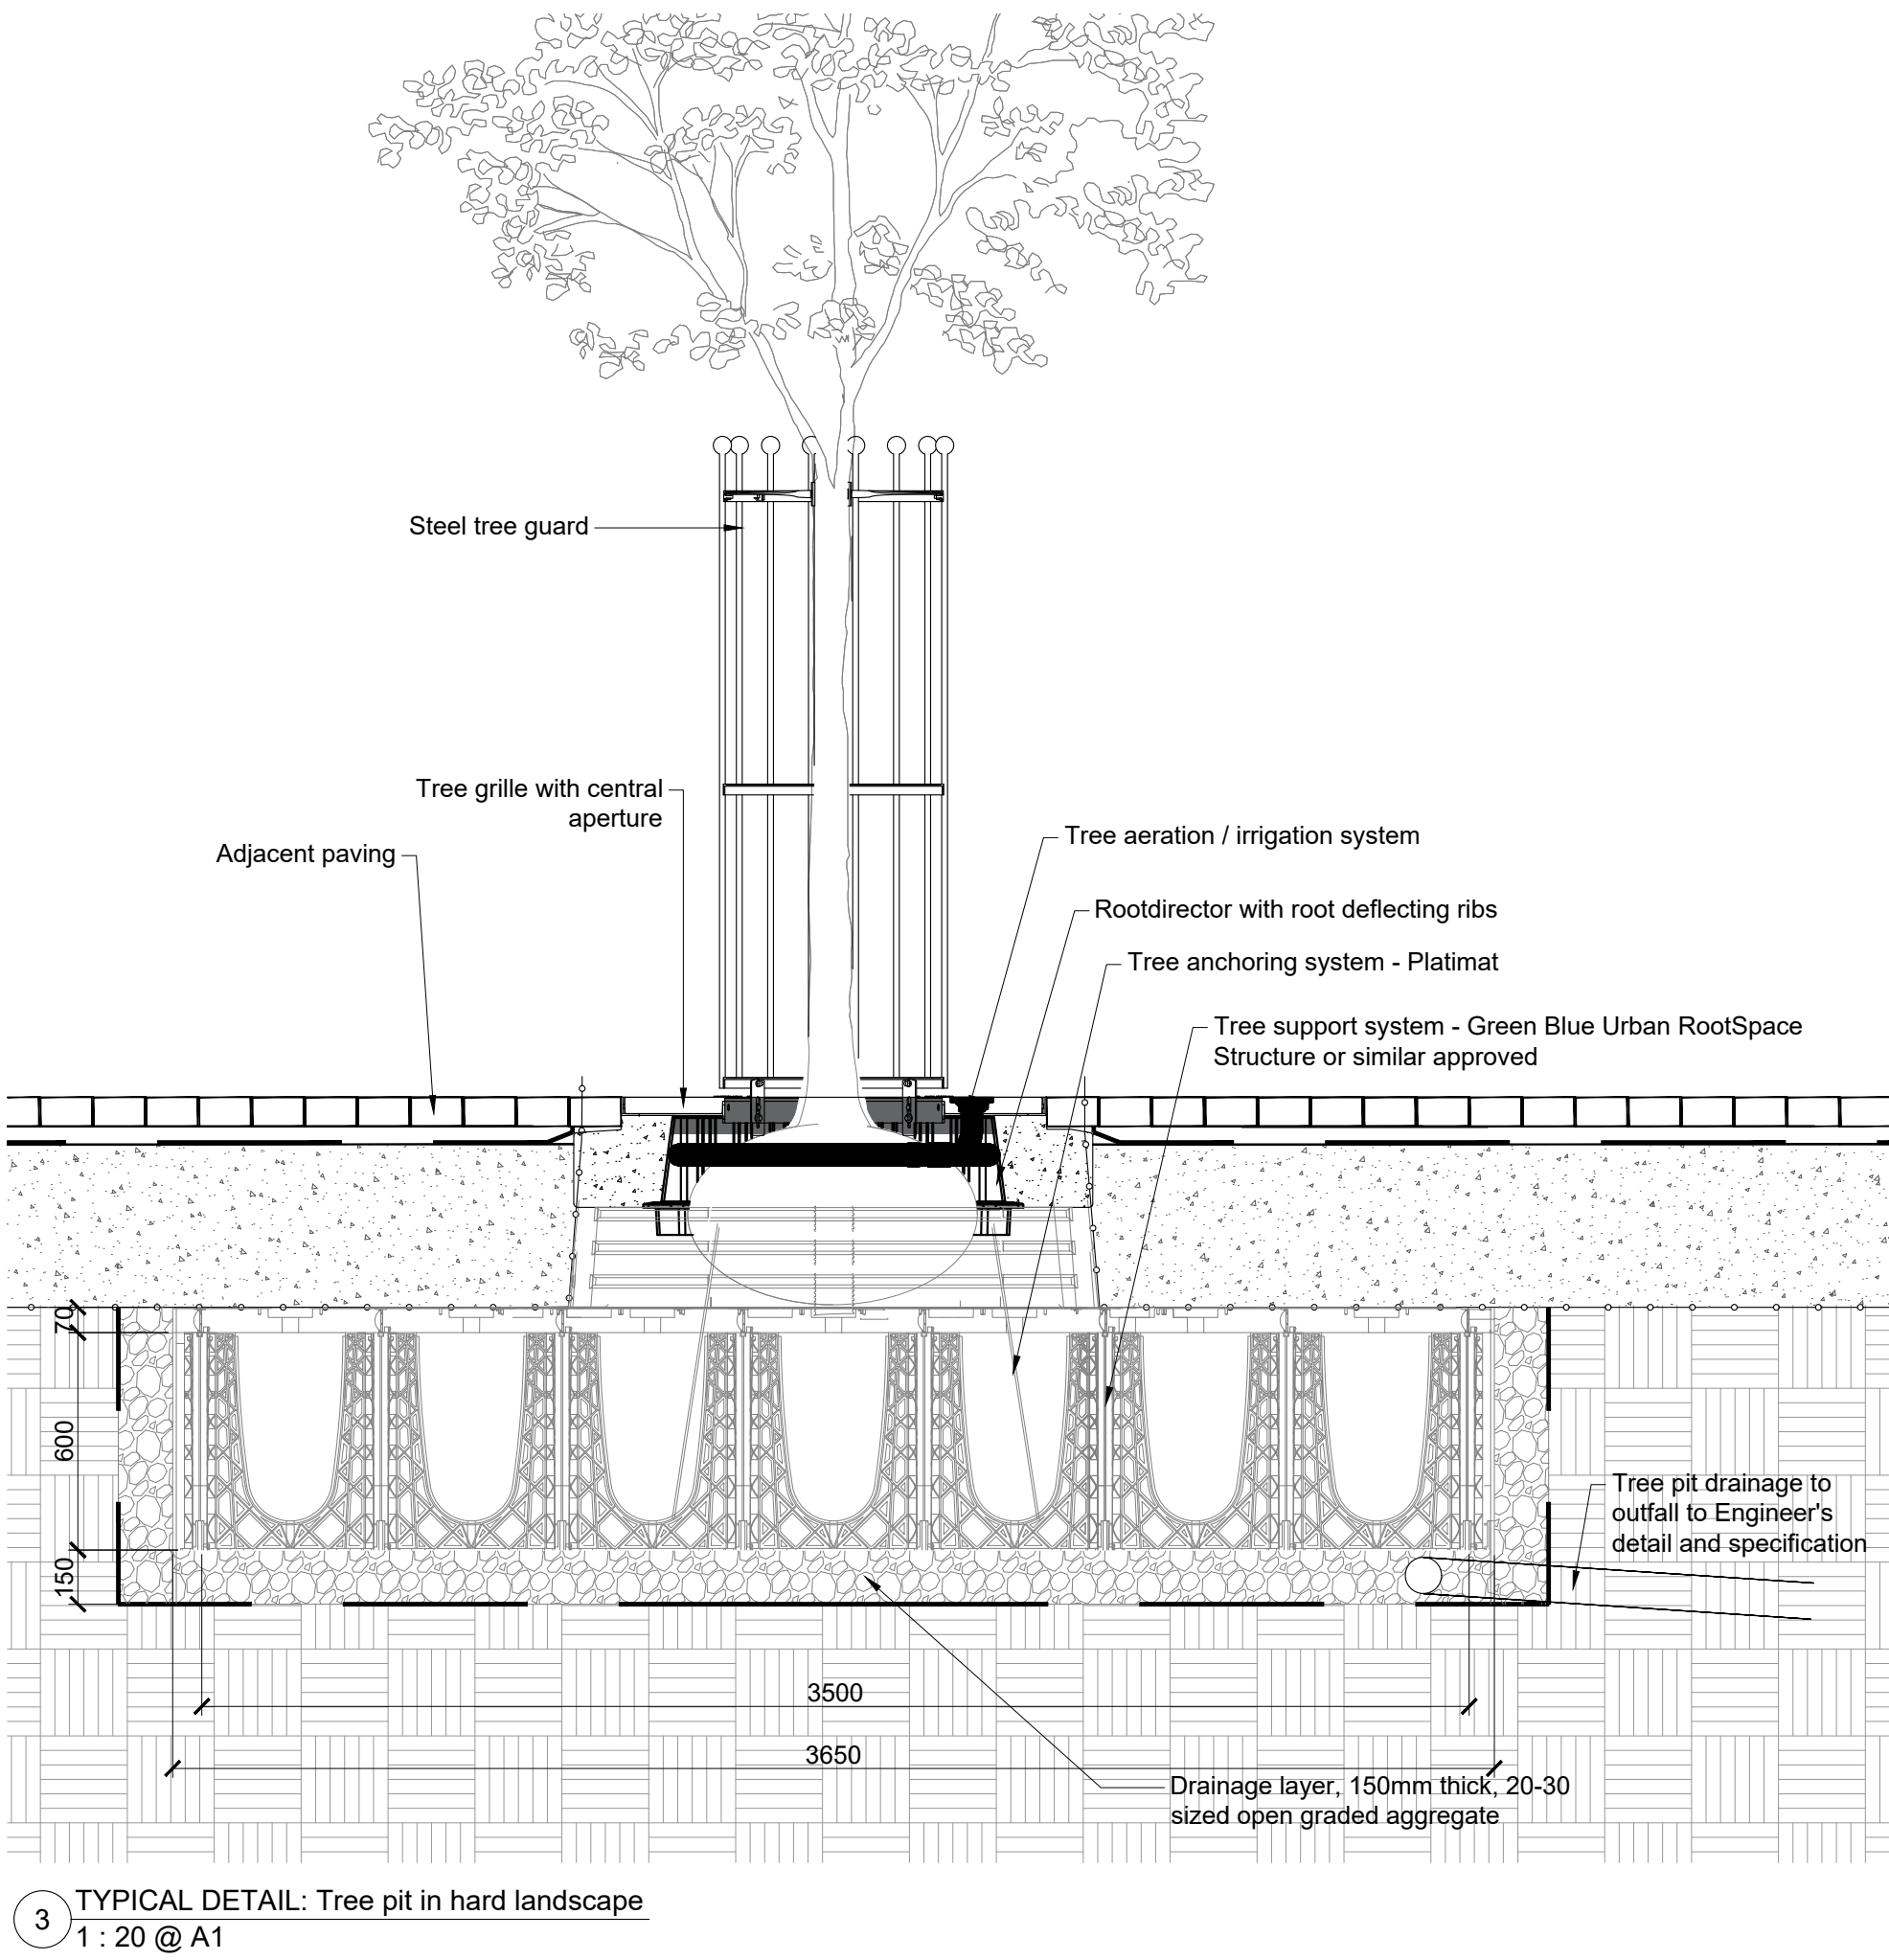

SAFETY, HEALTH AND ENVIRONMENT INFORMATION Unusual residual hazards / risks, based on experience and competent contractors working to approved method statements.	UNUSUAL RISKS
	Construction:
	Operations:
	Maintenance:

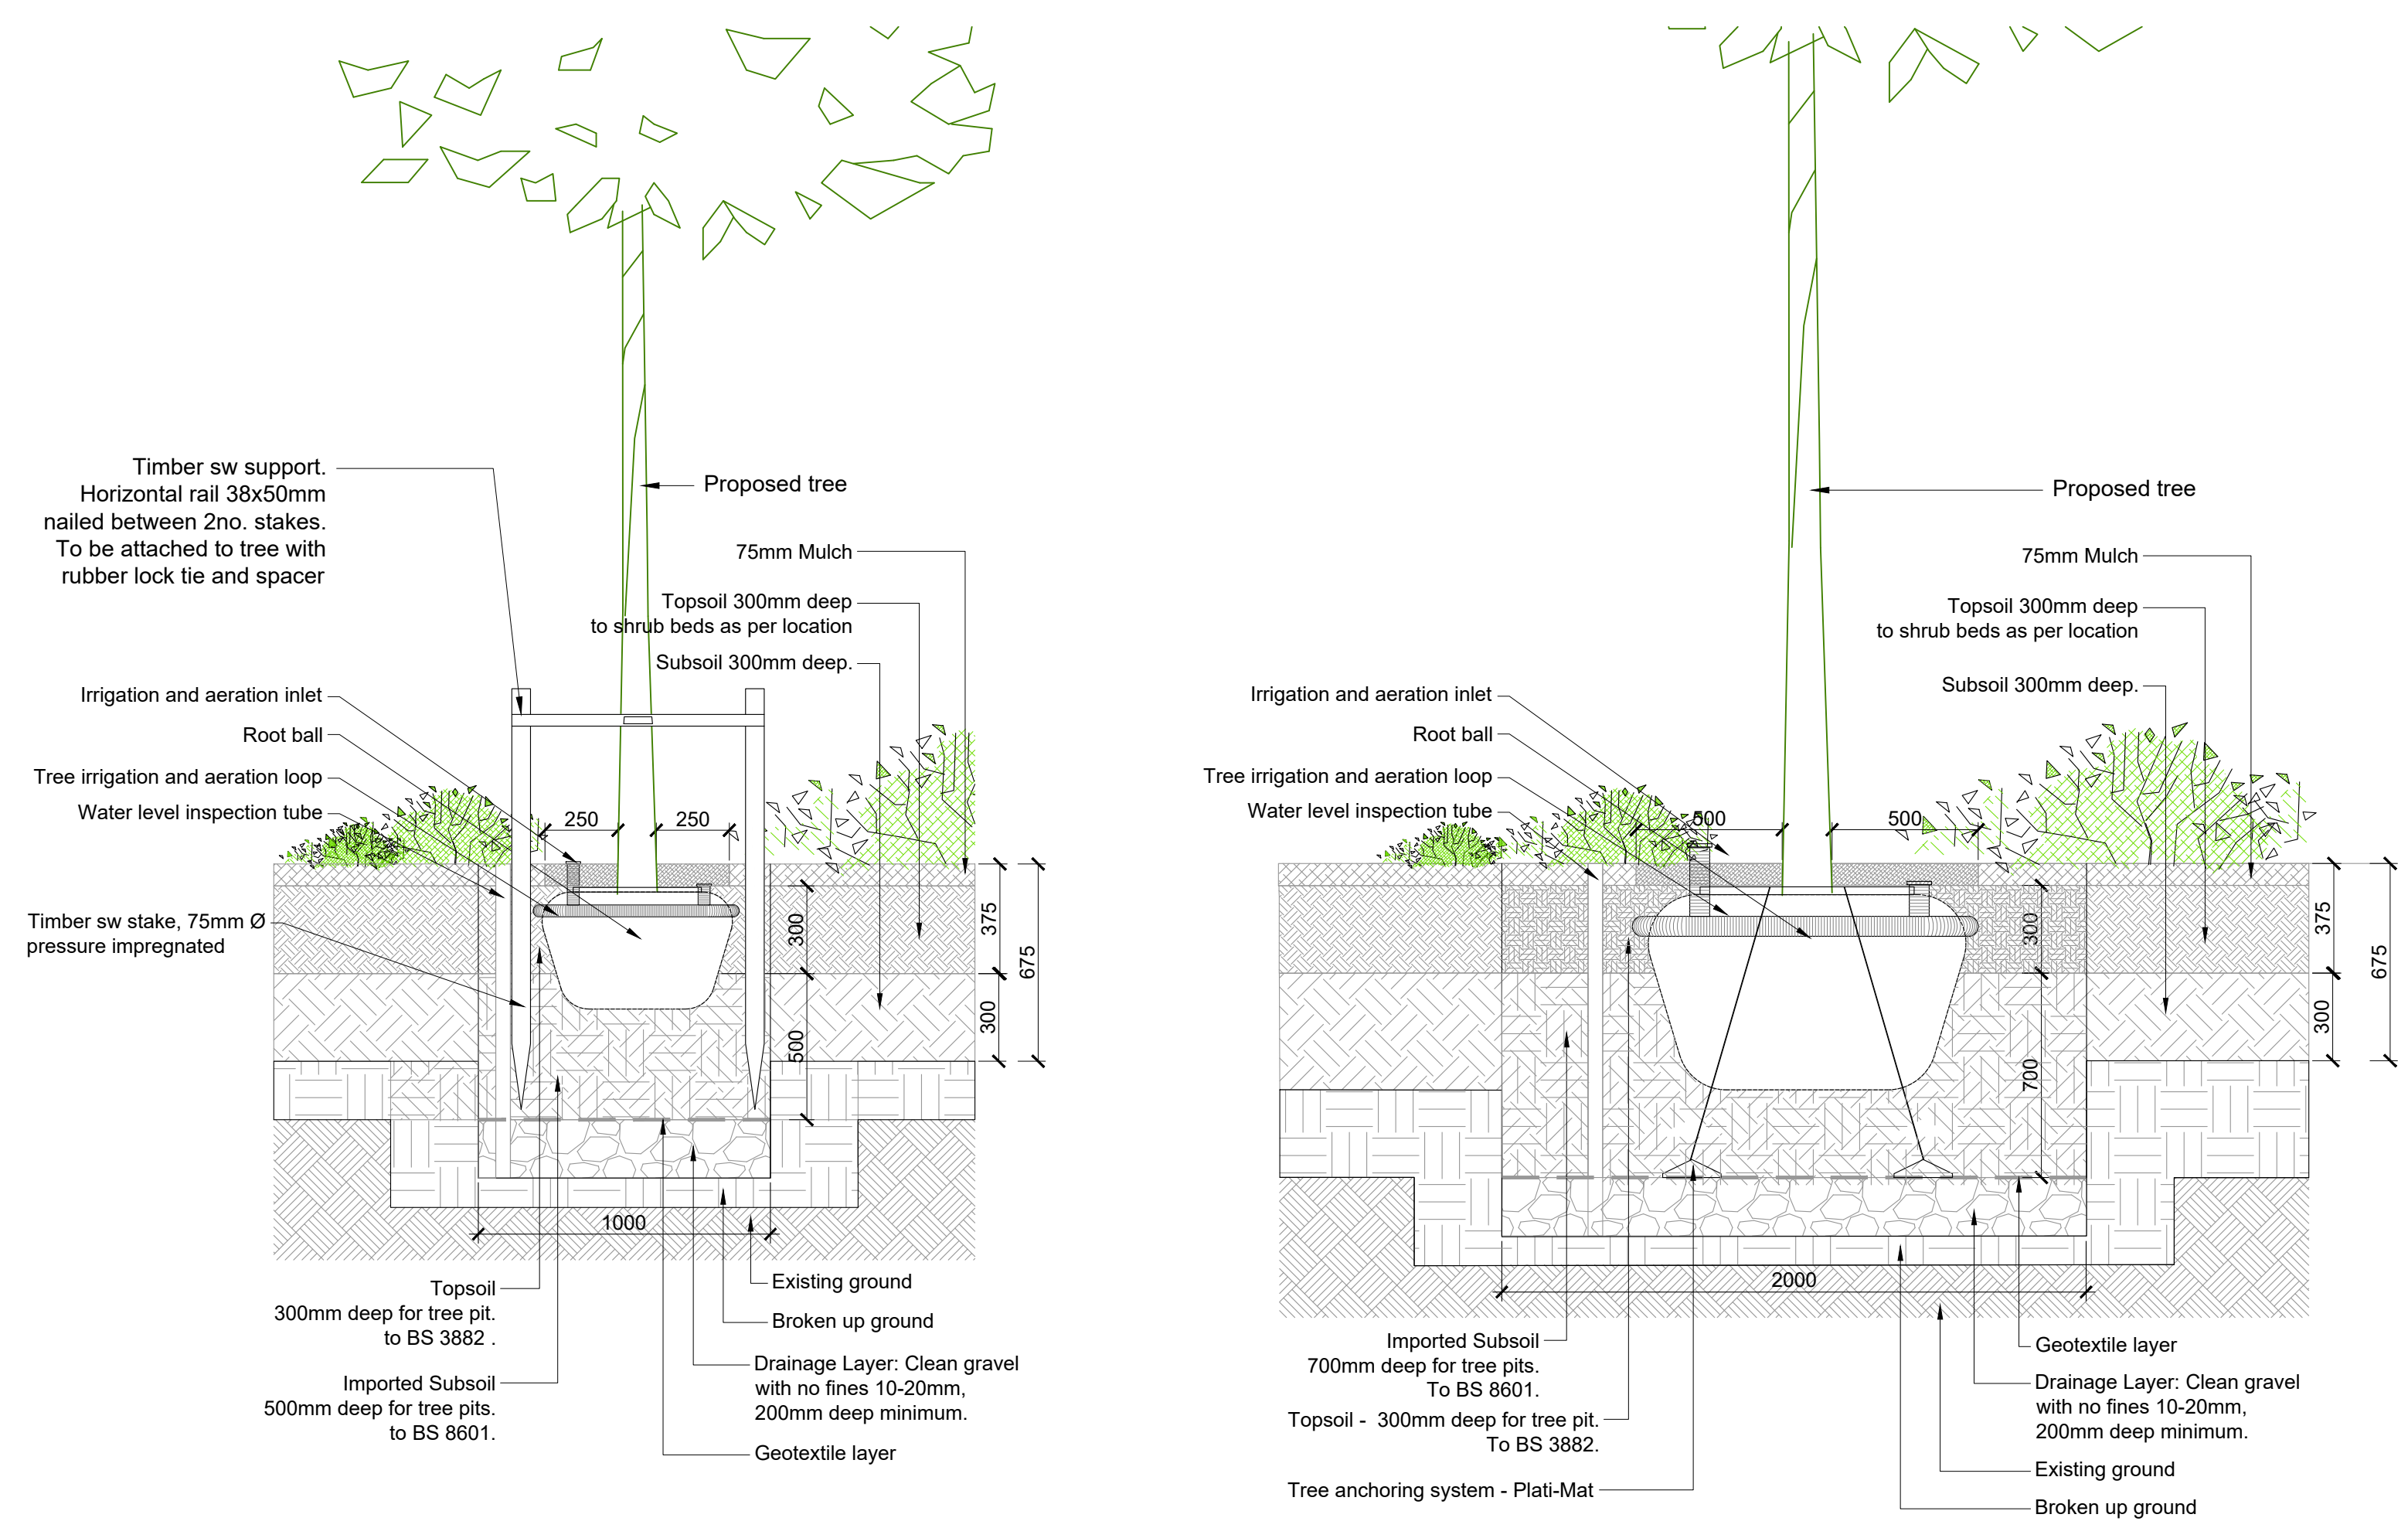

REVISIONS	
- Draft Issue	TE 07.11.2025
00 Issued for Planning	TE 24.11.2025

H | E | D Hyland Edgar Driver
Landscape Architects & Urban Designers

One Wessex Way, Golden Common, Winchester, SO21 1WG | 01962 711 600

CLIENT		
EASTLEIGH BOROUGH COUNCIL		
DATE	DRAWN BY	CHECKED BY
31/10/2025	LH	AW
DRAWING STATUS	SCALE @ A1	
PLANNING	AS INDICATED	
PROJECT		
UPPER ACRE, ONE HORTON HEATH		
DRAWING TITLE		
TREE PITS AND PLANTING DETAILS		
DRAWING NUMBER		REVISION
1560-HED-XX-XX-L-DR-0502		00