




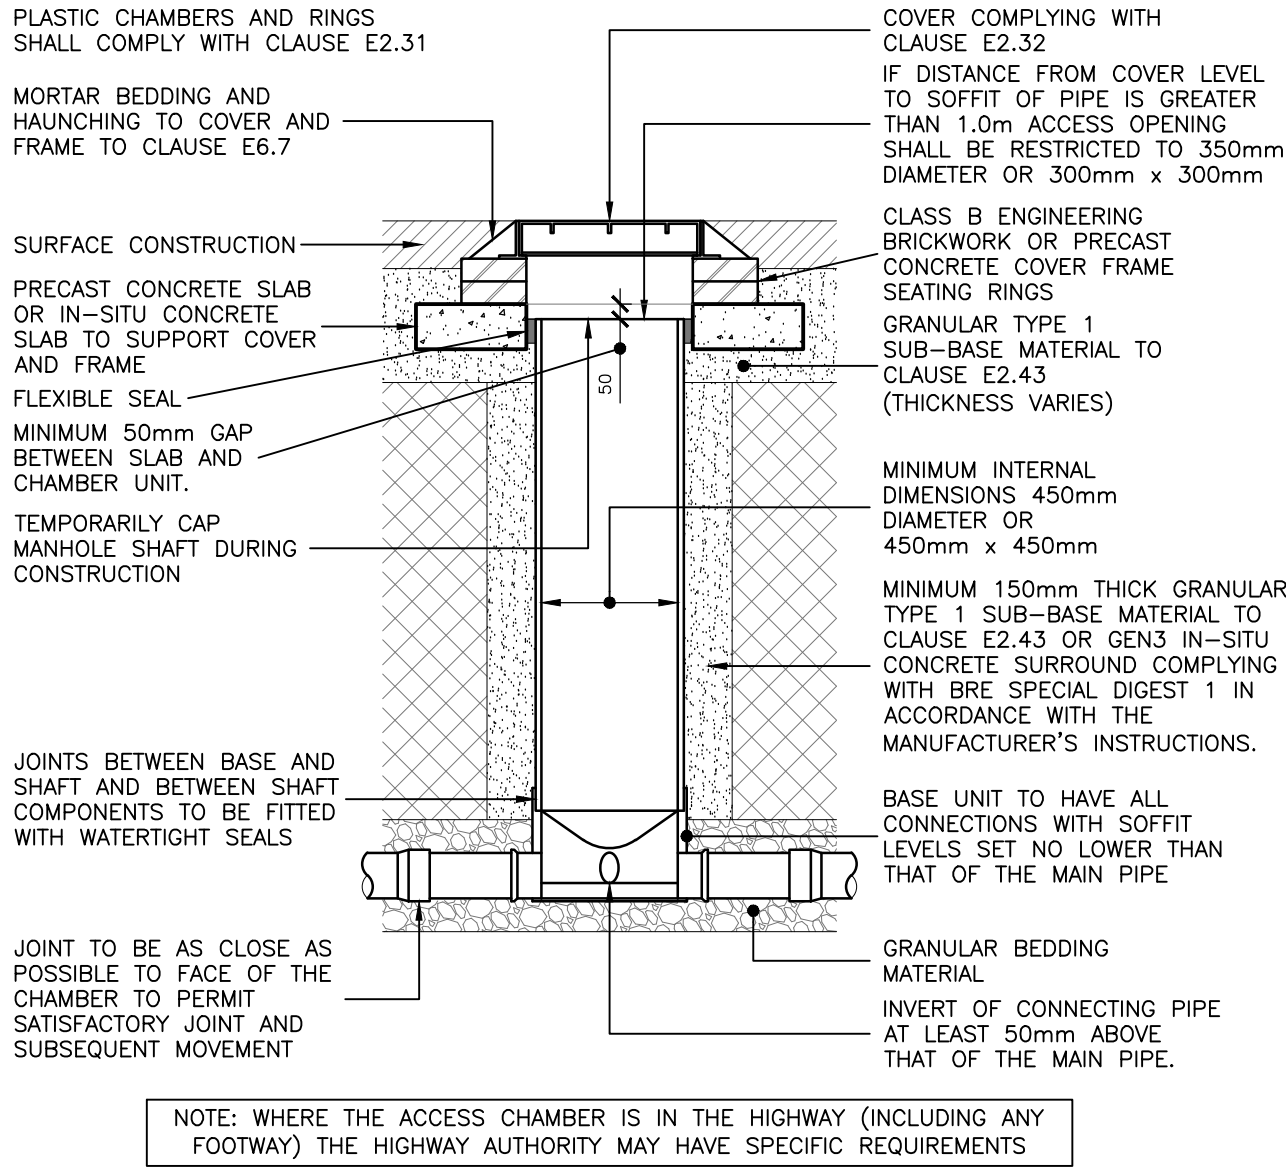


TYPICAL INSPECTION CHAMBER DETAIL – TYPE D
DEPTH FROM COVER LEVEL TO SOFFIT OF PIPE UP TO 3m
FLEXIBLE MATERIAL CONSTRUCTION FOR USE IN AREAS SUBJECT TO VEHICLE LOADING
(SCALE 1:25@A1)

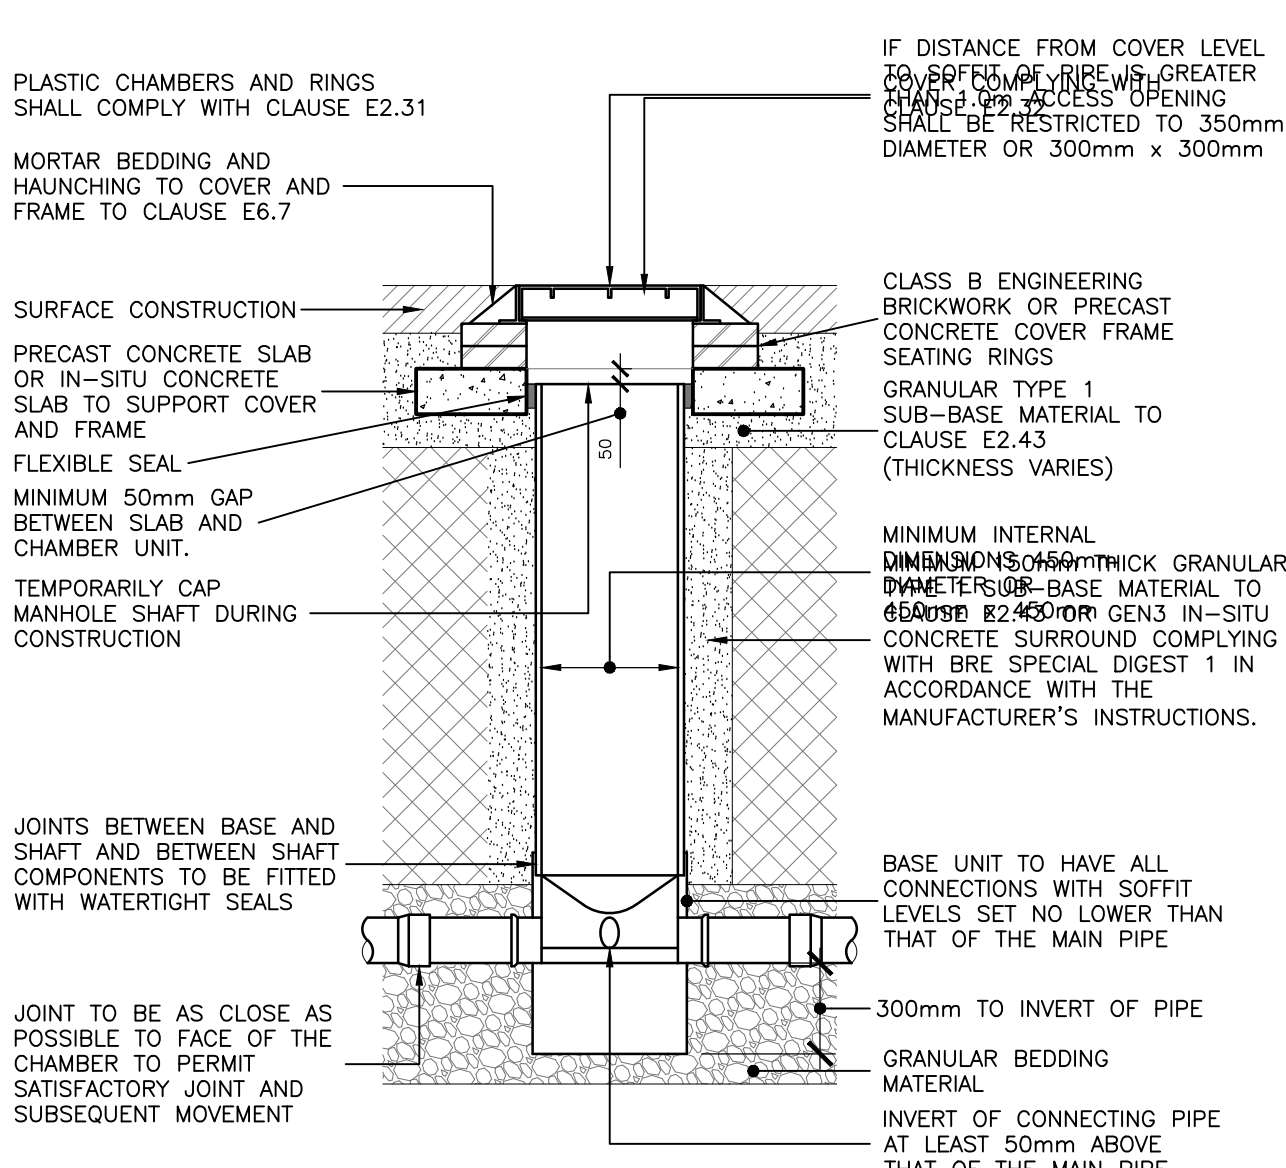


TYPICAL INSPECTION CHAMBER DETAIL – TYPE D
DEPTH FROM COVER LEVEL TO SOFFIT OF PIPE UP TO 3m
FLEXIBLE MATERIAL CONSTRUCTION FOR USE IN AREAS SUBJECT TO VEHICLE LOADING
(SCALE 1:25@A1)

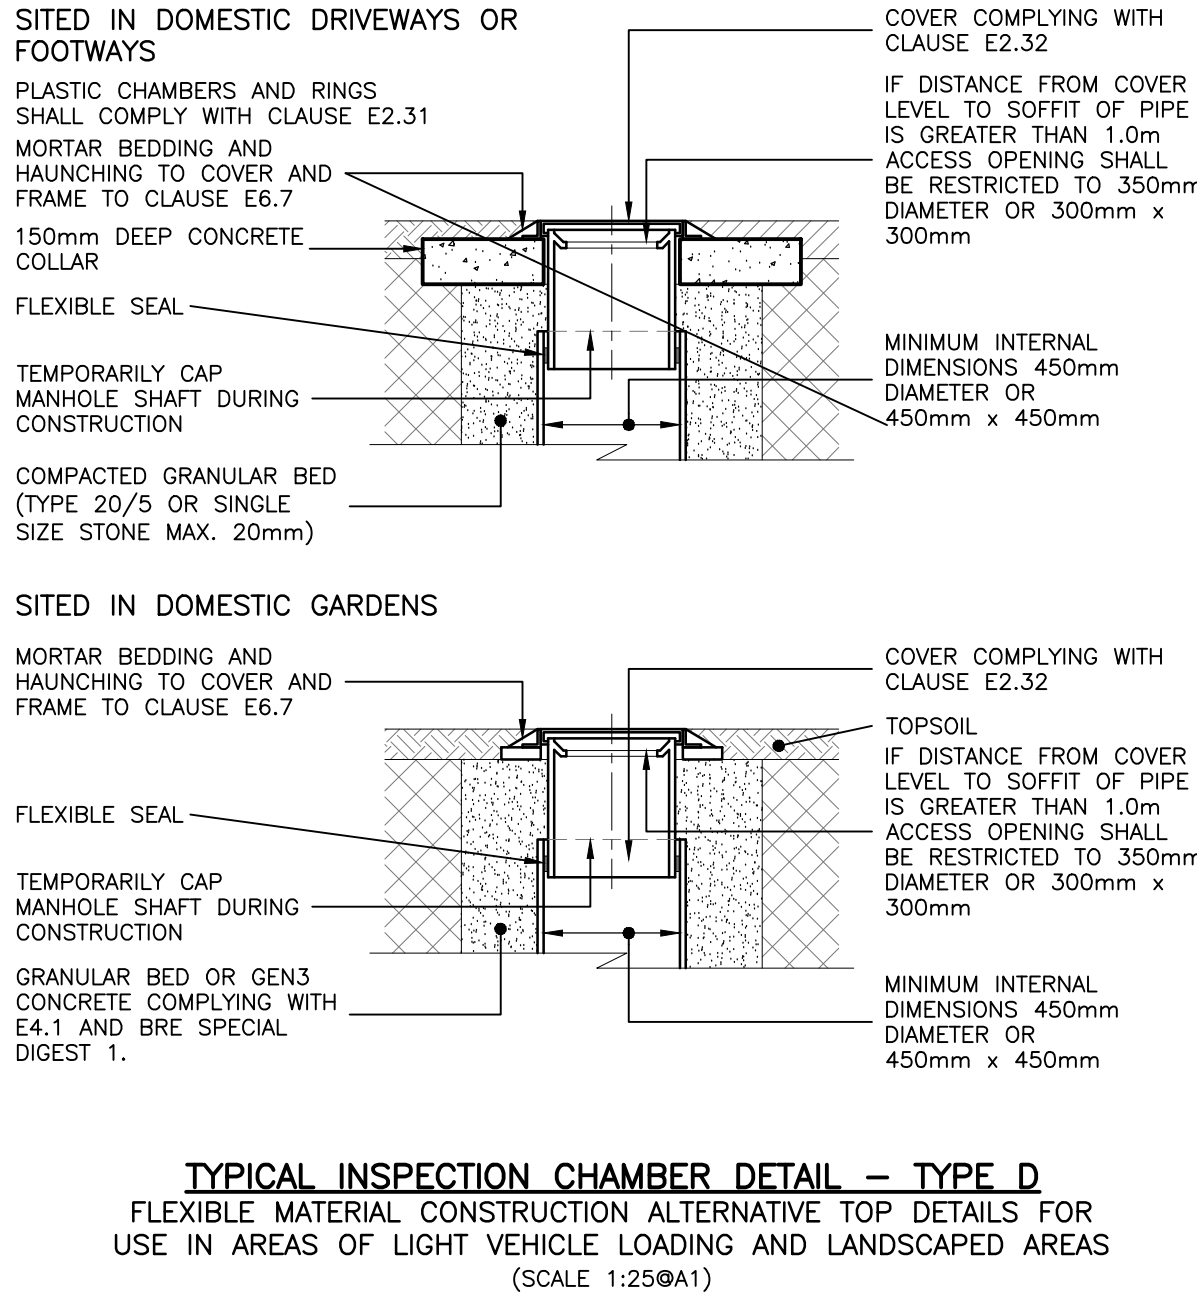


TYPICAL INSPECTION CHAMBER DETAIL – TYPE D
FLEXIBLE MATERIAL CONSTRUCTION ALTERNATIVE TOP DETAILS FOR USE IN AREAS OF LIGHT VEHICLE LOADING AND LANDSCAPED AREAS
(SCALE 1:25@A1)

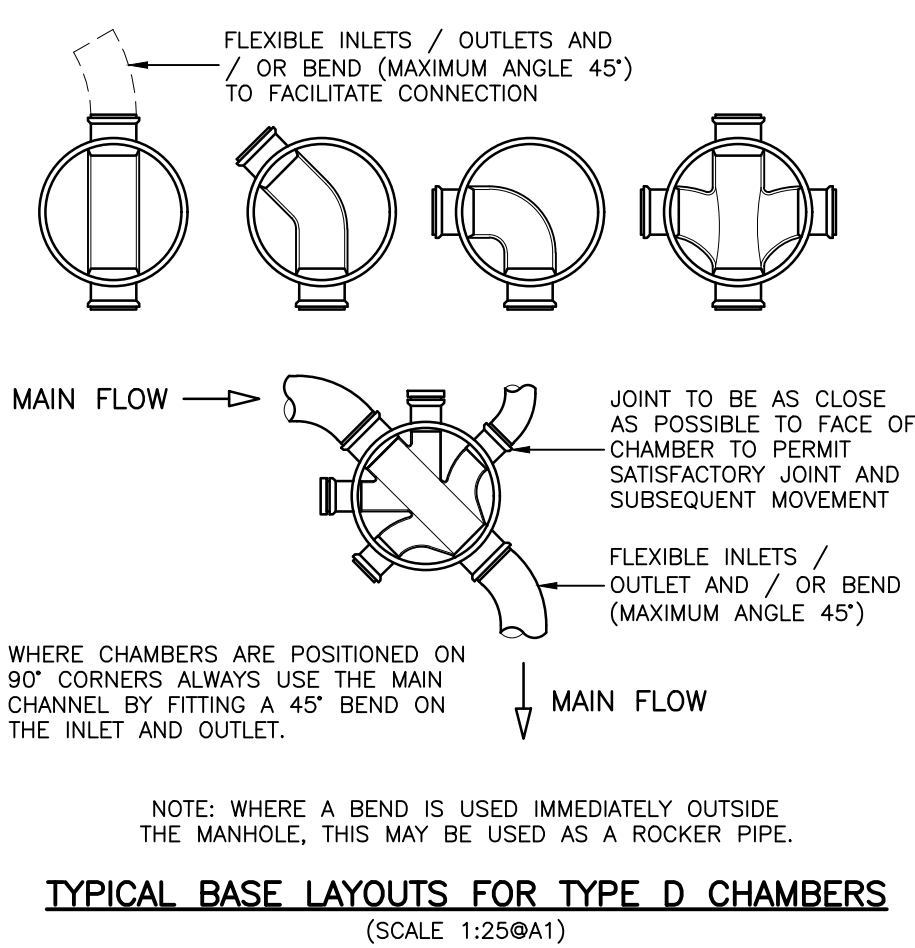


- NOTES**
- © This drawing is the copyright of ARCH Associates Limited. It may not be copied, altered or reproduced without their written authority. This drawing must not be scaled. IF IN DOUBT ASK.
- GENERAL NOTES**
- THIS DRAWING IS TO BE READ IN CONJUNCTION WITH ALL RELEVANT ARCHITECTS, ENGINEERS AND SPECIALISTS DRAWINGS AND DETAILS.
 - ALL FIGURED DIMENSIONS TO BE TAKEN IN PREFERENCE TO SCALED DIMENSIONS.
 - ANY DISCREPANCIES BETWEEN THIS DRAWING AND OTHER INFORMATION IS TO BE BROUGHT TO THE ATTENTION OF THE ENGINEER PRIOR TO THE COMMENCEMENT OF THE WORKS ON SITE.
 - THE MAIN CONTRACTOR SHALL BE RESPONSIBLE FOR THE SETTING OUT AND ACCURACY OF ALL DIMENSIONS.
 - THE CONTRACTOR IS TO ENSURE THE STABILITY AND STRUCTURAL INTEGRITY OF THE EXISTING PROPERTY AT ALL TIMES DURING WORKS AND IS TO BE RESPONSIBLE FOR ALL PROPPING AND SHORING AS REQUIRED.
 - MAIN CONTRACTOR TO PROVIDE AND FIX SUITABLE BRACING AND PROPPING FOR ALL ELEMENTS IN THE TEMPORARY CONDITION DURING CONSTRUCTION STAGE, SUCH AS TO ENSURE STRUCTURE STABILITY AT ALL TIMES.
 - IT IS THE CONTRACTORS SOLE RESPONSIBILITY FOR ASCERTAINING SAFE DISPOSAL OF ANY OFF-SITE EXCAVATED SPOIL. NO CLAIM RESULTING FROM ABNORMAL TIP REQUIREMENTS WILL BE ENTERTAINED.

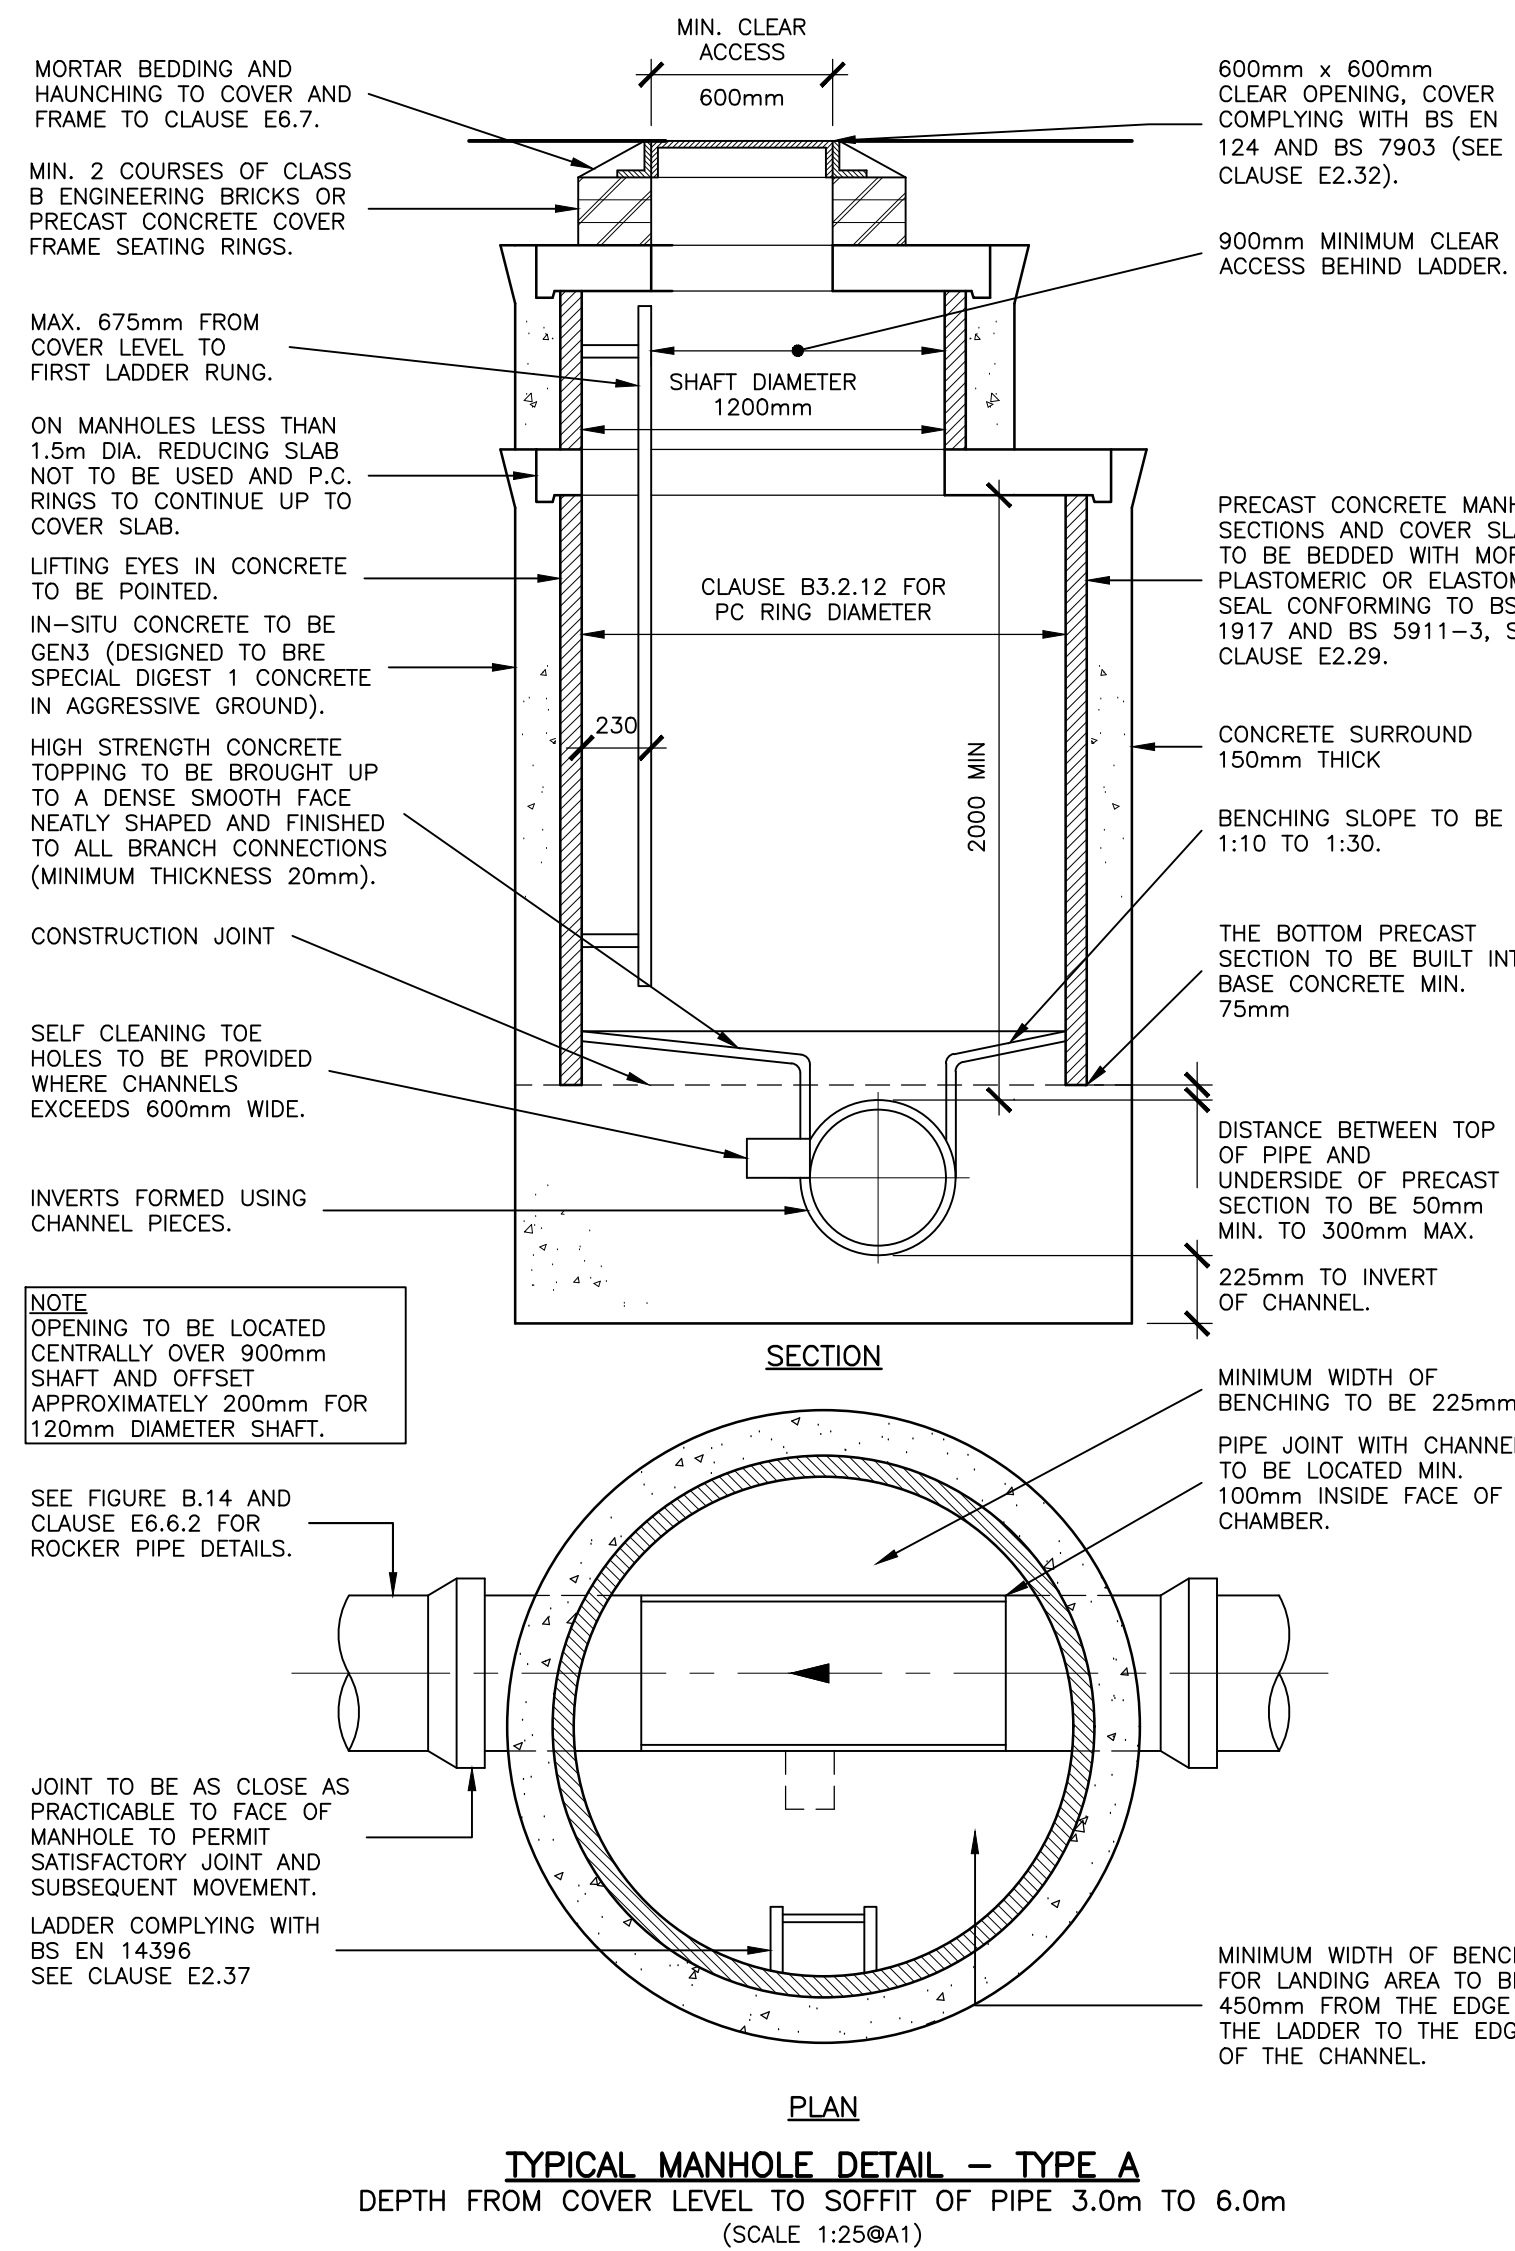

TYPICAL MANHOLE DETAIL – TYPE A
DEPTH FROM COVER LEVEL TO SOFFIT OF PIPE 3.0m TO 6.0m
(SCALE 1:25@A1)

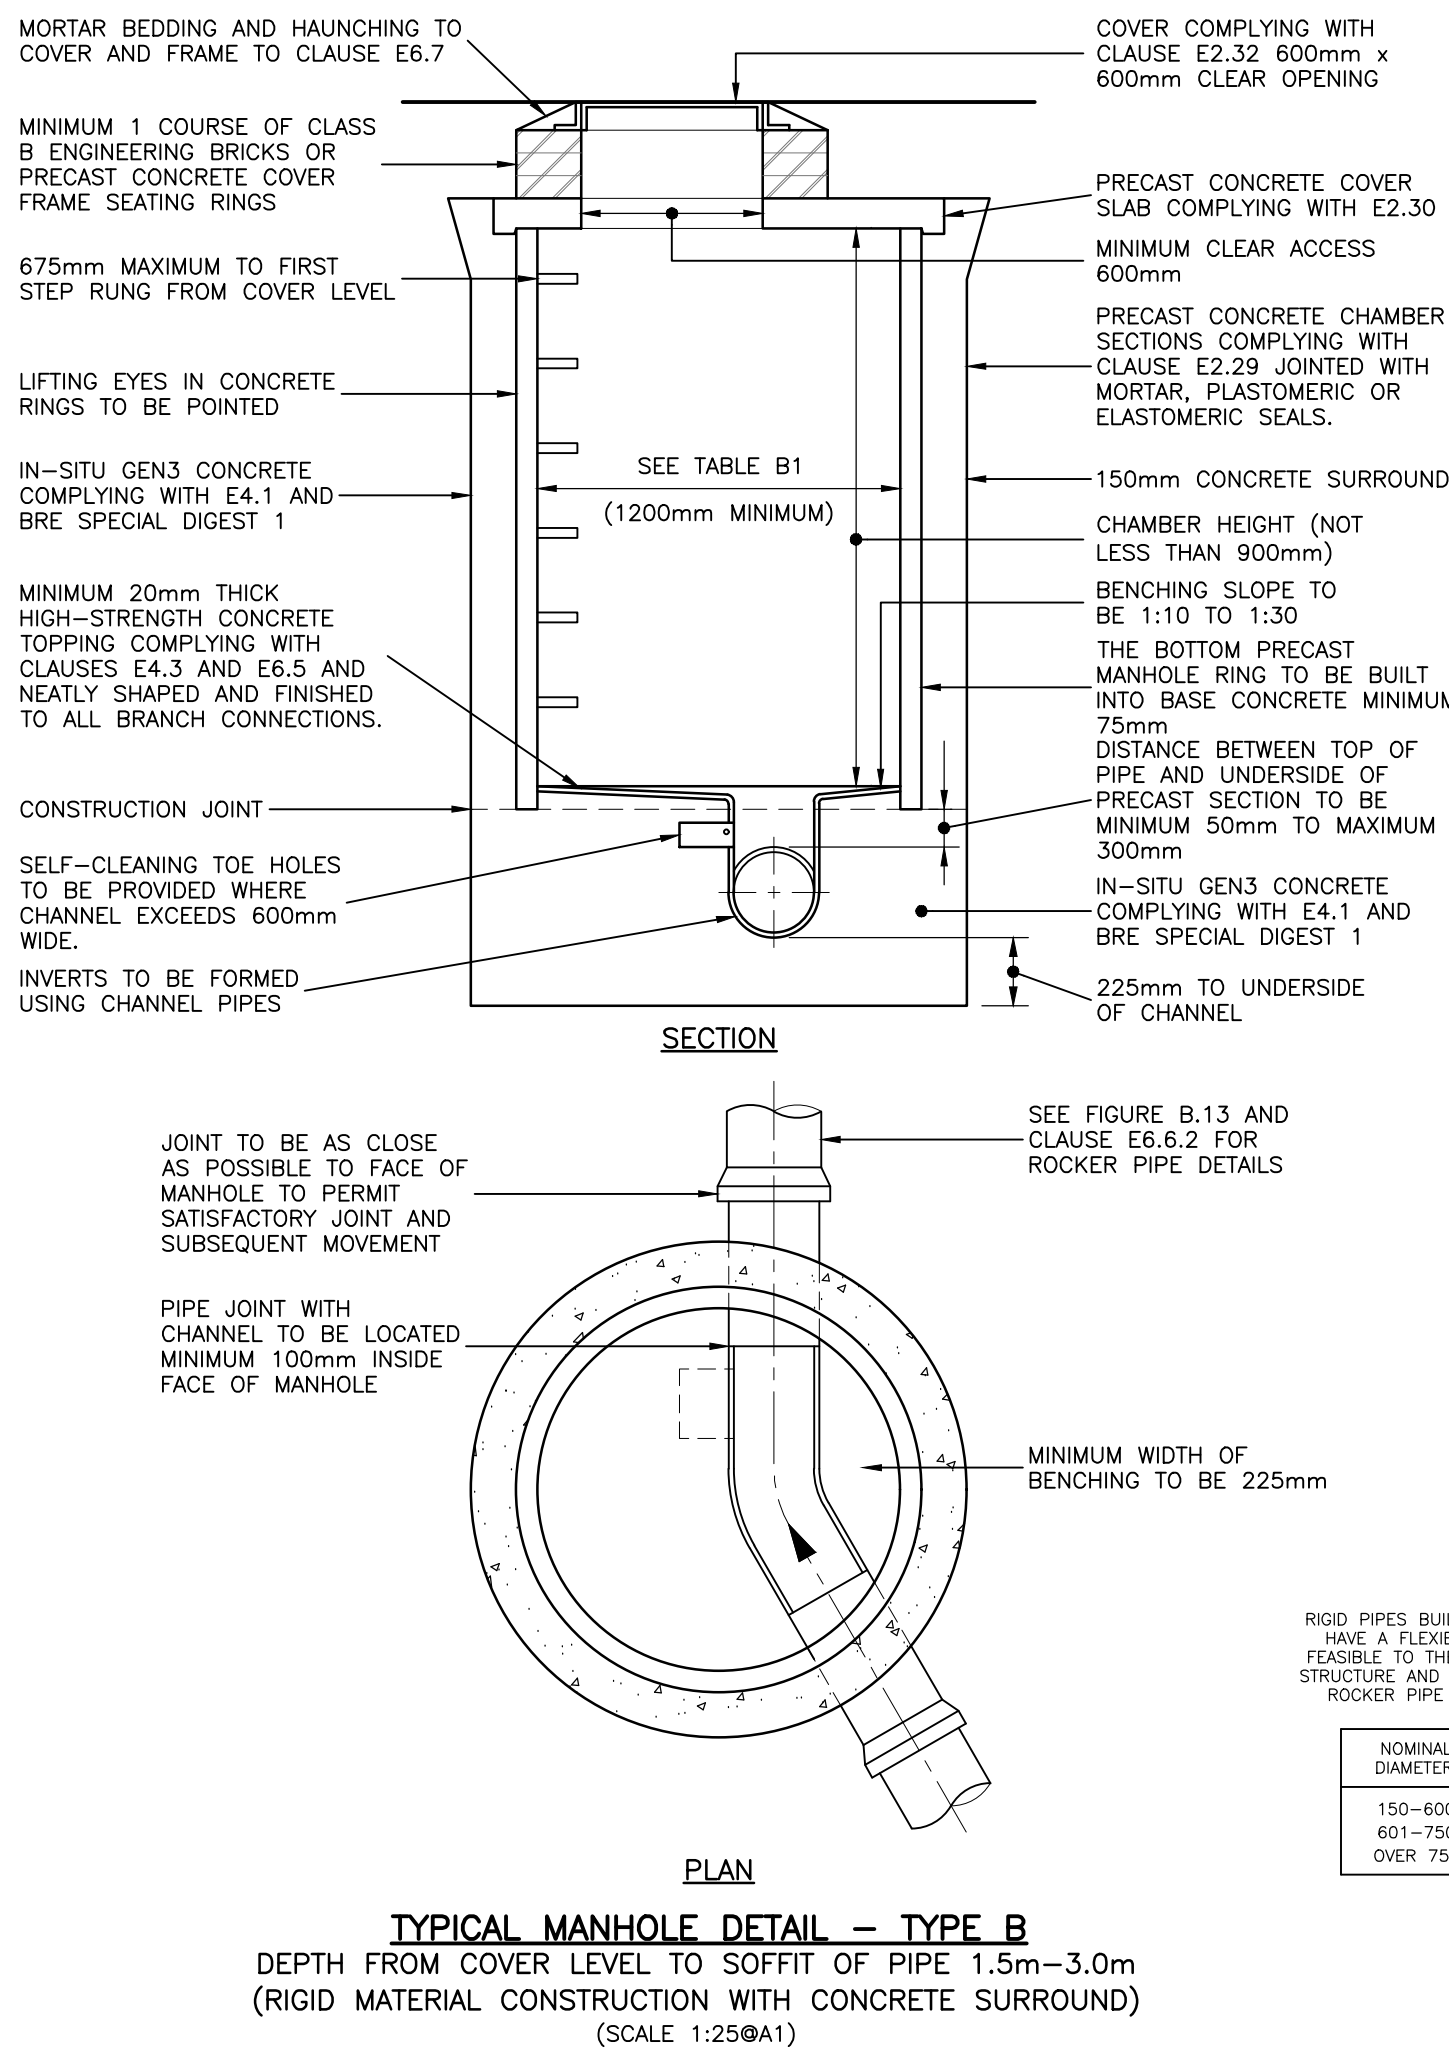

TYPICAL MANHOLE DETAIL – TYPE B
DEPTH FROM COVER LEVEL TO SOFFIT OF PIPE 1.5m–3.0m
(RIGID MATERIAL CONSTRUCTION WITH CONCRETE SURROUND)
(SCALE 1:25@A1)

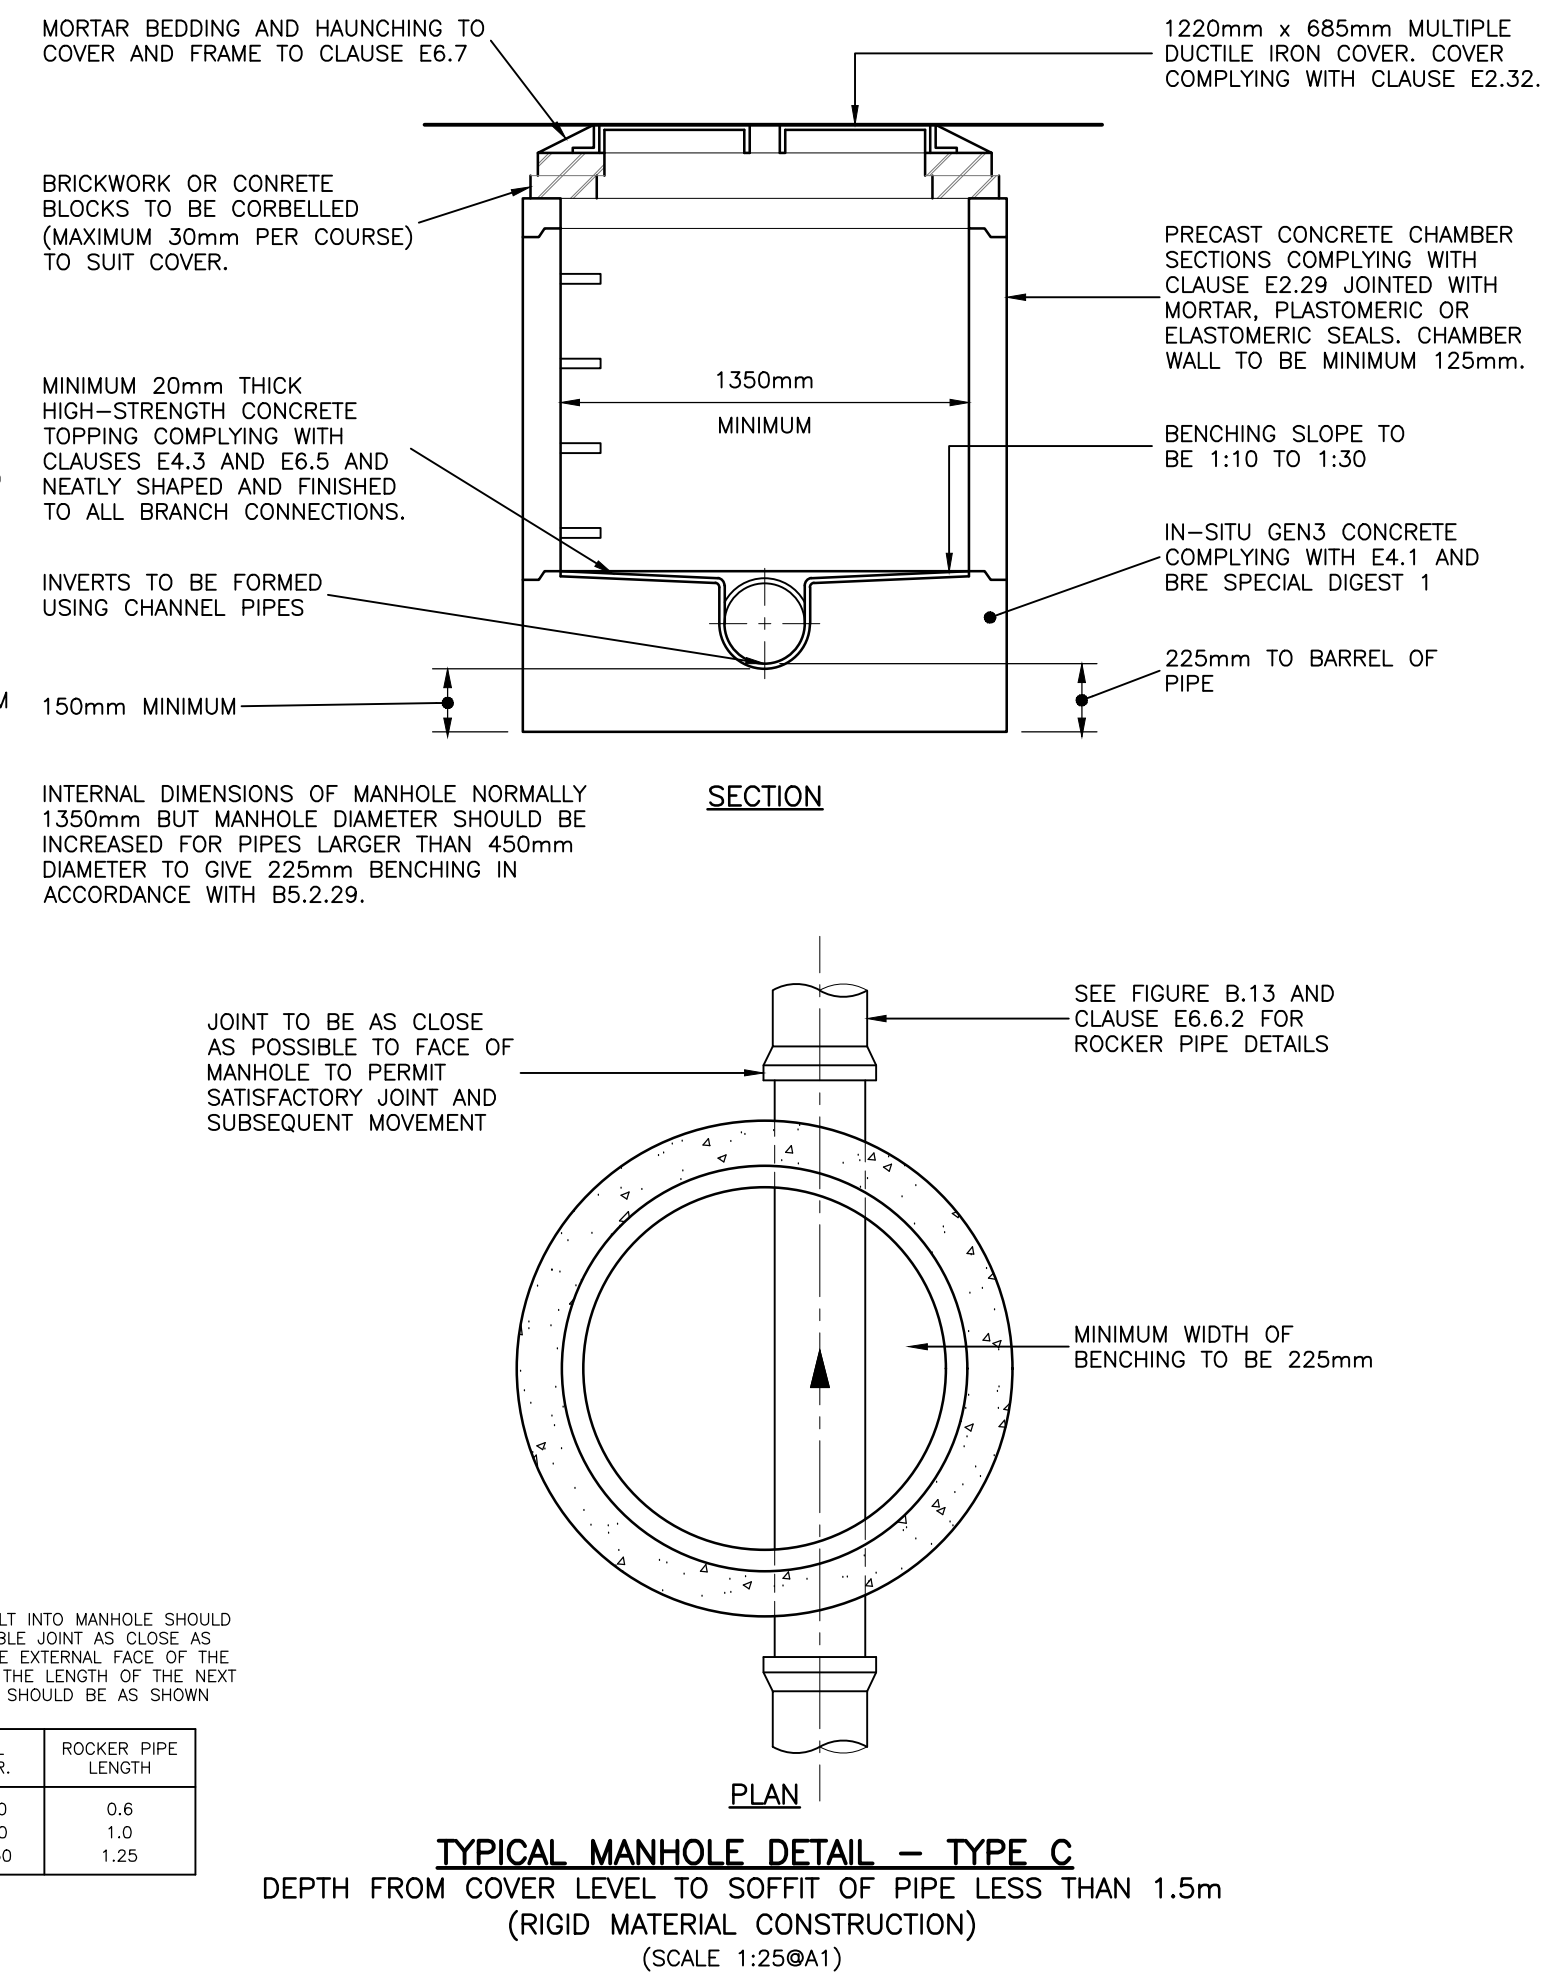

TYPICAL MANHOLE DETAIL – TYPE C
DEPTH FROM COVER LEVEL TO SOFFIT OF PIPE LESS THAN 1.5m
(RIGID MATERIAL CONSTRUCTION)
(SCALE 1:25@A1)

P02	21.11.2025	RESERVED MATTERS SUBMISSION	TA
P01	17.11.2025	PRELIMINARY ISSUES FOR COMMENT	TA
Rev.	Date	Description	By

ARCH ASSOCIATES

01489 890004
admin@archassociates.co.uk
www.archassociates.co.uk

Client
EASTLEIGH BOROUGH COUNCIL

Architect
BOYLE & SUMMERS

Project title
ONE HORTON HEATH, UPPER ACRE, EASTLEIGH.

Drawing title
DRAINAGE DETAILS, SHEET 1.

Scale	Paper size	Date	Drawn by	Checked by	Status
AS SHOWN	A1	OCT 2025	TA	CH	

Name
Project code
AAL390-AAL-ED-XX-DD-C-5551-P02