

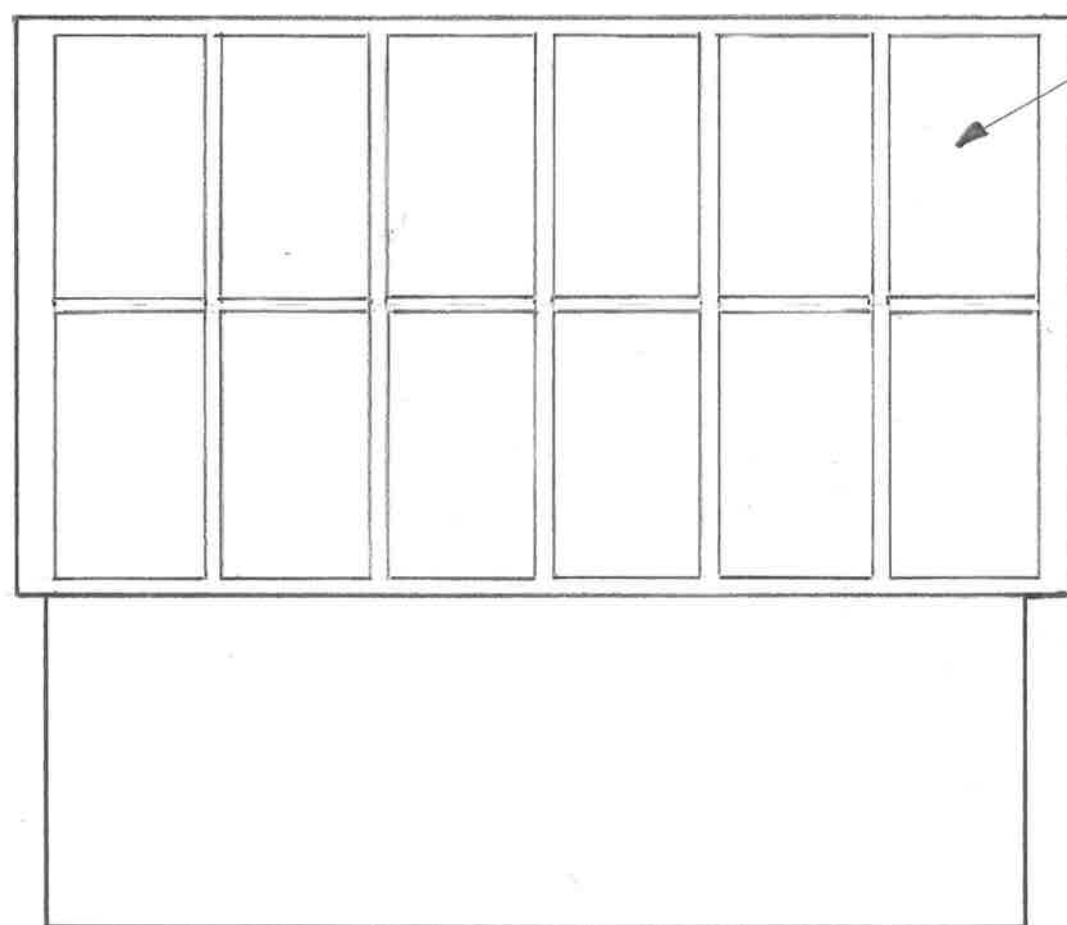


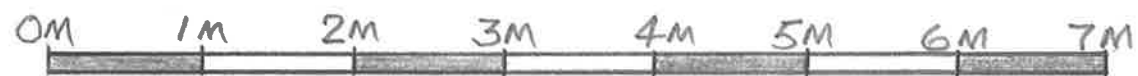

SOLAR PANELS

SOUTH SIDE ELEVATION 1:50

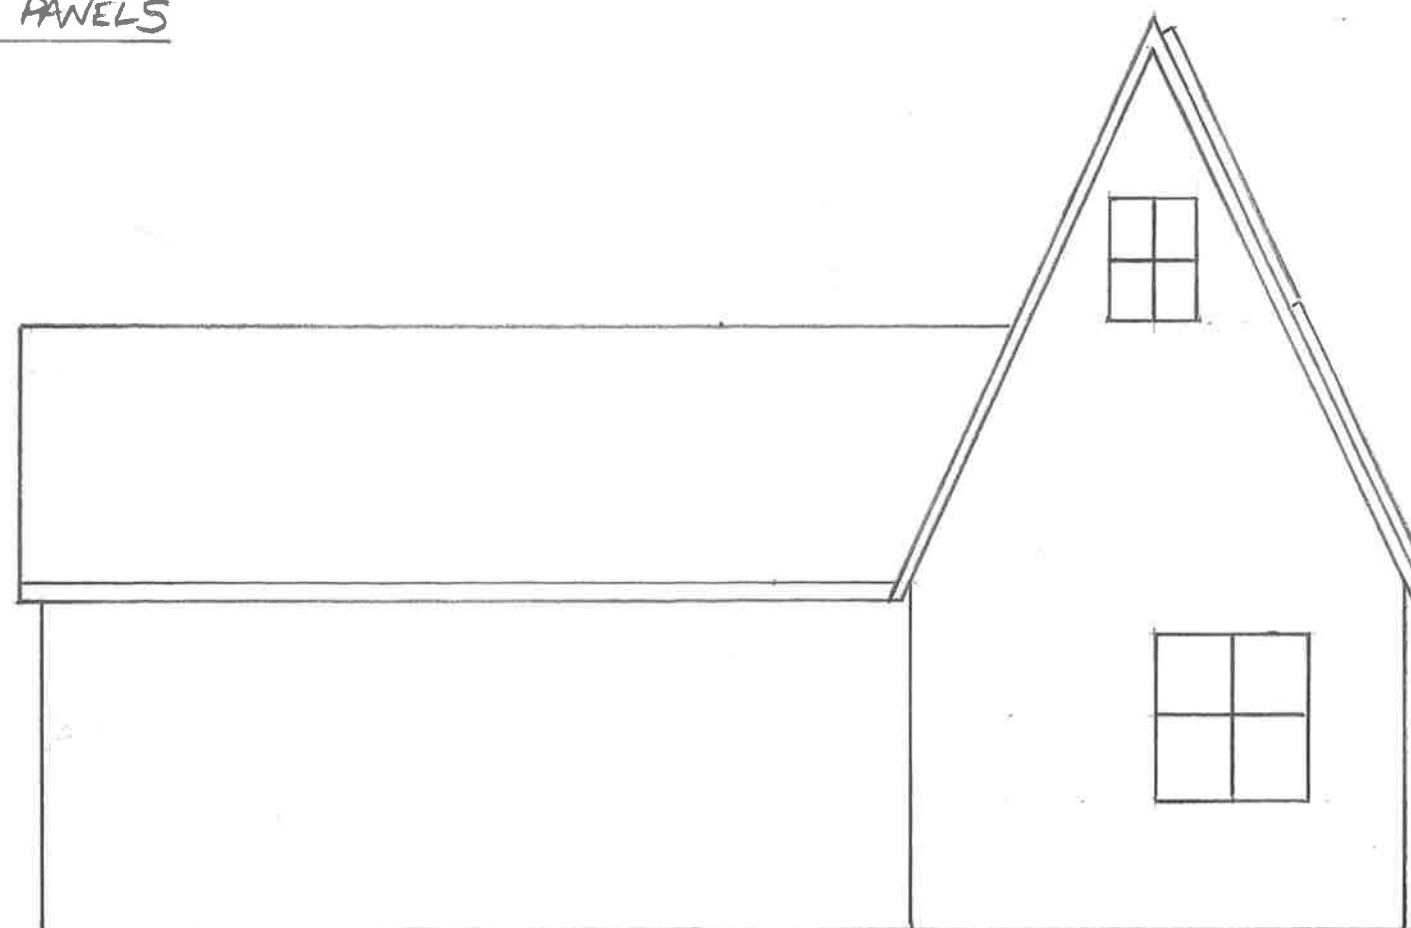

WEST SIDE ELEVATION 1:50

Drawn By	Ken Machin
Applicant	Ken Machin
Project Address	Oak Cottage, Brook Lane, Botley SO302ER
Drawing	Garden Annex
Scale	1:50
Date	12-11-2025
Page	2 of 2