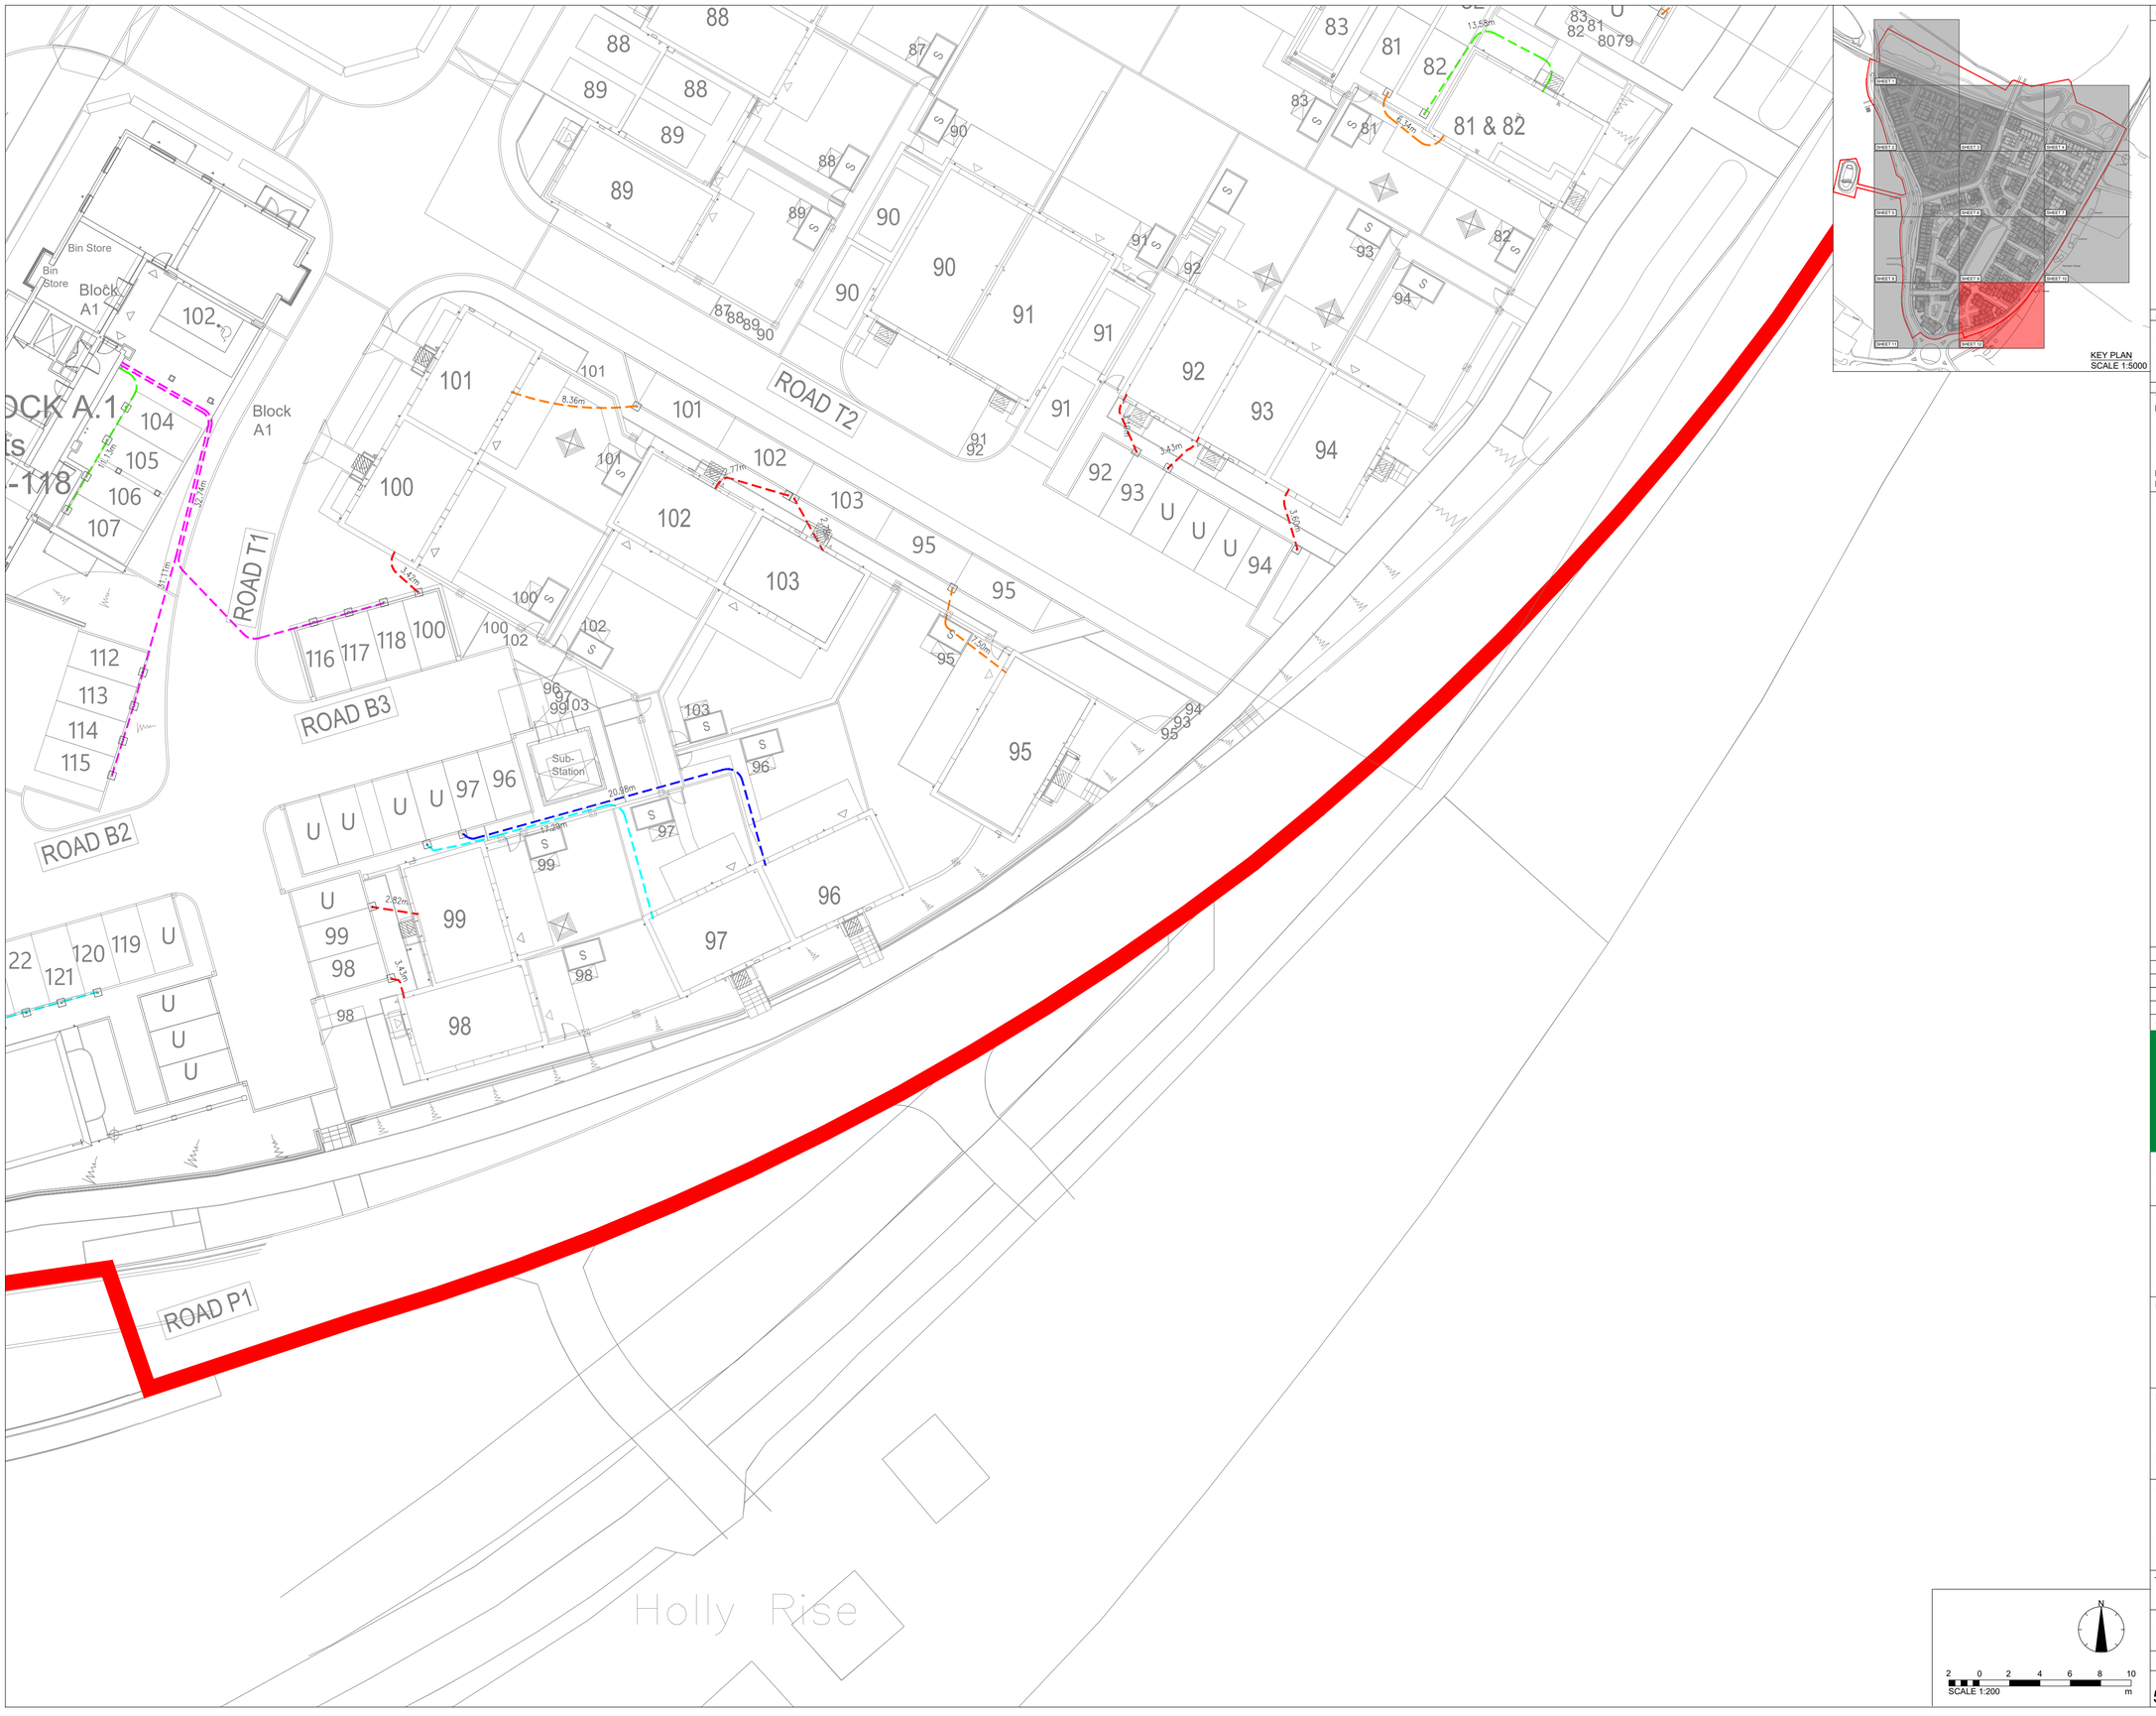

KEY PLAN
SCALE 1:5000

DISCLAIMER NOTES:

- THIS DOCUMENT IS COPYRIGHT OF THE ORIGINATOR AND MUST BE TREATED AS CONFIDENTIAL
- THIS DOCUMENT MUST NOT BE ALTERED, REPRODUCED OR DISTRIBUTED WITHOUT PRIOR WRITTEN CONSENT OF THE ORIGINATOR
- THIS DOCUMENT MUST NOT BE ALTERED - THE ORIGINATOR ACCEPTS NO RESPONSIBILITY FOR ANY DISCREPANCIES ARISING AS A RESULT OF THE ORIGINATORS INFORMATION BEING ALTERED BY OTHERS
- ANY DISCREPANCY MUST BE REPORTED TO THE ORIGINATOR
- DO NOT SCALE THIS DOCUMENT - USE FIGURED DIMENSIONS ONLY
- ALL DIMENSIONS MUST BE CHECKED ON SITE PRIOR TO COMMENCEMENT OF ANY RELATED WORKS
- THIS DOCUMENT MUST BE READ IN CONJUNCTION WITH ALL SUPPORTING DOCUMENTS PRODUCED BY THE ORIGINATOR AND OTHER PROJECT DISCIPLINES
- THE ORIGINATOR ACCEPTS NO RESPONSIBILITY FOR THE ACCURACY OF BACKGROUND INFORMATION PRODUCED BY THIRD PARTIES - THIS MUST BE TREATED AS INDICATIVE ONLY
- USERS OF THIS DOCUMENT ARE RESPONSIBLE FOR CHECKING WHICH REVISION IS CURRENT
- THE DOCUMENT STATUS "INFORMATION" OR "PRELIMINARY", INDICATES THAT THIS DRAWING IS FOR REFERENCE PURPOSES ONLY - THE ORIGINATOR WILL ACCEPT NO RESPONSIBILITY FOR THE COMPLETENESS OF INFORMATION UNDER THIS STATUS
- THE DOCUMENT STATUS "RECORD" OR "AS BUILT" HAS BEEN PREPARED, IN PART, BASED UPON INFORMATION FURNISHED BY OTHERS. WHILE THIS INFORMATION IS BELIEVED TO BE RELIABLE, THE ORIGINATOR ASSUMES NO RESPONSIBILITY FOR THE ACCURACY OF THIS "RECORD" OR "AS BUILT" DOCUMENT OR FOR ANY ERRORS OR OMISSIONS THAT MAY HAVE BEEN INCORPORATED INTO IT AS A RESULT OF INCORRECT INFORMATION PROVIDED TO THE ORIGINATOR. THOSE RELYING ON THE "RECORD" OR "AS BUILT" DOCUMENT ARE ADVISED TO OBTAIN INDEPENDENT VERIFICATION OF ITS ACCURACY

DRAWING NOTES:

CDM REGULATIONS 2015
SIGNIFICANT OR NON-OBVIOUS RISKS AND RISKS WHICH ARE DIFFICULT TO MANAGE ARE IDENTIFIED ON THIS DRAWING USING THE FOLLOWING SYMBOL IDENTIFIED TO THE RIGHT WITH BRIEF ACCOMPANYING TEXT. FOR FURTHER DETAILS OF THE RISKS IDENTIFIED BY DESIGNERS, REFERENCE SHOULD BE MADE TO CDM HAZARD REGISTER

EXTERNAL REFERENCES:
THIS INFORMATION & RIDGE & PARTNERS LLP CIVIL 3D & ASSOCIATED 3D OUTPUTS ARE BASED UPON THE FOLLOWING INFORMATION FROM THE DESIGN TEAM

ARCHITECT REFERENCE:
- **AXIS MASON DRAWING No.** 4101-AXM-00-00-DR-A-0500 REV. T3 (DATED 11/09/2023)

SURVEY REFERENCE:
- **SURVEY DWG No.** ENC/ONE-HH-FEB21 (FEBRUARY 2021)

IT IS THE RESPONSIBILITY OF THE CONTRACTOR TO VERIFY THIS INFORMATION IS CURRENT PRIOR TO CONSTRUCTION

LEGEND

EV DUCT ROUTE 0–5m	HOUSES –100mm DUCT FLATS –150mm DUCT FOR UP TO 3 CABLES PER DUCT. WHERE MORE THAN 3 UNITS SERVED PER RUN AN ADDITIONAL DUCT IS TO BE PROVIDED
EV DUCT ROUTE 5–10m	
EV DUCT ROUTE 10–15m	
EV DUCT ROUTE 15–20m	
EV DUCT ROUTE 20–25m	
EV DUCT ROUTE 25–30m	FLATS – 150MM DUCT FOR UP TO 3 CABLES PER DUCT MORE THEN 3 UNITS SERVED PER RUN AN ADDITIONAL DUCT IS TO BE PROVIDED
EV DUCT ROUTE 30–35m	
EV DUCT ROUTE 35–40m	
□	SACRIFICIAL EV CHARGING POST SLAB 100mm THICK. DUCT TO BE TURNED UP TO THE CENTRE OF THE SLAB AND CAPPED OFF AND THE SLAB CAST IN SITU.
	PROPOSED ATTACH TO WALL

REV	DESCRIPTION	DATE	DRAWN
C04	REVISION CLOUDS REMOVED	13/11/2025	PJ
C03	EV ROUTES UPDATED FROM COMMENTS	06/10/2025	JF
C02	UPDATED FROM CLIENT COMMENTS	11/04/2025	JF
C01	INITIAL ISSUE	09/04/2025	JF

ORIGINATOR:

RIDGE

1 ROYAL COURT
KINGS WORTHY
WINCHESTER
SO23 7TW
TEL: 01962 834400
WWW.RIDGE.CO.UK

CLIENT:

EASTLEIGH BOROUGH COUNCIL

IN ASSOCIATION WITH:

PROJECT:
PROPOSED RESIDENTIAL DEVELOPMENT
ONE HORTON HEATH
FIRST RESIDENTIAL PARCEL

TITLE:
EV DUCT ROUTE
SHEET 12

TECH:	CSE:	ICSE:	SCALE: 1:200 @ A1
JF	Tom Clark I have reviewed this document 14.11.2025	Chris Levitt I have reviewed this document 14.11.2025	INITIAL ISSUE: 09/04/2025

STATUS:
A5 - SUITABLE FOR CONSTRUCTION

DRAWING No:

PROJECT:	ORG:	ZONE:	LEVEL:	TYPE:	ROLE:	NUMBER:	REV:
5015560	RDG	Z01	ST	DR	C	0532	C04

N

2 0 2 4 6 8 10
SCALE 1:200 m