# LOCATION PLAN

(Scale: 1 to 1250 @ A4)

0 50

Metres

N

ReQuestaPlan

Plan Reference Number: TQRQM24214082418575

Scale: 1:1250 @ A4

© Crown copyright and database rights 2023 OS 100042766

# SITE / BLOCK PLAN

(Scale: 1 to 200 @ A4)

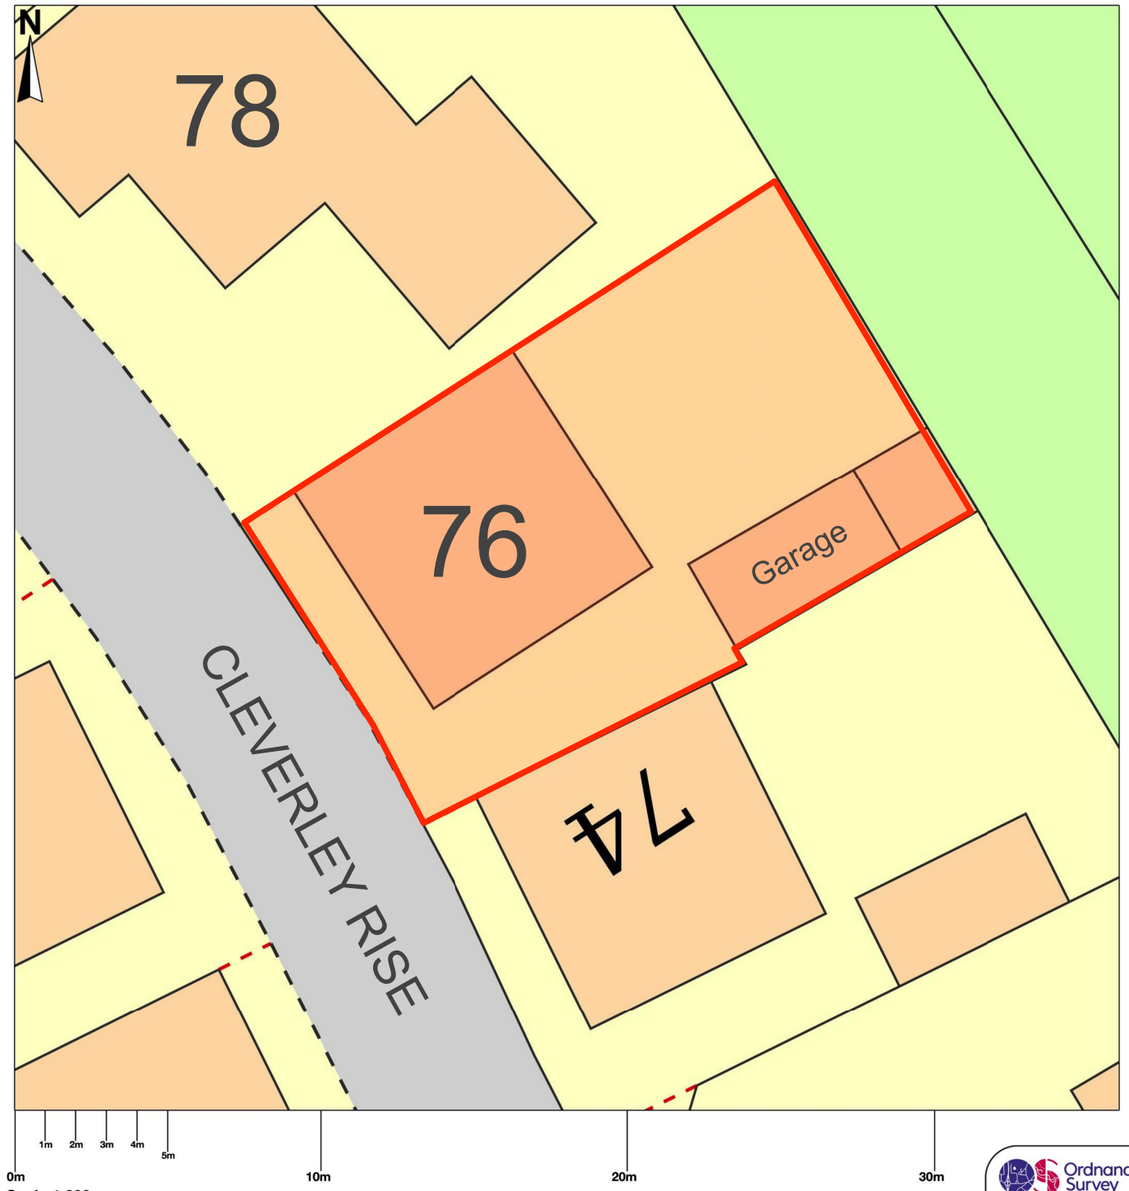


Scale 1:200

© Crown copyright and database rights 2025 OS 100054135. Map area bounded by: 449148,109940 449184,109976. Produced on 05 December 2025 from the OS National Geographic Database. Supplied by UKPlanningMaps.com. Unique plan reference: b36f/uk/1351023/1810803

Ordnance Survey Licensed Mapping

IMPORTANT:
No works to begin on site until all required approvals are received

| | |
|---|---|
| DRAWINGS PROVIDED BY: STUDIO ONE Architecture, Design & Engineering Consultants e: studiooneuk@aol.com | DATE: Dec/2025 |
| | SCALE: 1:100 unless otherwise stated |
| SHEET TITLE: Planning Drawings | SIZE: A3 |
| | REV: A |
| PROJECT DESCRIPTION: Garage Conversion @ 76 Cleverley Rise, Burlesdon, Southampton, SO31 8LN | SHEET: |
| CLIENT/S: Mr James Soole | |
| DRAWN BY: FD: JAB/LS/SD/CP/NB/CF AMD: Client amendments: | S-1 |

IMPORTANT: Copyright of Studio One - Architecture & Design Consultants; All Rights Reserved. DO NOT SCALE FROM THESE DRAWINGS. Sizes may be different on site and should be checked thoroughly prior to commencing works. **IMPORTANT: No works to begin on site until all required approvals are received.**
Any discrepancies must be notified to the architectural designer / engineer as calculations may need to be amended. These drawings, calculations, etc are based upon data provided by the client &/or other parties and whilst the information contained herein is to the best of our knowledge true and accurate, we specifically exclude any liability for errors or omissions arising therefrom.
Details, sizes & measurements, practices and principles should always be verified as to accuracy and suitability for the required purpose of use. All building and materials/products must meet the current Building Regulations (as amended) and British Standards (as amended).
*All calculations and drawings are based upon data provided by the client and whilst the information contained herein is to the best of our knowledge true and accurate, we specifically exclude any liability for errors or omissions arising therefrom. Details, practices and principles should be verified as to accuracy and suitability for the required purpose of use.* No works should be started on site until all required approvals are received.