

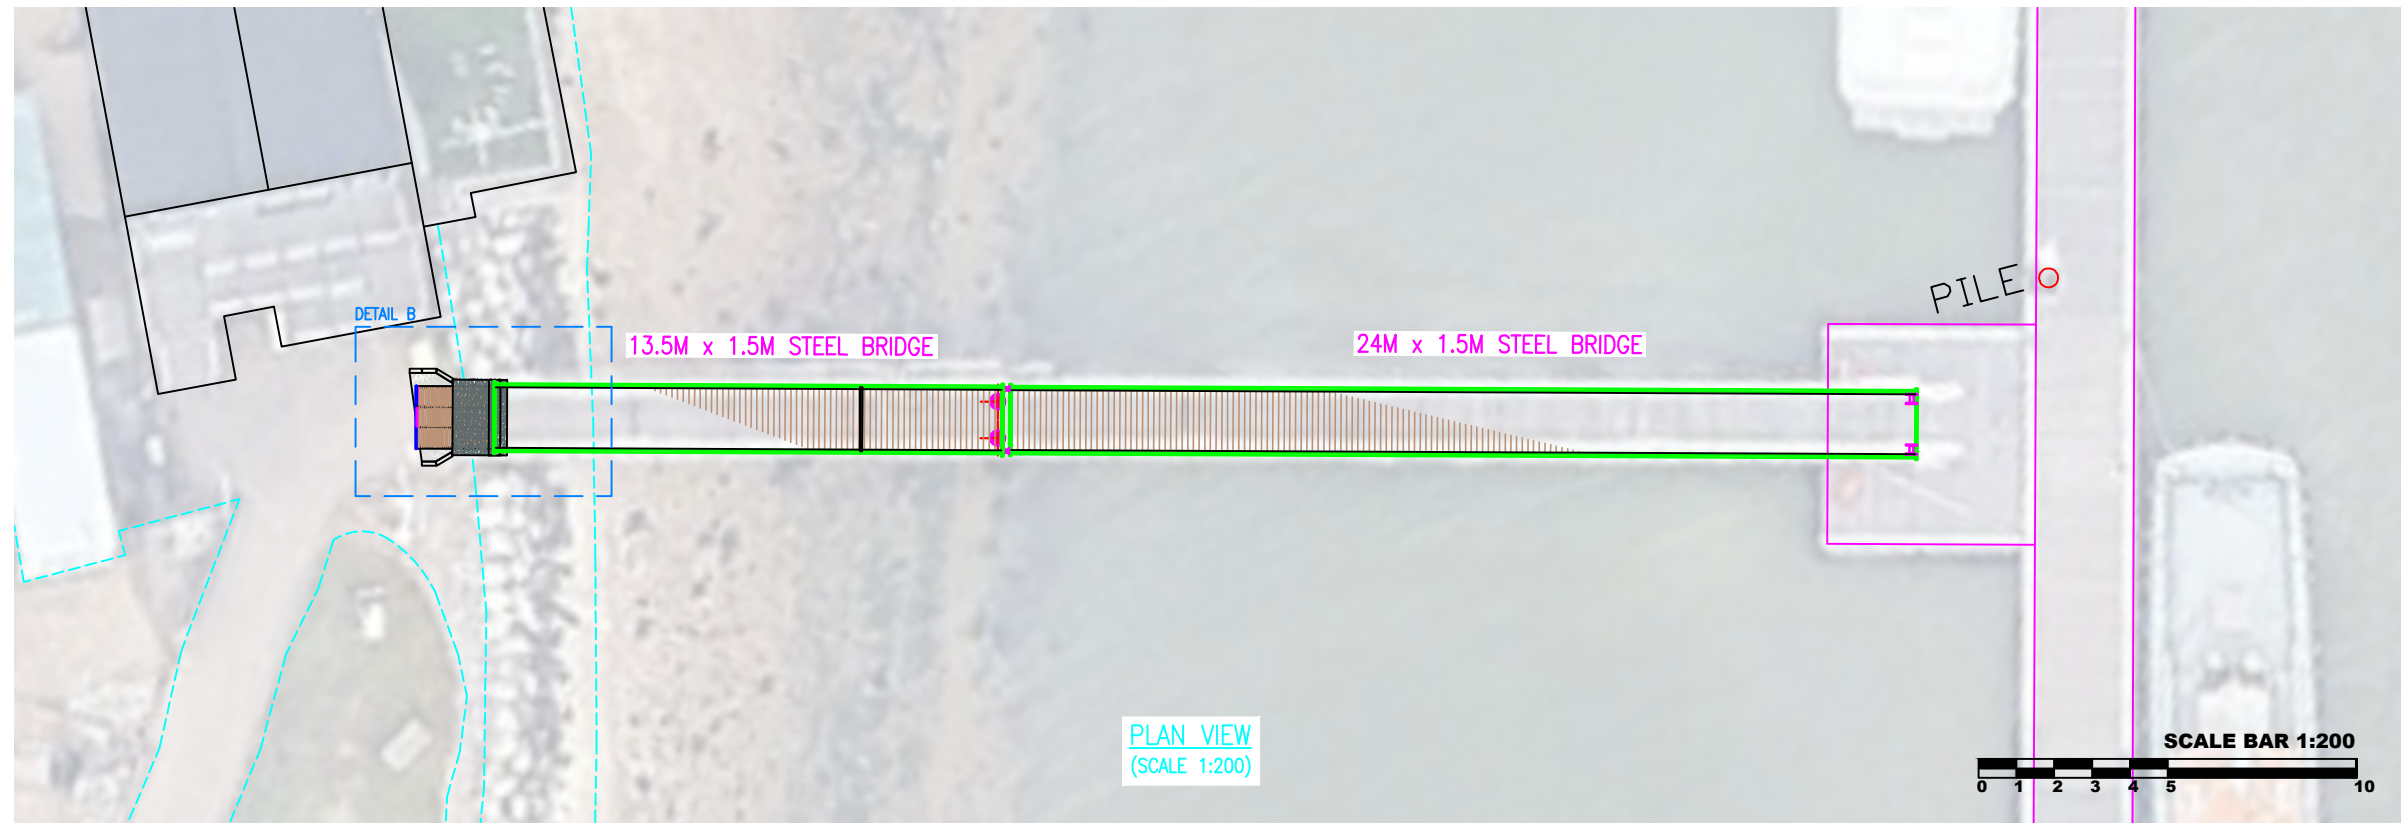
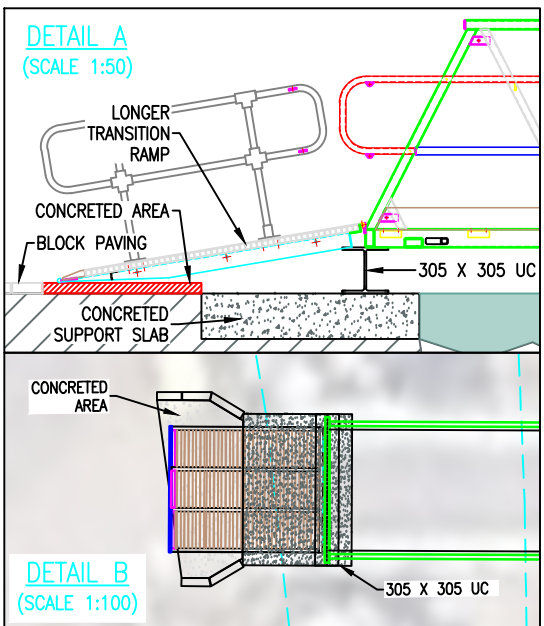


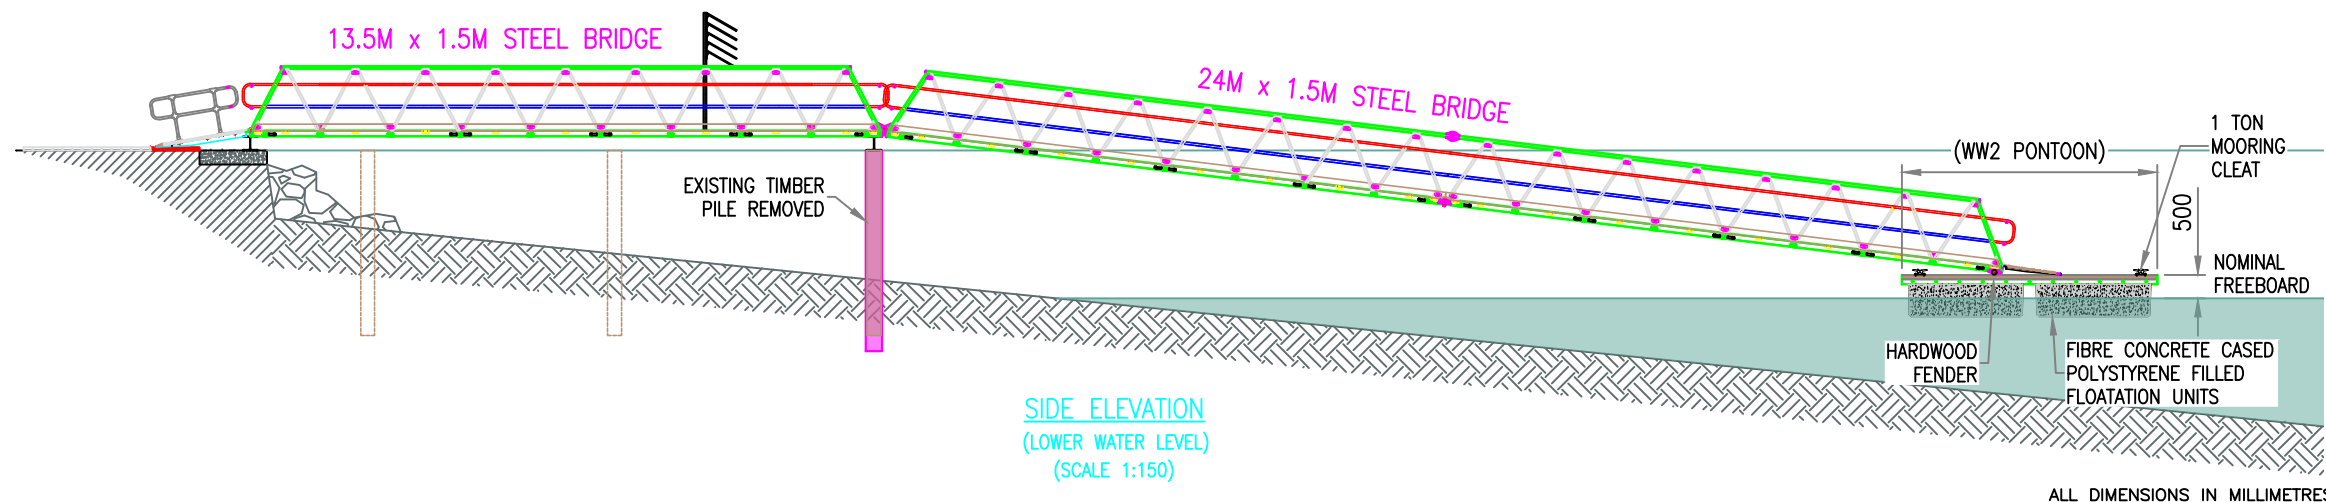

SITE LOCATION

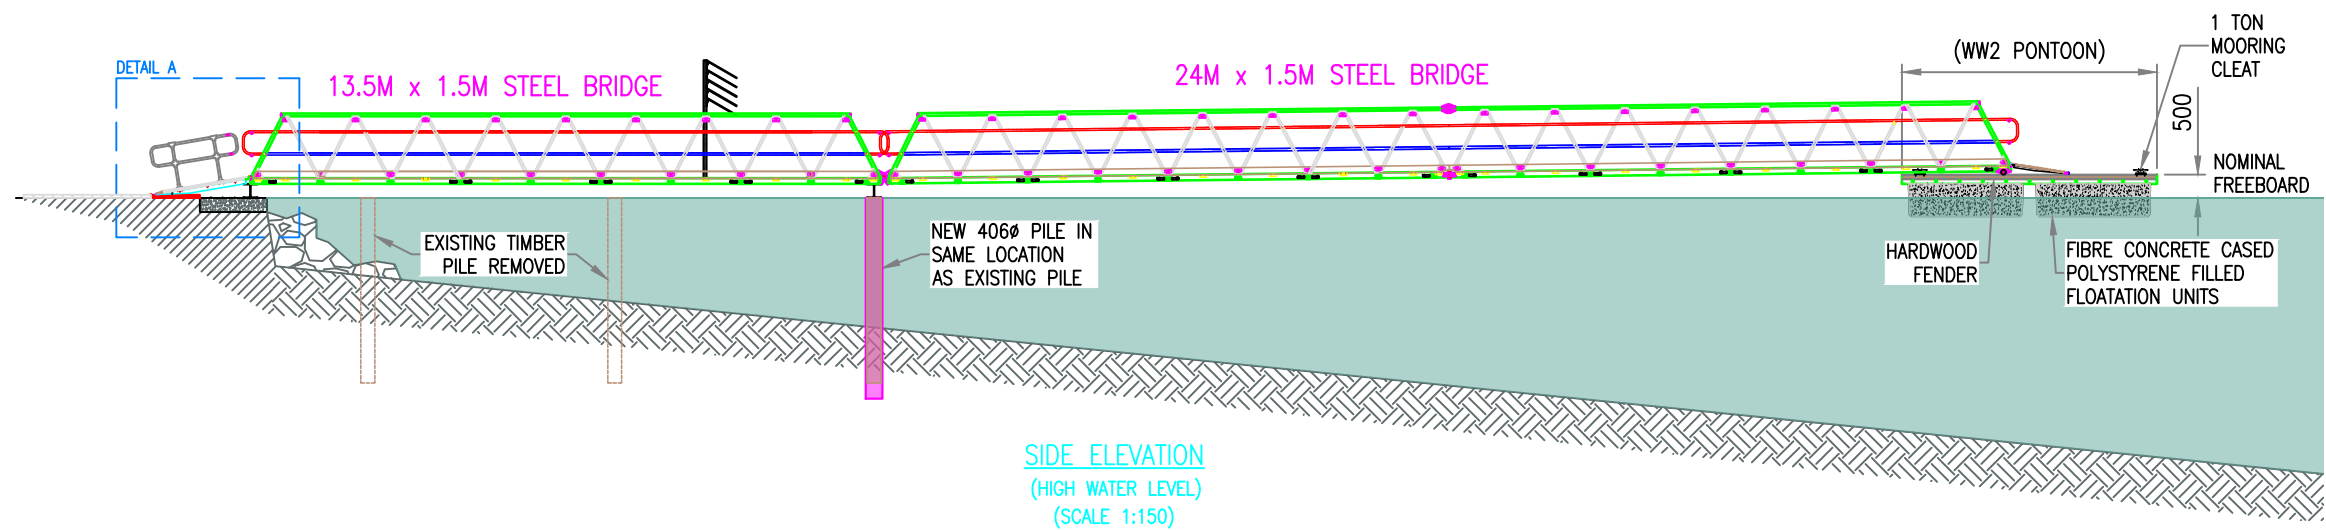

B	SP	05/12/25	SCALE BAR ADDED
A	SP	13/10/25	ZOOMED IN DETAILS ADDED
REV.	BY	DATE	DESCRIPTION
CLIENT			
MARINA DEVELOPMENTS LIMITED			

TITLE HAMBLE POINT MARINA
VISITORS PONTOON ACCESS BRIDGE
PROPOSED BRIDGE LAYOUT

DRAWN	CHECKED	DATE	SCALE	A3
SP		10/10/25	AS SHOWN	

WALCON

Segensworth West, Fareham, Hampshire PO15 5SR
Telephone: 01489-579977
Facsimile: 01489-579988

ORDER NUMBER.	CAD PATH. C:\DRAWINGS\OPEN\M	REV.	B
DRAWING NO.	Q10569-002		