




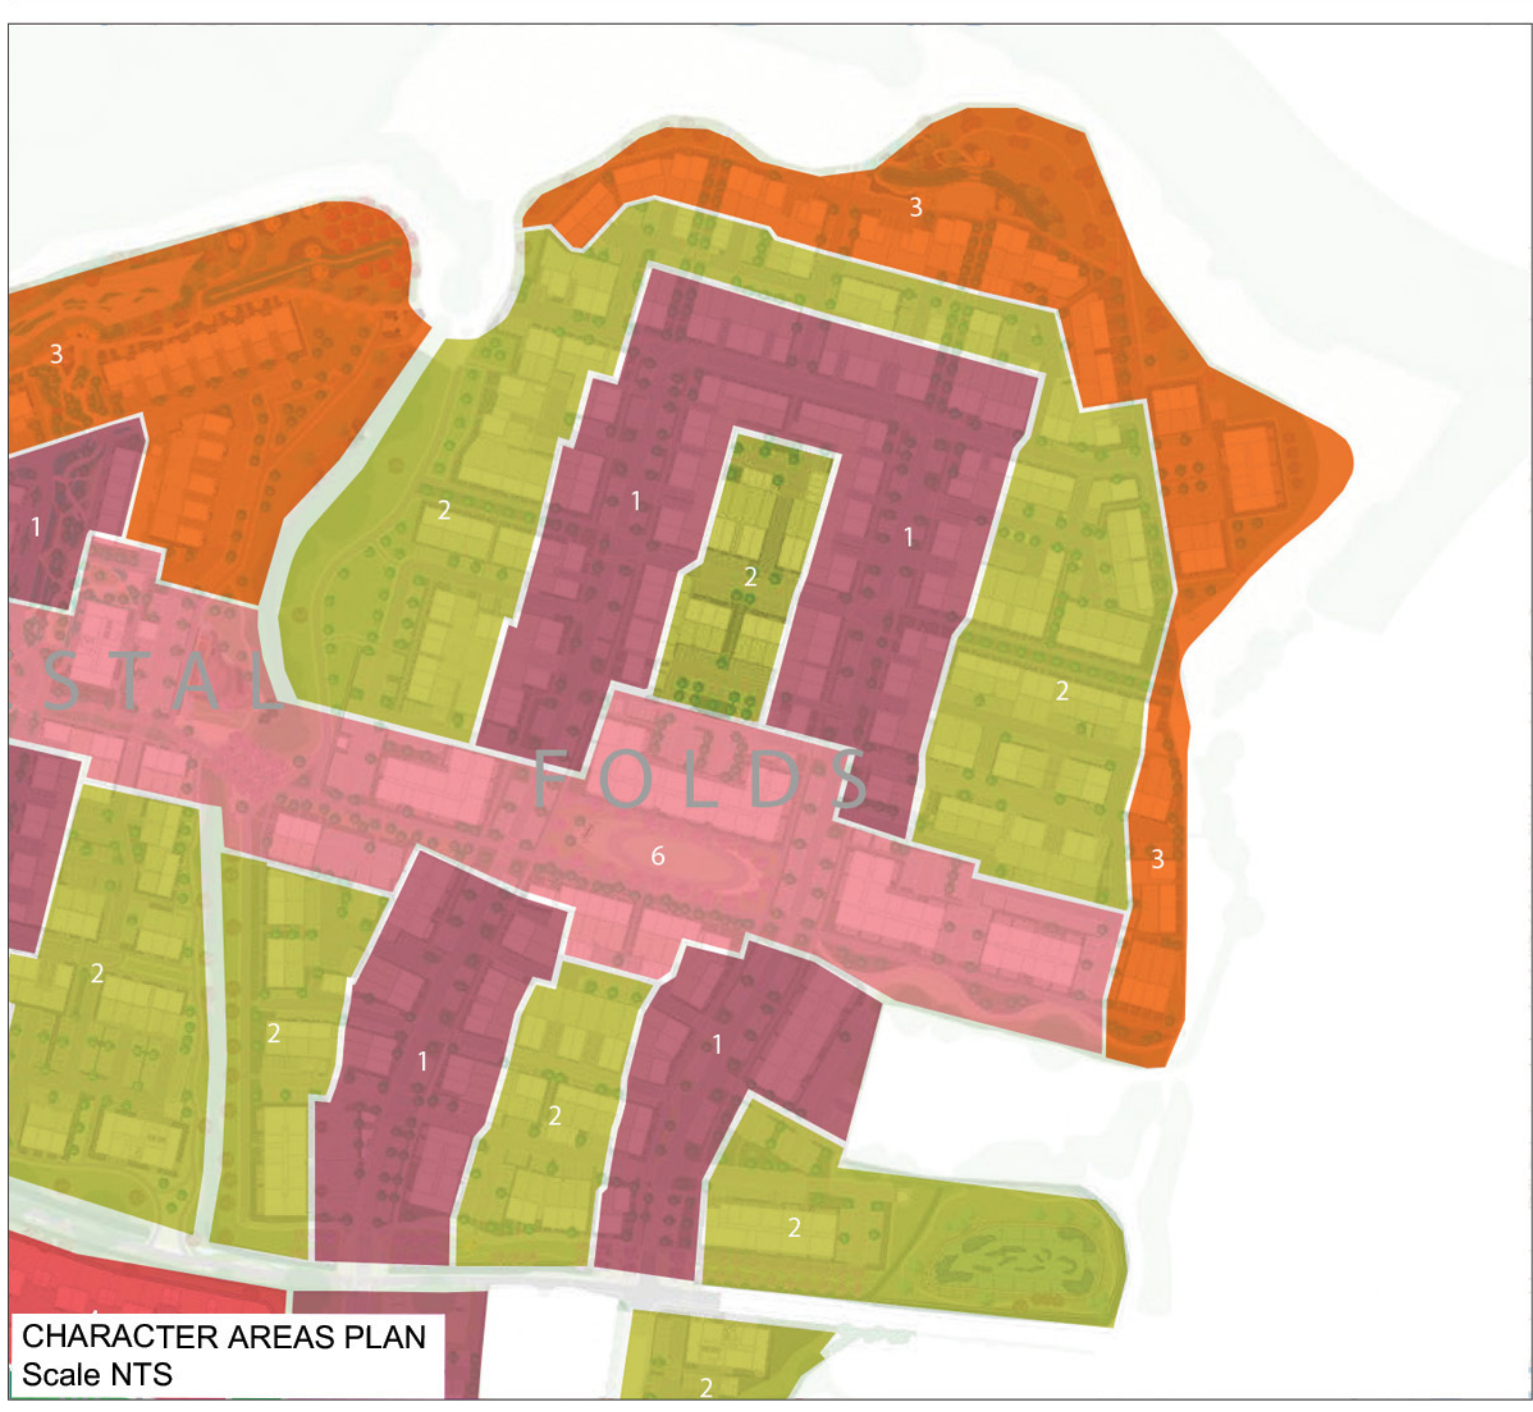

REFER TO INSET AREA FOR DETAILS

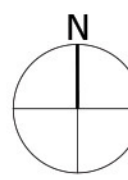

- Character Area 1
- Character Area 2
- Character Area 3
- Character Area 4
- Character Area 5
- Character Area 6

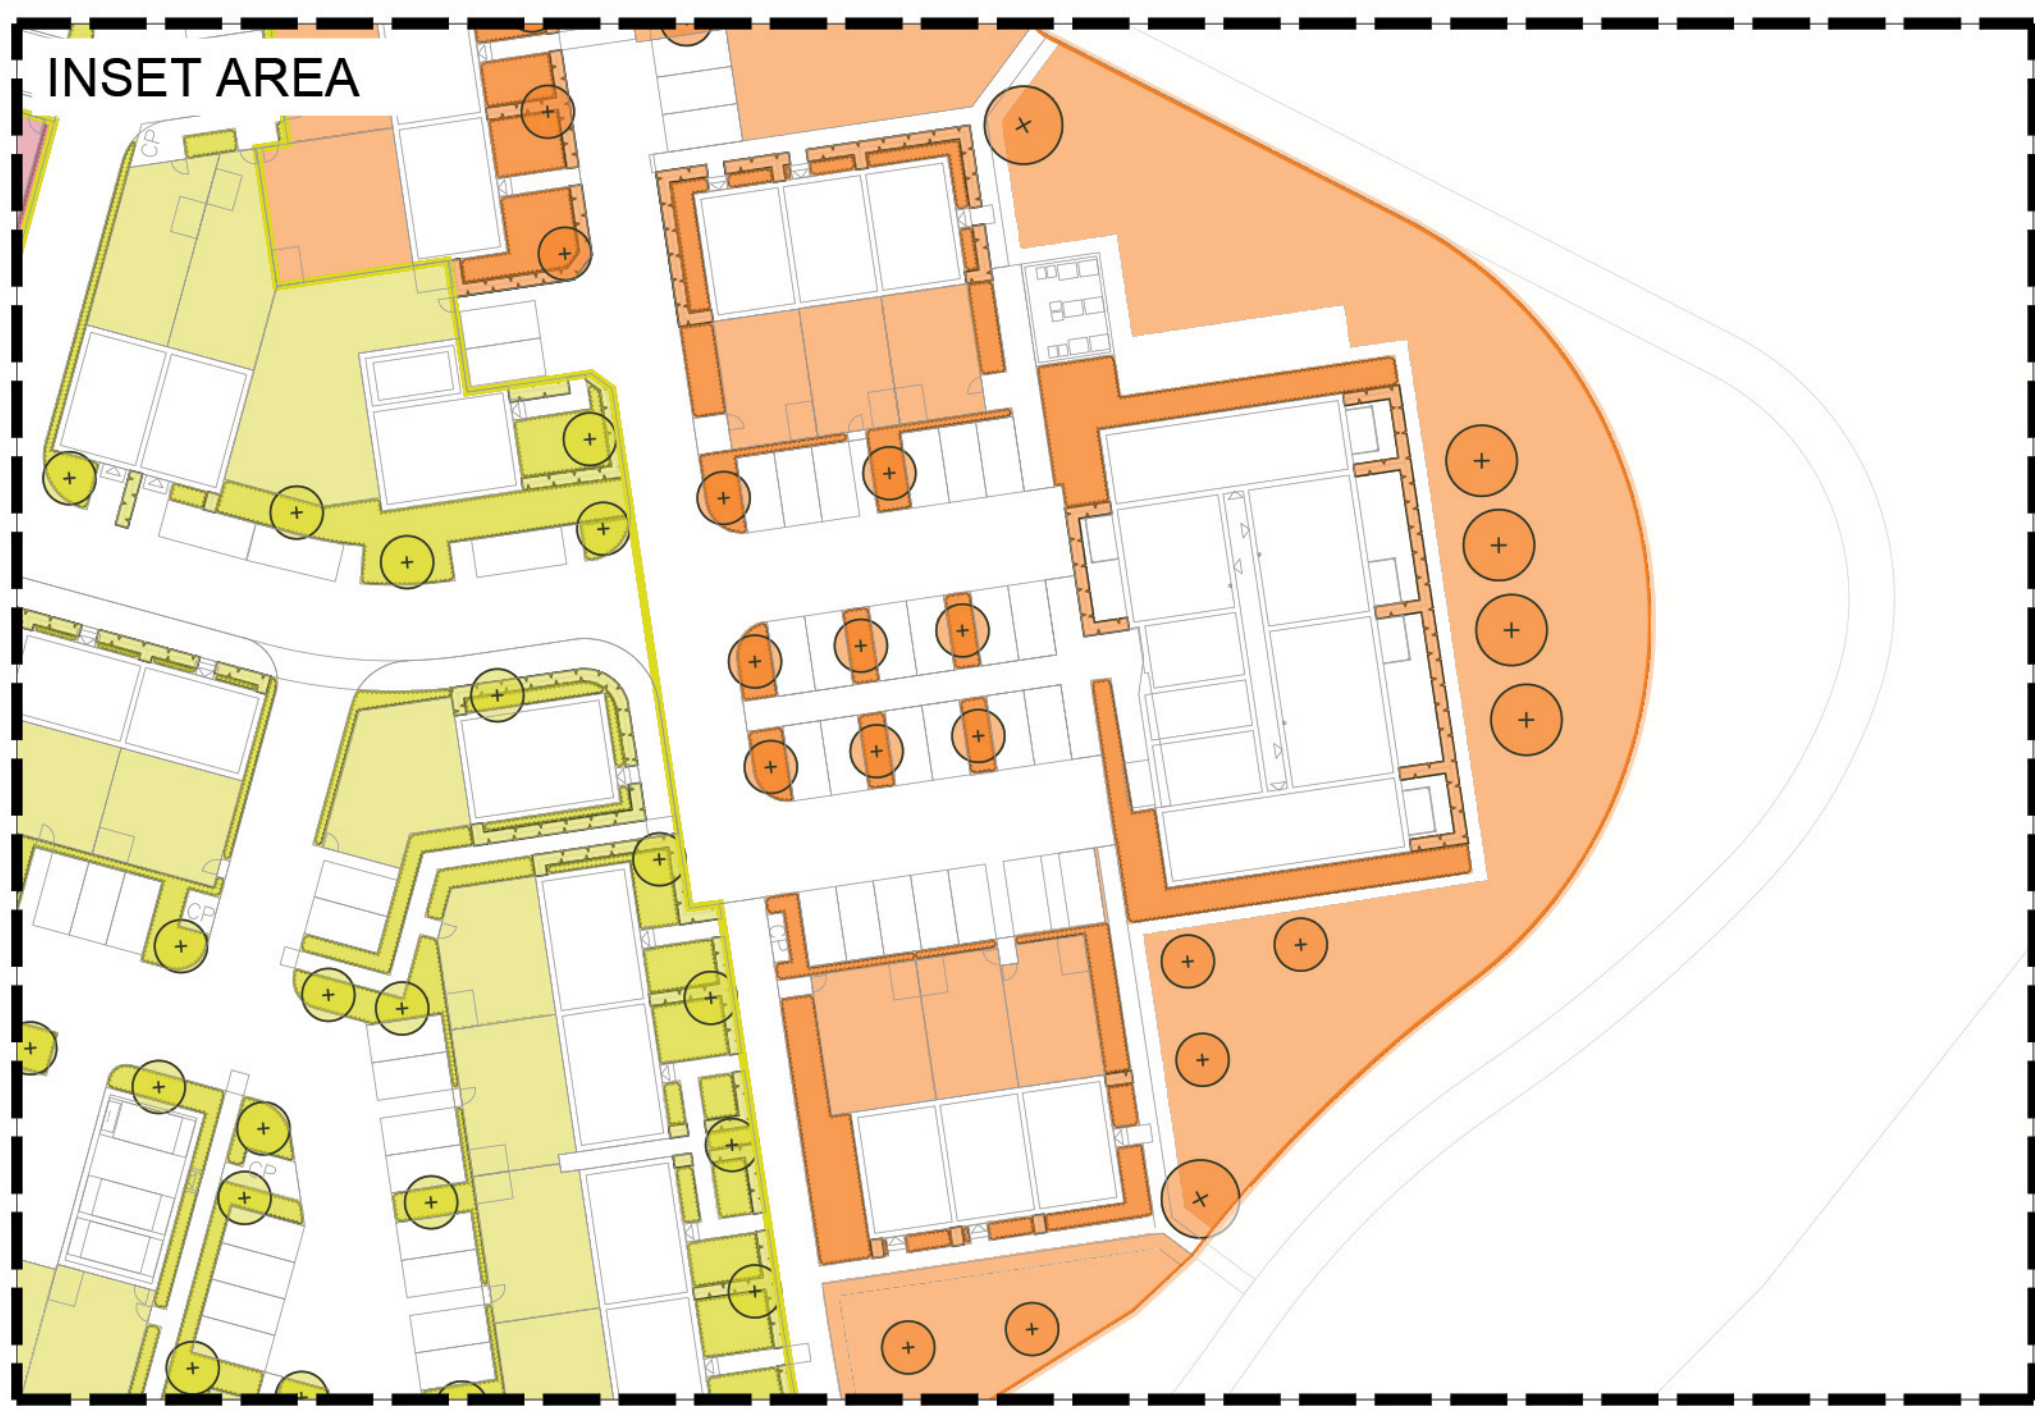

PLANNING ISSUE

Project
One Horton Heath
Folds

Drawing Title
Planting Plan:
Overview Plan

Date 12.12.25 Scale 1:500 @A0
Project No 332612639 Drawing No STA-17-ZZ-DR-L-2400 A
Revision

Drawn by LA/EC
Checked by RMW



Stantec UK Limited
101 Victoria Street
Bristol
BS1 6NU
T: 0117 929 9677



stantec.com/uk