

NOTES

1. Bat boxes, bird boxes and bee bricks (to ecologist's specification). To be flush-mounted and colour-matched to brick / boarding colour.
2. Where required, vent & air bricks to be colour-matched to brick colour.
3. All bathroom / WC windows and side panels to entrance doors to be obscure glazed
4. Ground lines shown indicatively - for proposed levels, refer to accompanying Civil Engineer's drawings & information

MATERIALS KEY

-  Light buff brick (stretcher bond)
-  Light buff and dark grey brick (alternating courses)
-  Light buff and cream brick (alternating courses)
-  Light buff brick (vertical stack bond)

-  Light buff brick soldier course (height varies)
-  Rusticated brick panel with 10mm side joints raked out
-  Rusticated light buff brick (ground floor / recesses - apartment blocks)
-  Dark grey colour roof tiles




-  Vertical boarding in dark grey/black colour
-  Half-width vertical boarding in soft green-beige colour
-  Windows and doors in soft green-beige colour (RAL colour to match boarding)
-  Soft red brick (stretcher bond)

-  Soft red brick and dark grey brick (alternating courses)
-  Soft red brick (vertical stack bond)
-  Soft red brick soldier course (height varies)
-  Rusticated brick panel with 10mm side joints raked out

-  Rusticated red brick multi (Ground floor plinth - apartment blocks)
-  Plain clay roof tiles
-  Half-width vertical cedral boarding in red-brown colour
-  Windows and doors in red-brown colour (RAL colour to match boarding)

-  PPC Metal canopy and post (colour-matched to window frames)
-  PPC metal flat-bar balustrades / screens & balcony trims (colour-matched to window frames)
-  Louvred doors to cycle stores and plant rooms (colour-matched to window frames)

-  PPC metal vent panels to window heads on apartment blocks (colour-matched to window frames) for ventilation connections
-  Clipped/minimal eaves & verge with brick soldier course in lieu of fascia/soffit boards

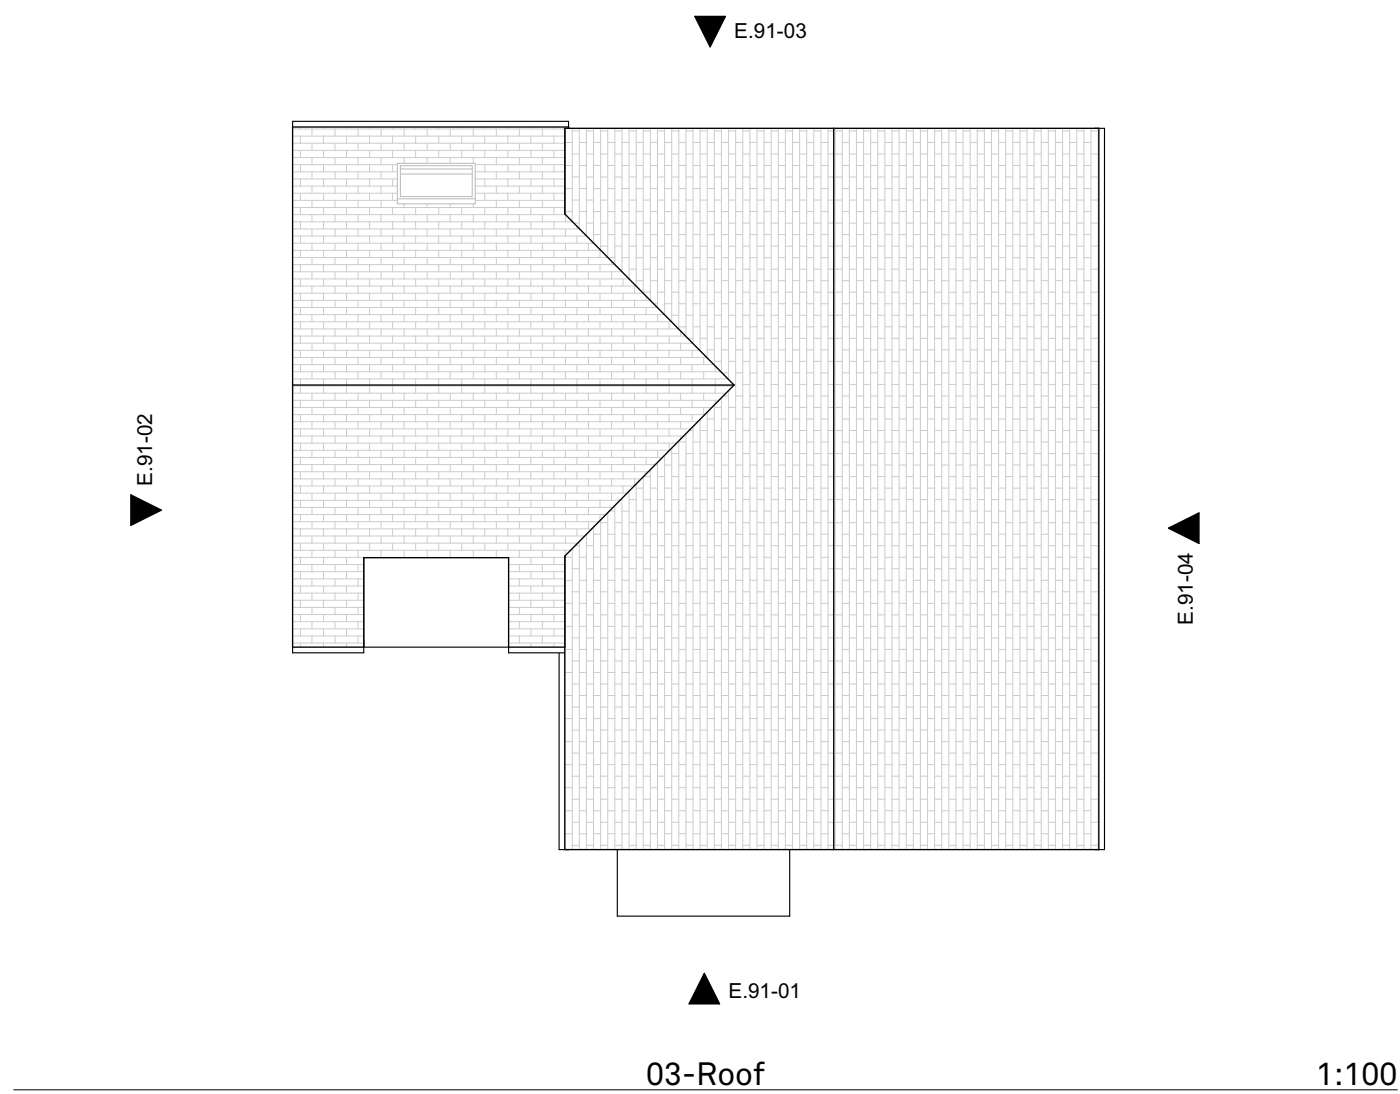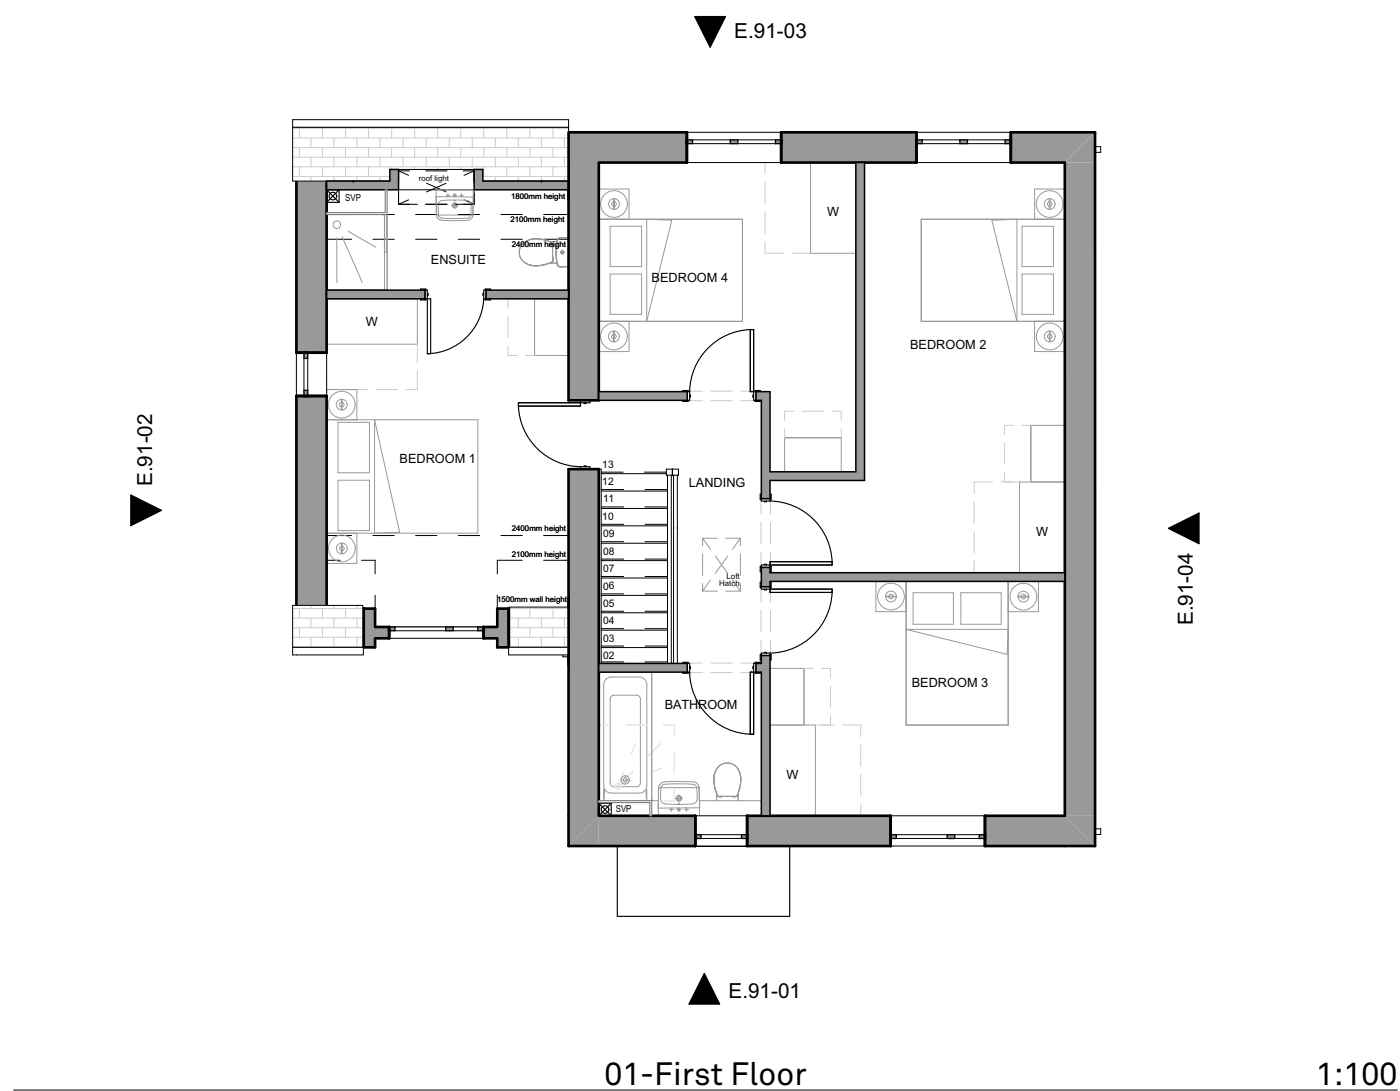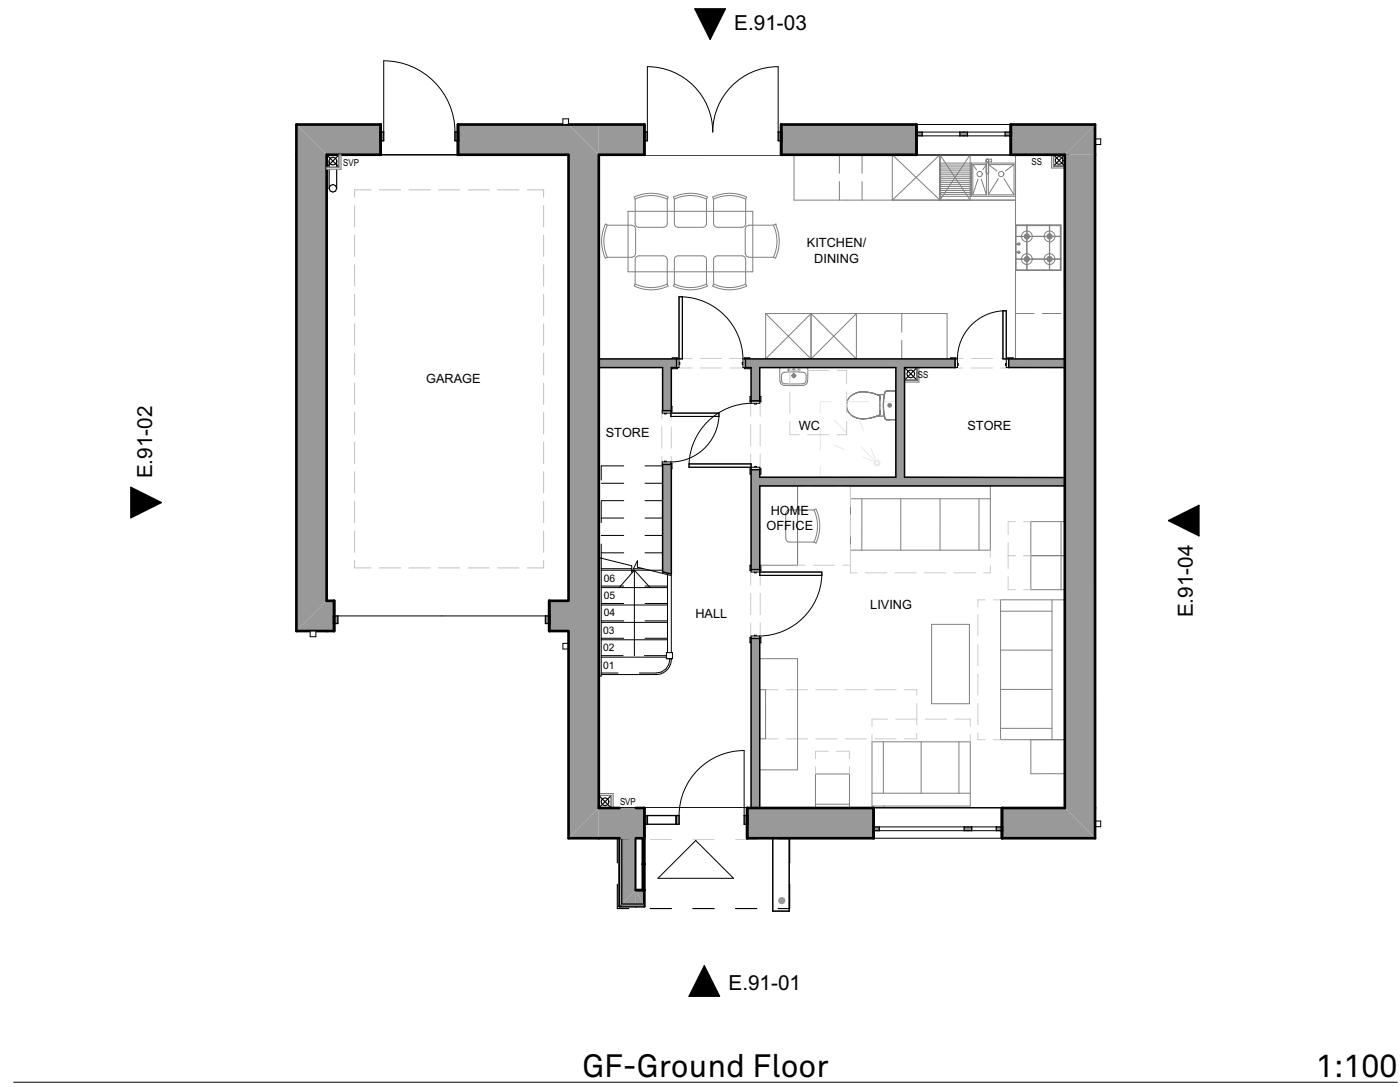


E.91-01 HGT 91 - Elevation 01 1:100



E.91-02 HGT 91 - Elevation 02 1:100



E.91-03 HGT 51 - Elevation 03 1:100

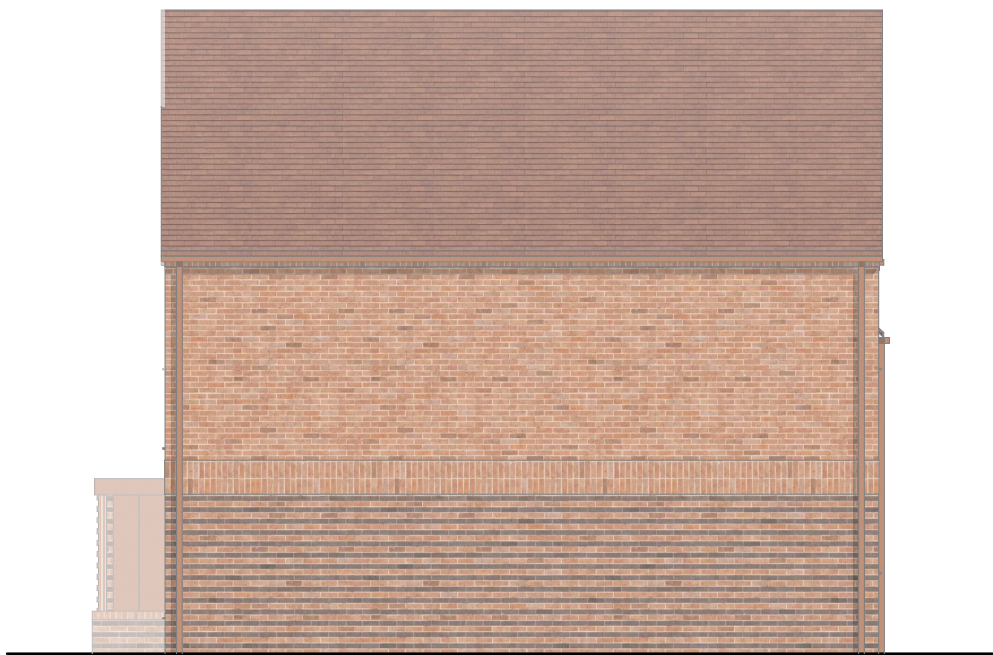

E.91-04 HGT 91 - Elevation 04 1:100