

1. Bat boxes, bird boxes and bee bricks (to ecologist's specification). To be flush-mounted and colour-matched to brick / boarding colour.
2. Where required, vent & air bricks to be colour-matched to brick colour.
3. All bathroom / WC windows and side panels to entrance doors to be obscure glazed
4. Ground lines shown indicatively - for proposed levels, refer to accompanying Civil Engineer's drawings & information

	Light buff brick (stretcher bond)		Light buff brick soldier course (height varies)
	Light buff and dark grey brick (alternating courses)		Rusticated brick panel with 10mm side joints raked out
	Light buff and cream brick (alternating courses)		Rusticated light buff brick (ground floor / recesses - apartment blocks)
	Light buff brick (vertical stack bond)		Dark grey colour roof tiles

-  Vertical boarding in dark grey/black colour
-  Half-width vertical boarding in soft green-beige colour
-  Windows and doors in soft green-beige colour (RAL colour to match boarding)
-  Soft red brick (stretcher bond)

	Soft red brick and dark grey brick (alternating courses)		Rusticated red brick multi (Ground floor plinth - apartment blocks)
	Soft red brick (vertical stack bond)		Plain clay roof tiles
	Soft red brick soldier course (height varies)		Half-width vertical cedar boarding in red-brown colour
	Rusticated brick panel with 10mm side joints raked out		Windows and doors in red-brown colour (RAL colour to match boarding)

PPC Metal canopy and post (colour-matched to window frames)

PPC metal flat-bar balustrades / screens & balcony trims (colour-matched to window frames)


Louved doors to cycle stores and plant rooms (colour-matched to window frames)




 PPC metal vent panels to window heads on apartment blocks (colour-matched to window frames) for ventilation connections



 Clipped/minimal eaves & verge with brick solidifier course in lieu of fascia/soffit boards

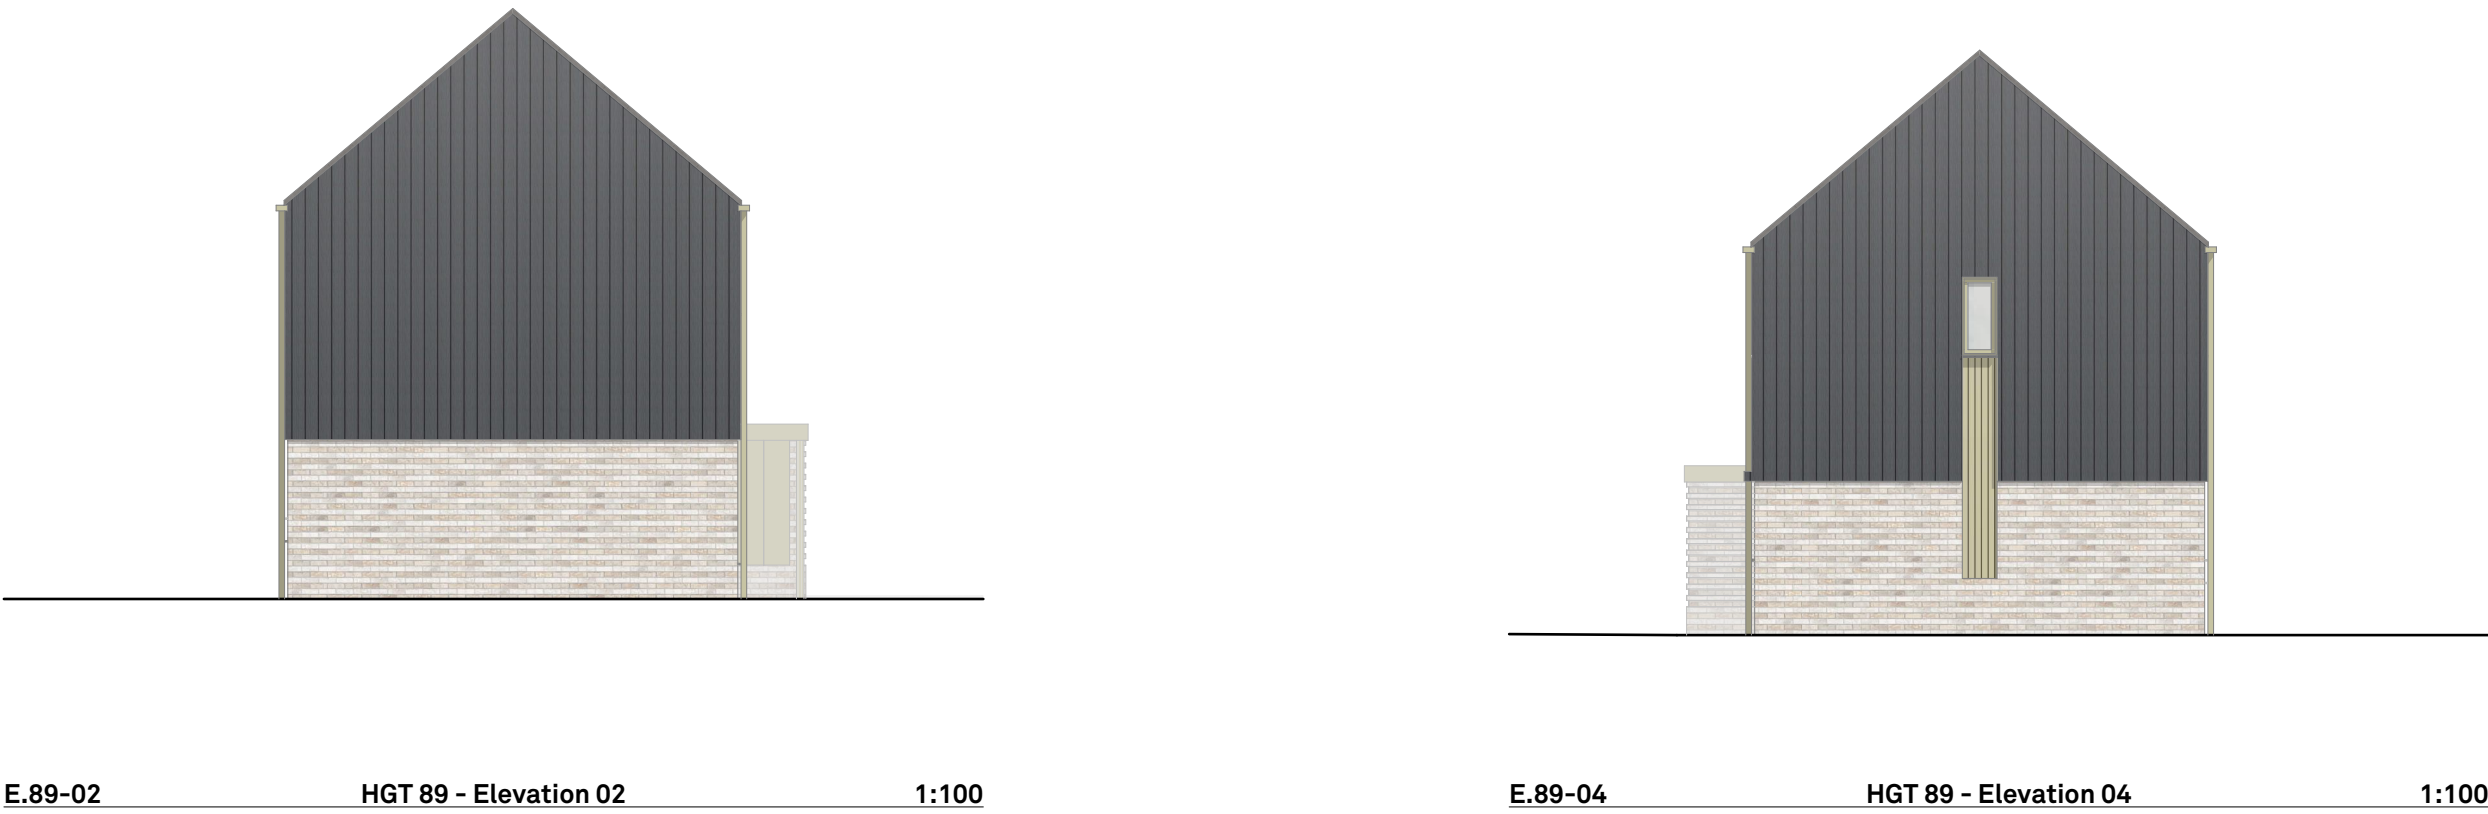

P01	date	changes description	status	issued by			this drawing is the copyright of Re-Format LLP and may not be copied, altered or reproduced in any way or passed to a third party without written authority. All dimensions subject to site survey and site verification. Do not check for construction ©	www.re-format.co.uk	drawn by	date created	project title	originator	parcel	block/zone	type	role	number
	12/11/2025	Drawing issued for planning	S4	DM				mail@re-format.co.uk	DM	Oct 2025	One Horton Heath - The Folds	RFT	17	- ZZ -	DR	- A -	2089
								+44 (0)1730 778778	checked by MS	scale at A1 1:100	document title	status S4				suitability description For Planning	revision P01
											House Grouping Type 89						

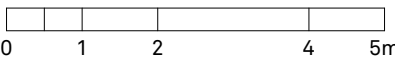

RE- FOR MAT

this drawing is the copyright of
Re-Format LLP and may not be copied,
altered or reproduced in any way or
passed to a third party without written
authority. All dimensions subject to
survey and site verification. Do not
scale for construction ©

www.re-format.co.uk
mail@re-format.co.uk
+44 (0)1730 778778

drawn by
DM
checked by
MS

date created
Oct 2025
scale at A1
1:100

project title
One Horton Heath - The Folds
document title
House Grouping Type 89

originator	parcel	block/zone	type	role	number
------------	--------	------------	------	------	--------

RFT - 17 - ZZ - DR - A - 2089

status	suitability descr
S4	For Planning

revisi
P01