




CH-HML-THE FOLDS-ROAD 01 - ALGN
5x SCALE H 1:1000, V 1:200

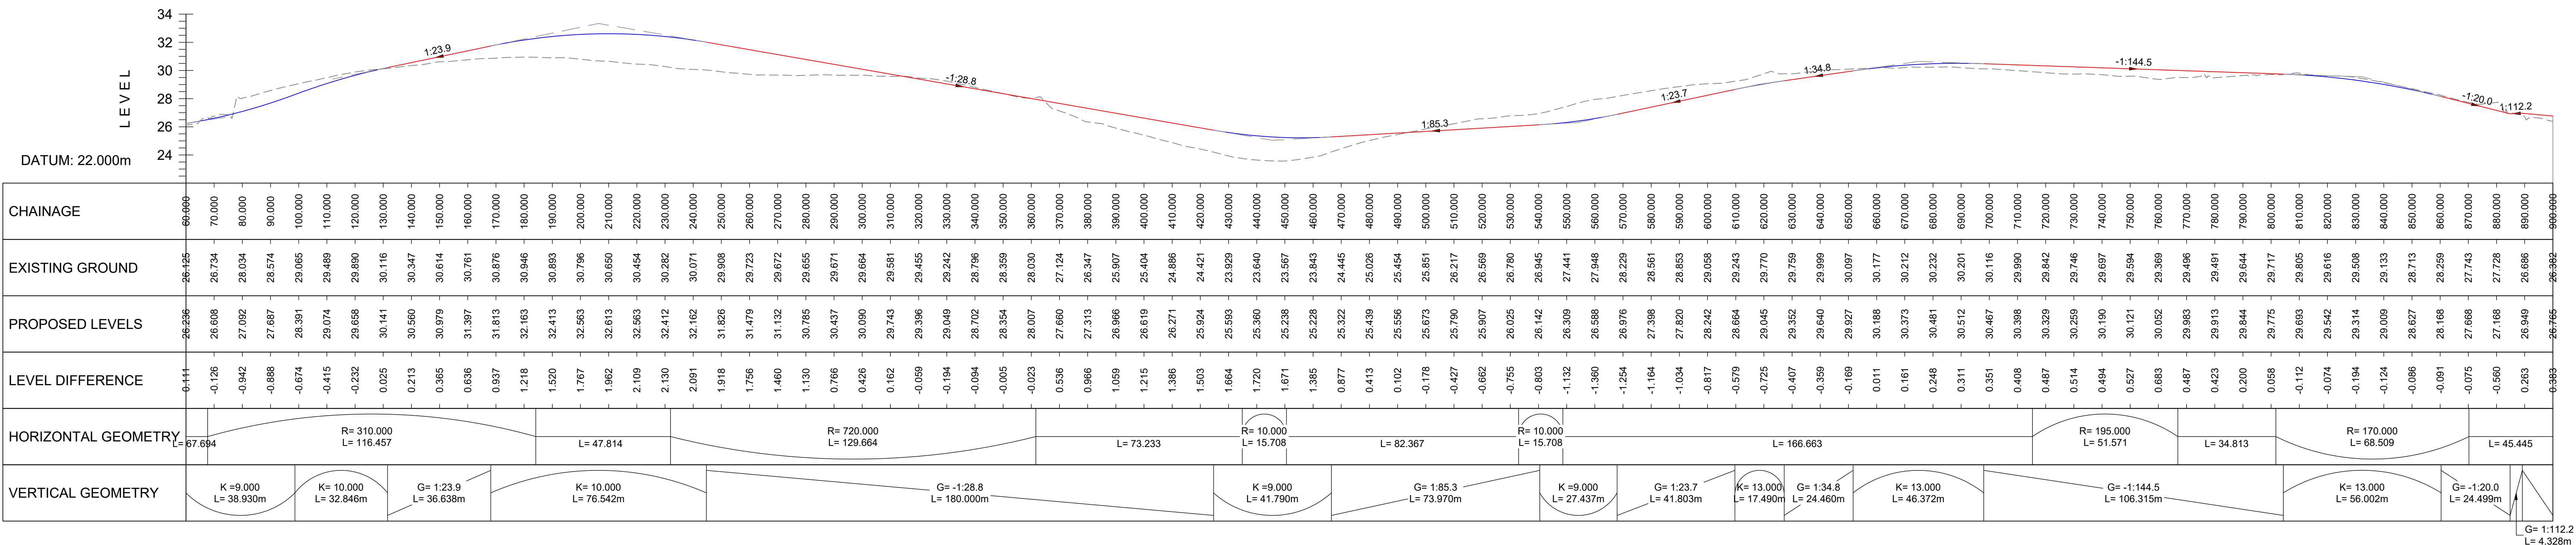


CH-HML-THE FOLDS-ROAD 02 - ALGN
5x SCALE H 1:1000, V 1:200

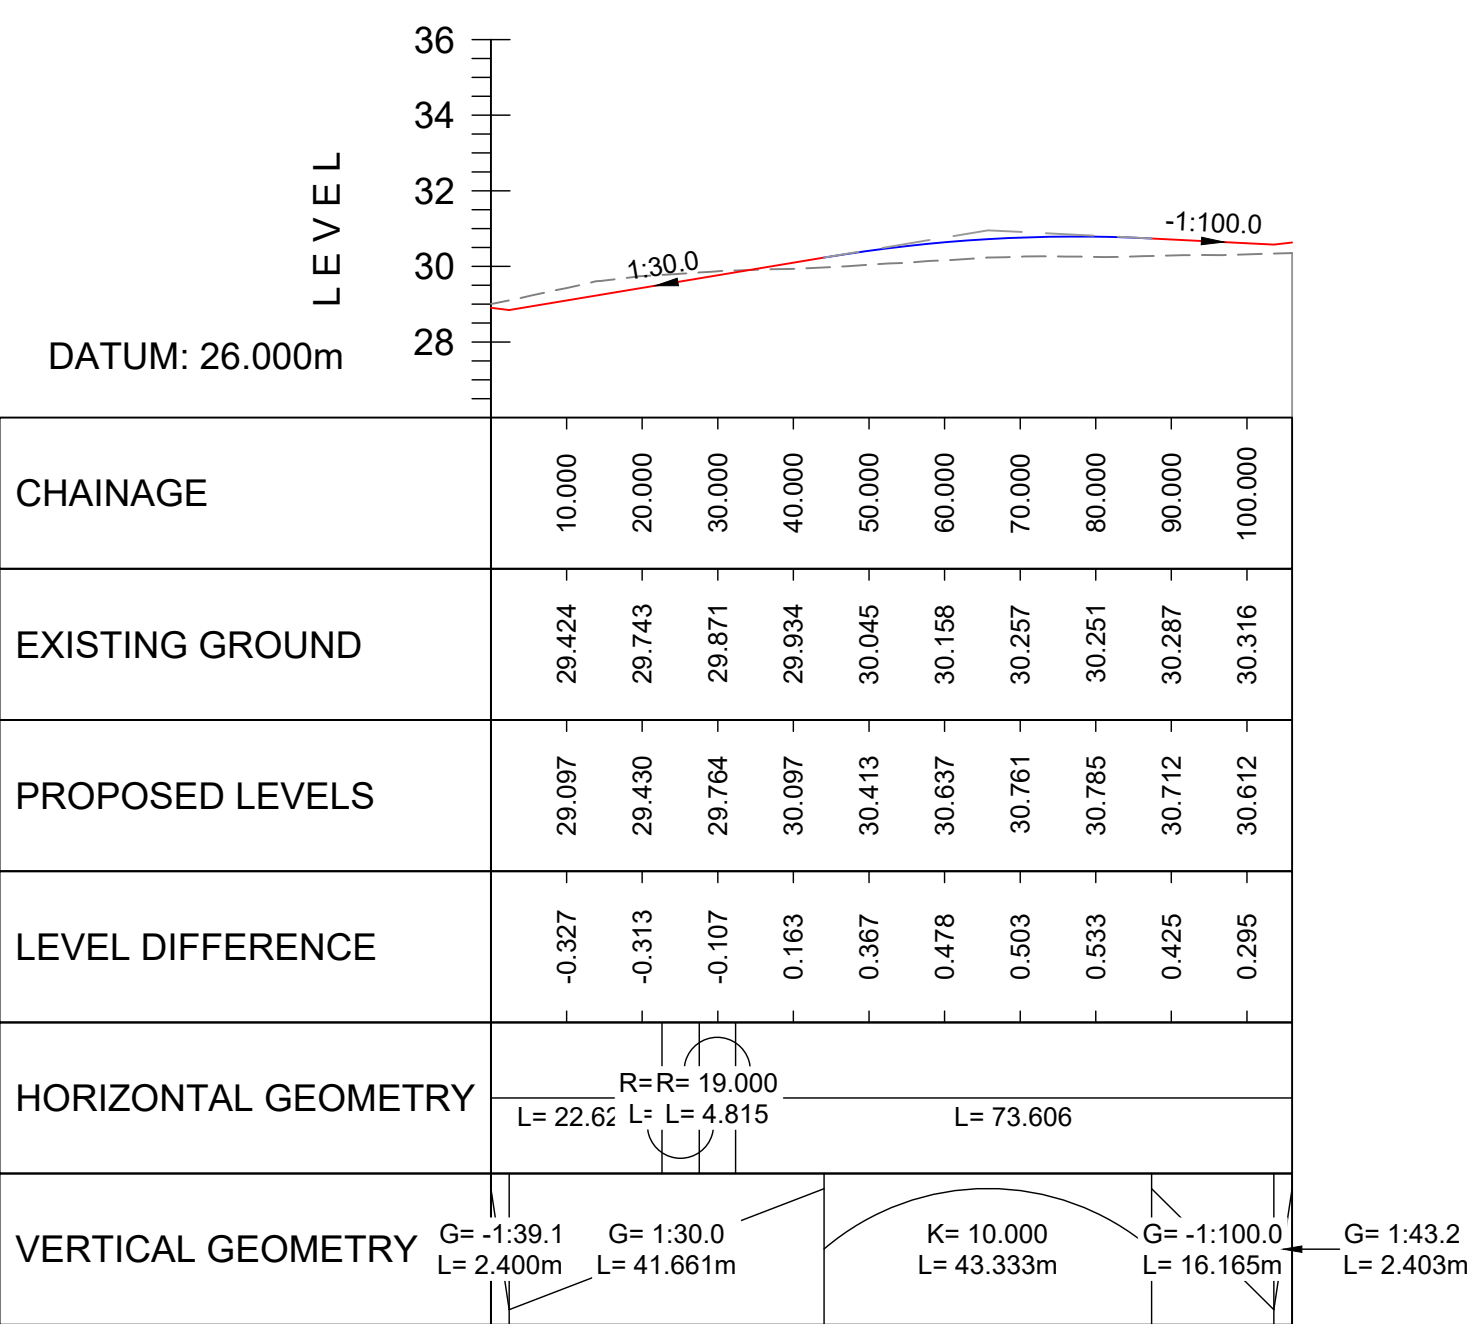


CH-HML-THE FOLDS-ROAD 03 - ALGN
5x SCALE H 1:1000, V 1:200

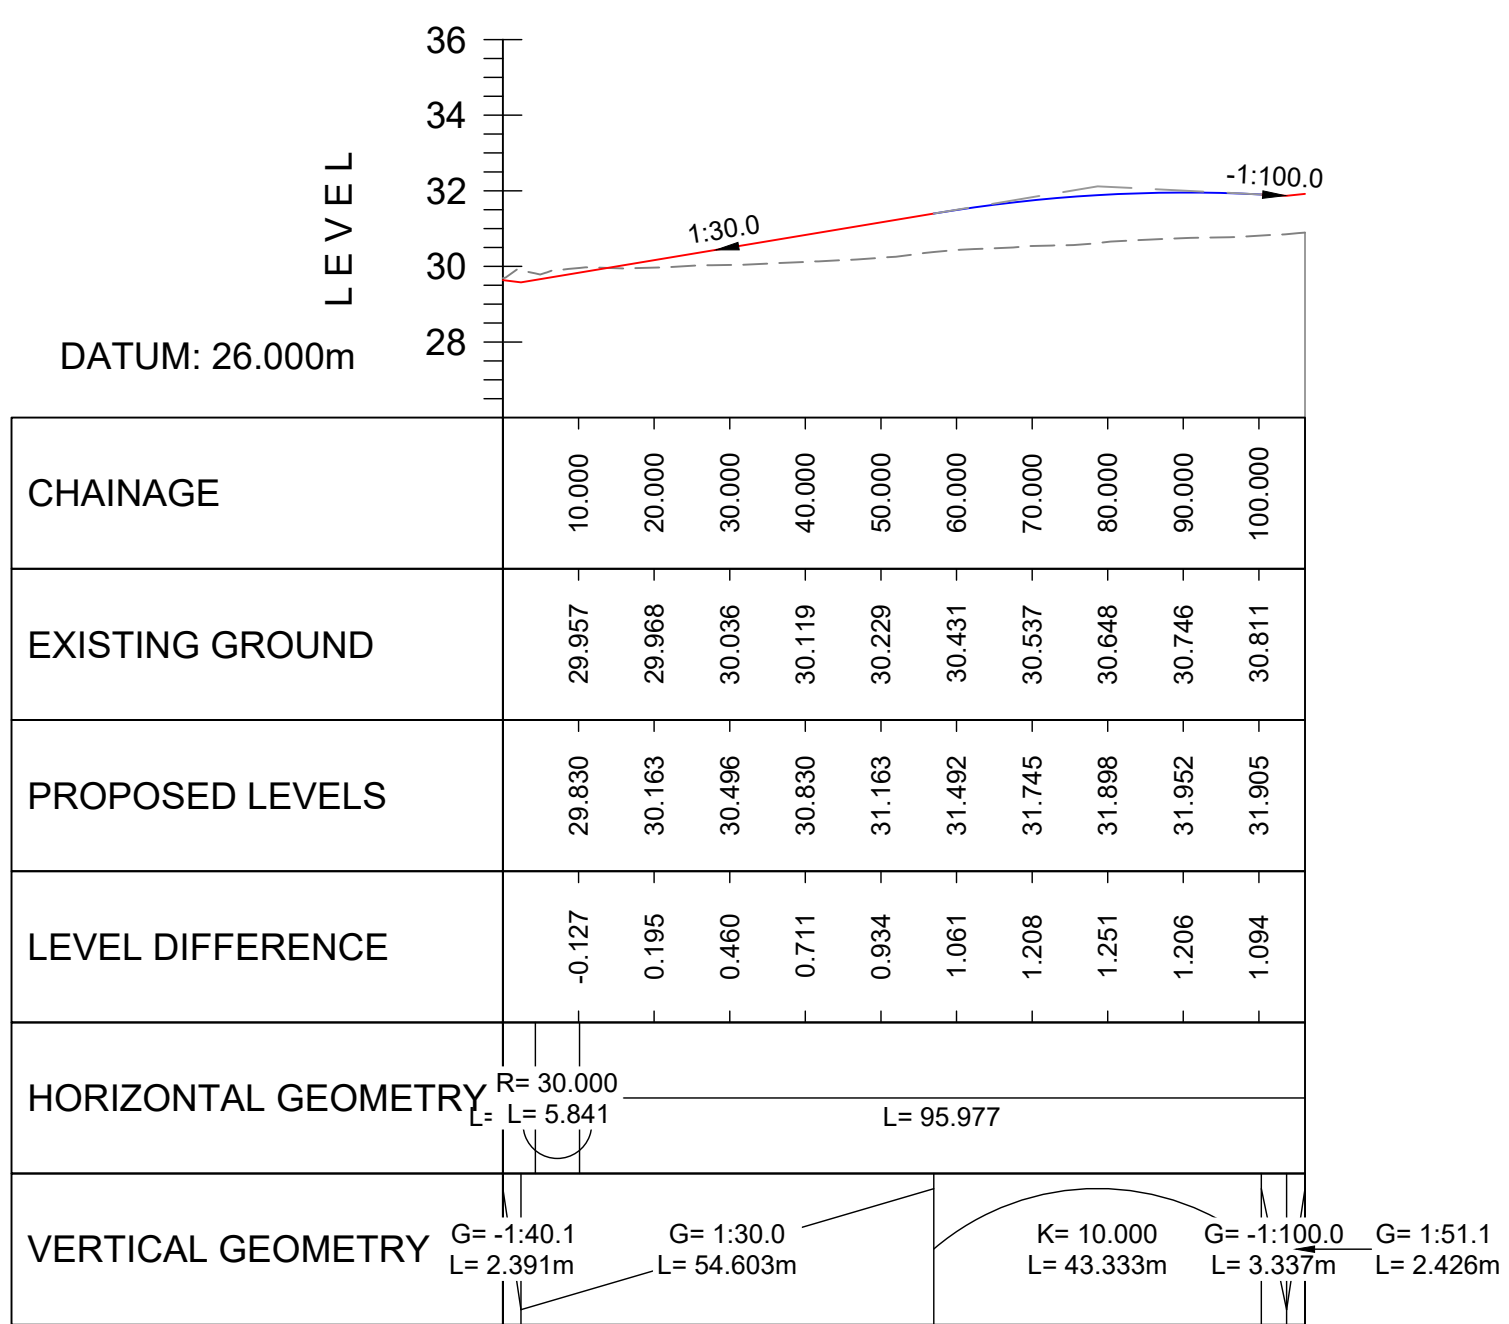

CH-HML-THE FOLDS-ROAD 04 - ALGN
5x SCALE H 1:1000, V 1:200

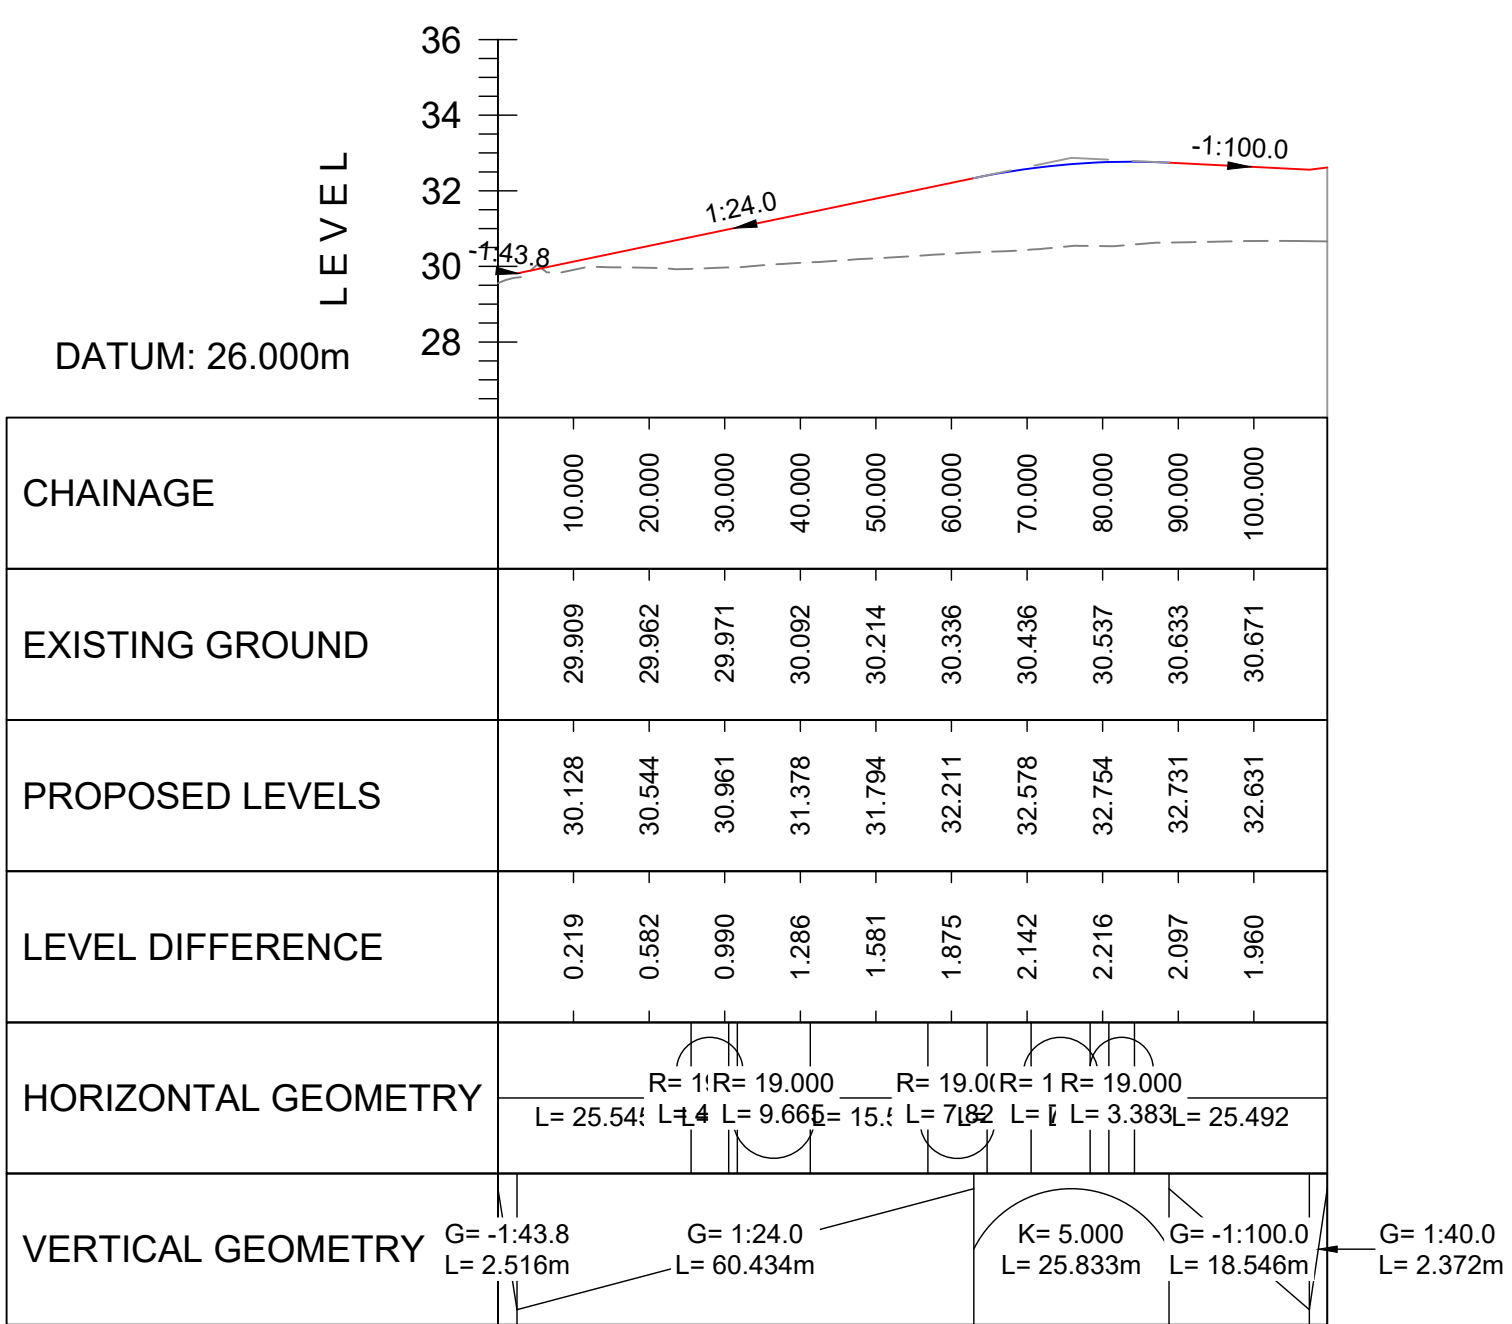

CH-HML-THE FOLDS-ROAD 05 - ALGN
5x SCALE H 1:1000, V 1:200

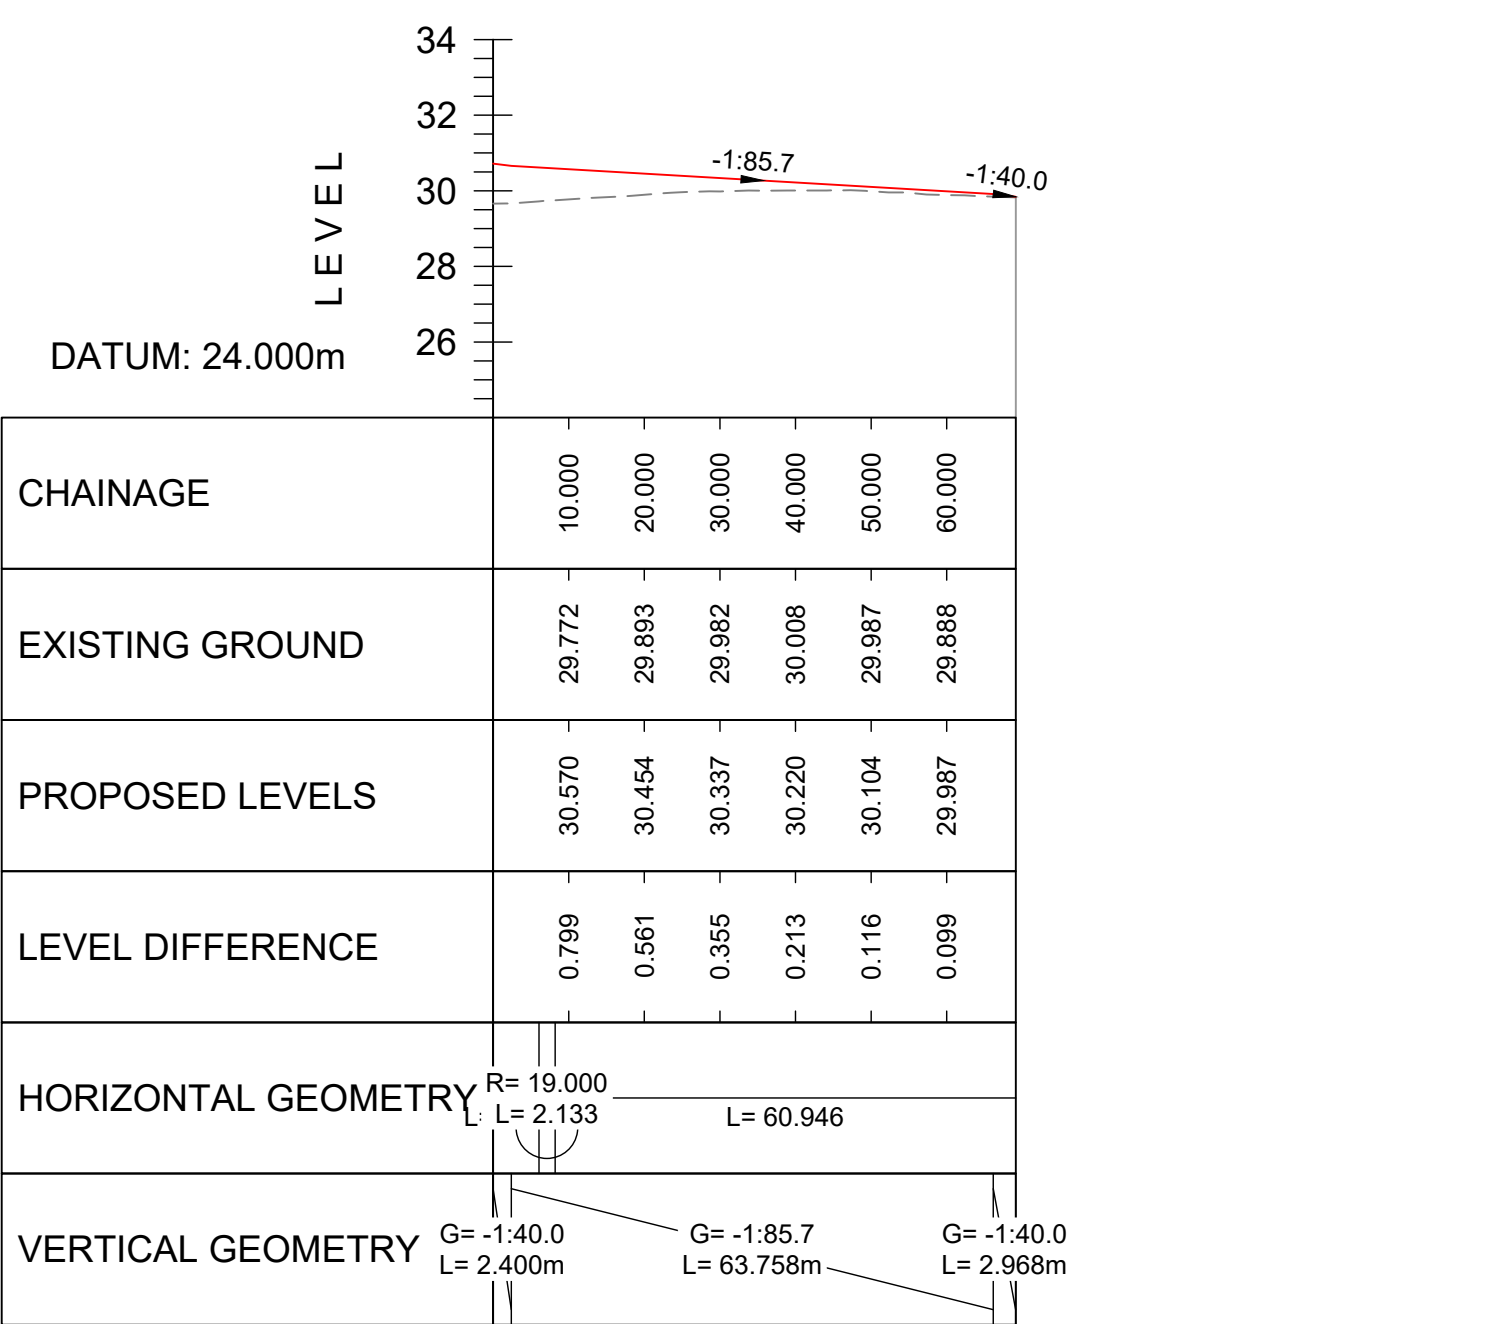

02 MASTERPLAN LAYOUT UPDATED AND LONG SECTIONS AMENDED TO SUIT	JLW	DH	2025.12.09	
01 FIRST ISSUE	LG	DH	2025.11.12	
Issued/Revision	By	Appd	YYYY.MM.DD	
	LG	JLW	2025.11.12	
	Dwn	Dsgn	Chkd	YYYY.MM.DD

Issue Status
S5 - FOR REVIEW AND ACCEPTANCE

This document is suitable only for the purpose noted above. Use of this document for any other purpose is not permitted.

Client/Project Logo



Client/Project
ONE HORTON HEATH

EASTLEIGH BOROUGH COUNCIL

Title
THE FOLDS (PLOT 11)
PROPOSED LONG SECTIONS

(SHEET 1 OF 2)

Project No. 332612639 A0 Scale AS SHOWN

Revision P02 Drawing No. 332612639-STN-17-XX-DR-C-0101