



- THIS DRAWING IS TO BE READ IN CONJUNCTION WITH ALL OTHER ENGINEERS' AND LANDSCAPING DRAWINGS.
- ALL DIMENSIONS ARE IN METRES UNLESS NOTED OTHERWISE.
- DO NOT SCALE FROM THIS DRAWING.
- ALL LEVELS ARE IN METRES ABOVE ORDNANCE DATUM (AOD).
- THE USE OF THIS DRAWING DOES NOT ABSOLVE THE CLIENT FROM THEIR RESPONSIBILITIES IN REGARDS TO HEALTH & SAFETY AND CDM REGULATIONS.
- TOPOGRAPHICAL SURVEY PROVIDED BY ENCOMPASS SURVEYS UNDERTAKEN ON SEPTEMBER 2024. ADDITIONAL SURVEY OF FIRE TREE LANE PROVIDED BY ENCOMPASS GEOSPATIAL UNDERTAKEN ON JULY 2025.
- FOR PLAN, REFER TO STANTEC DRAWINGS 332612639-STN-17-XX-DR-C-0101 & 332612639-STN-17-XX-DR-C-0102.


CH-HML-THE FOLDS-ROAD 06 - ALGN
5x SCALE H 1:1000, V 1:200

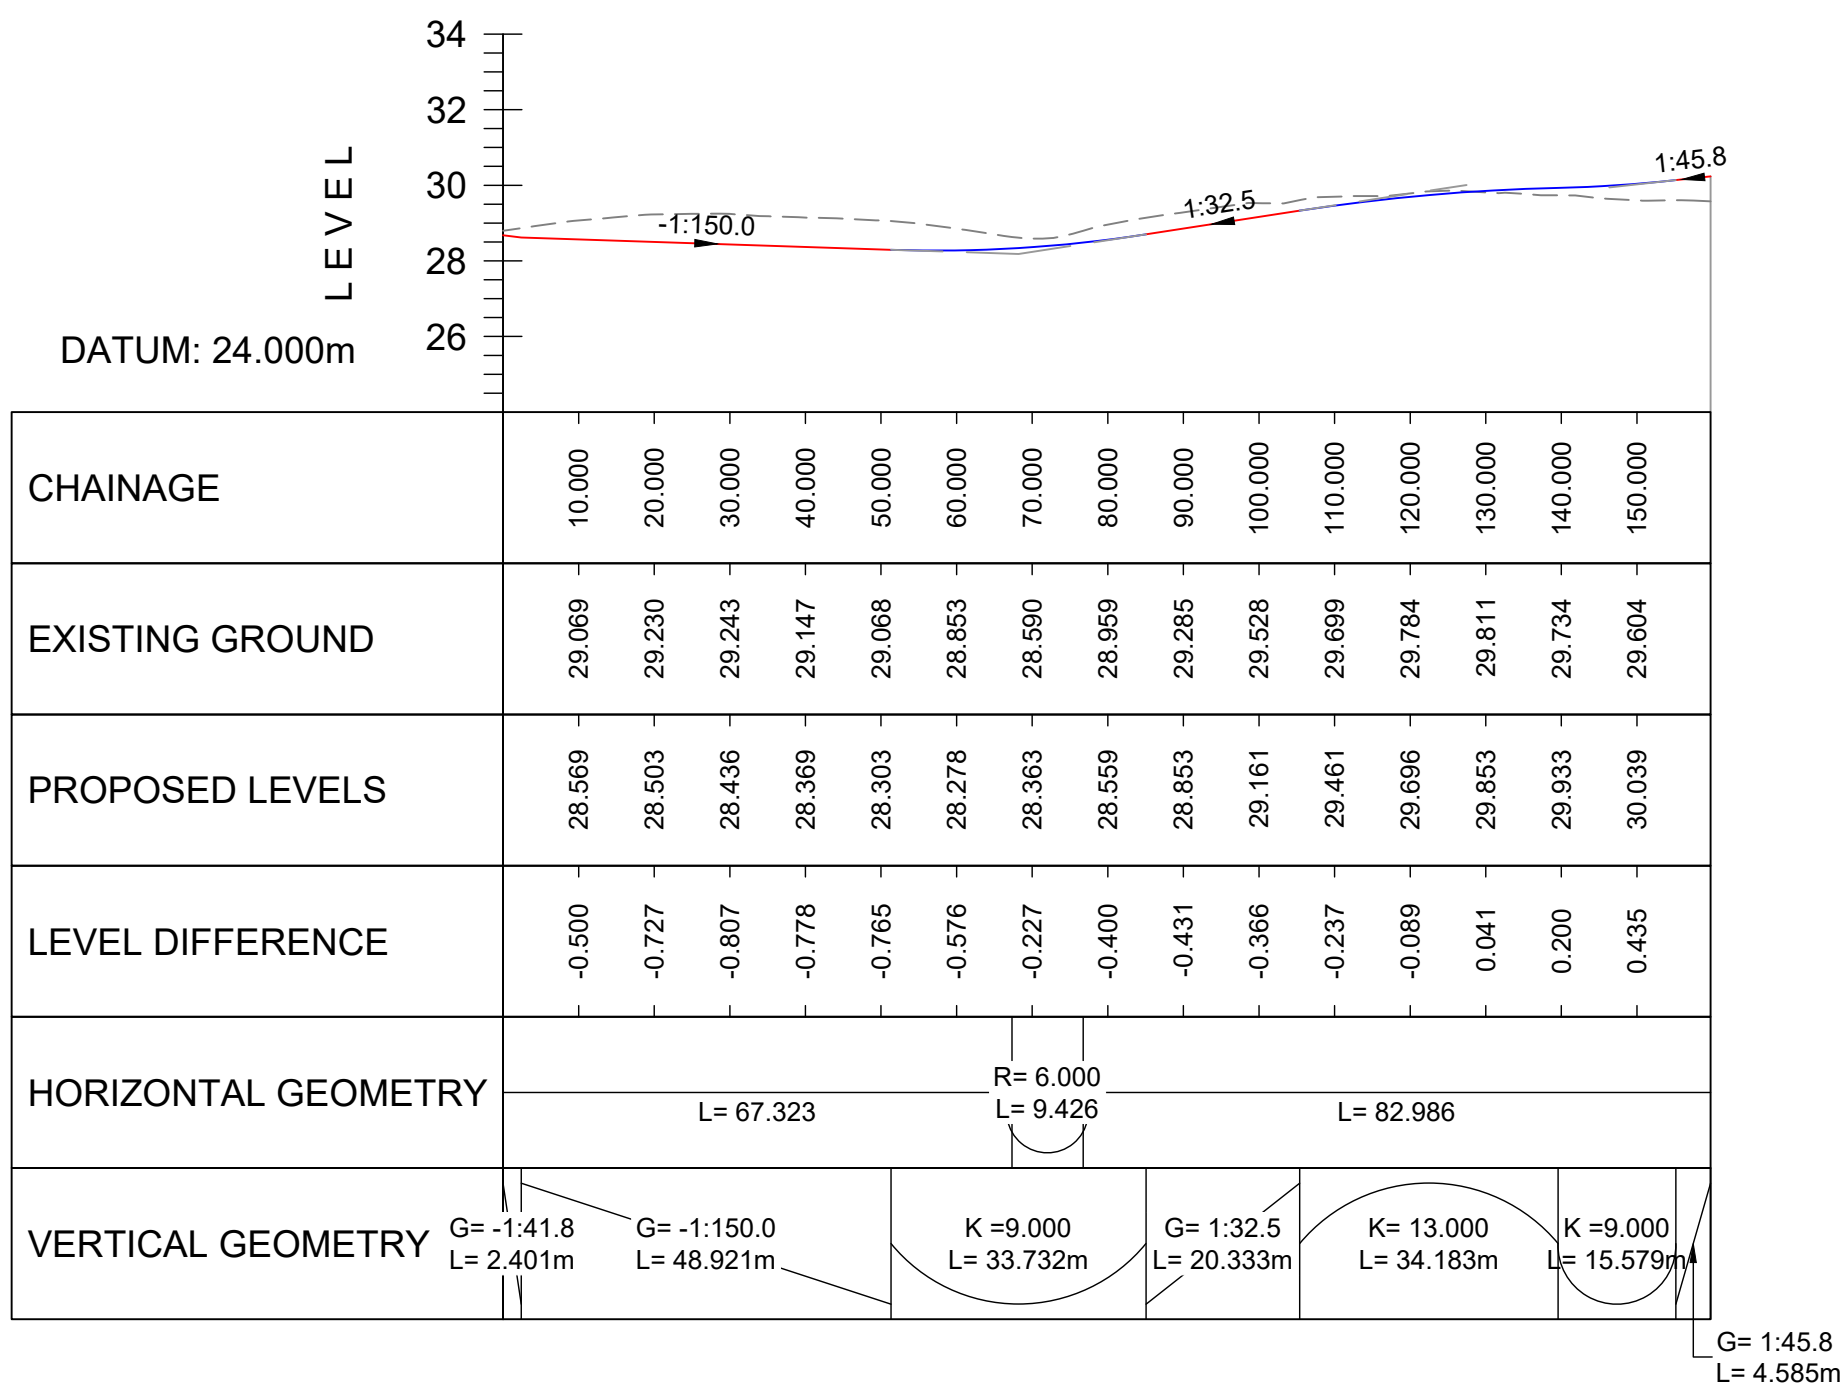


CH-HML-THE FOLDS-ROAD 07 - ALGN
5x SCALE H 1:1000, V 1:200

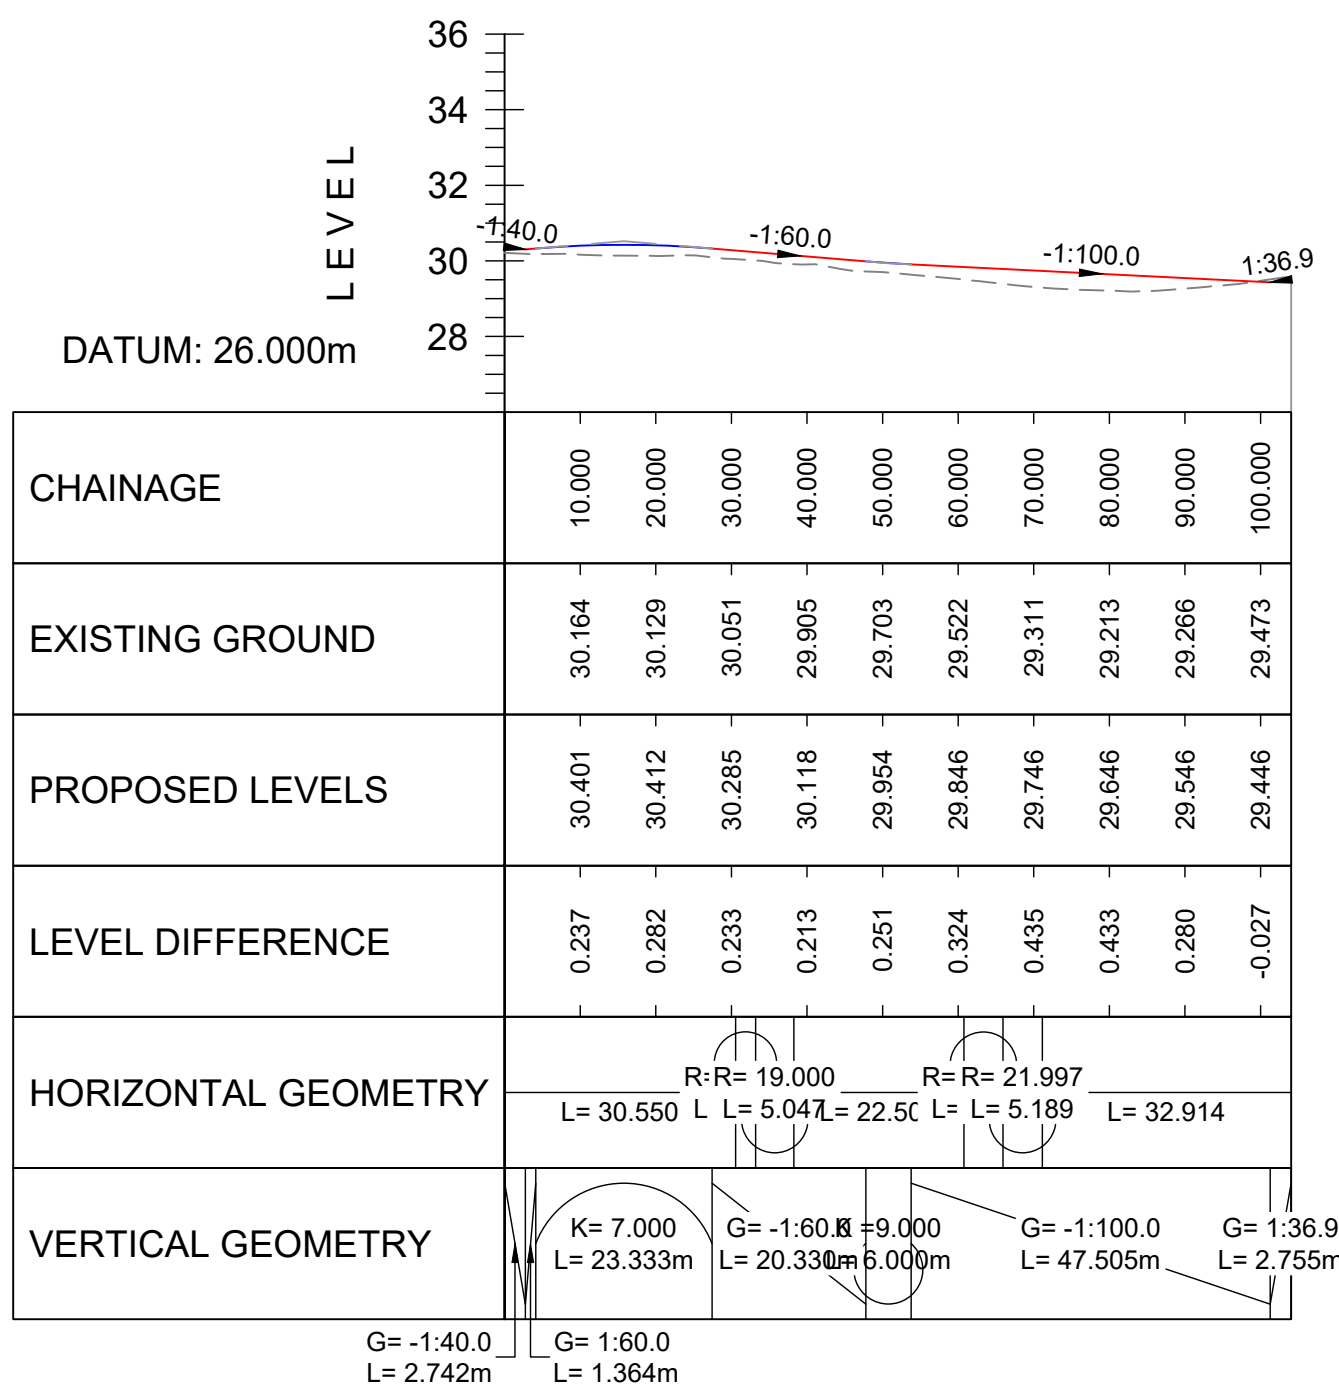


CH-HML-THE FOLDS-ROAD 08 - ALGN
5x SCALE H 1:1000, V 1:200

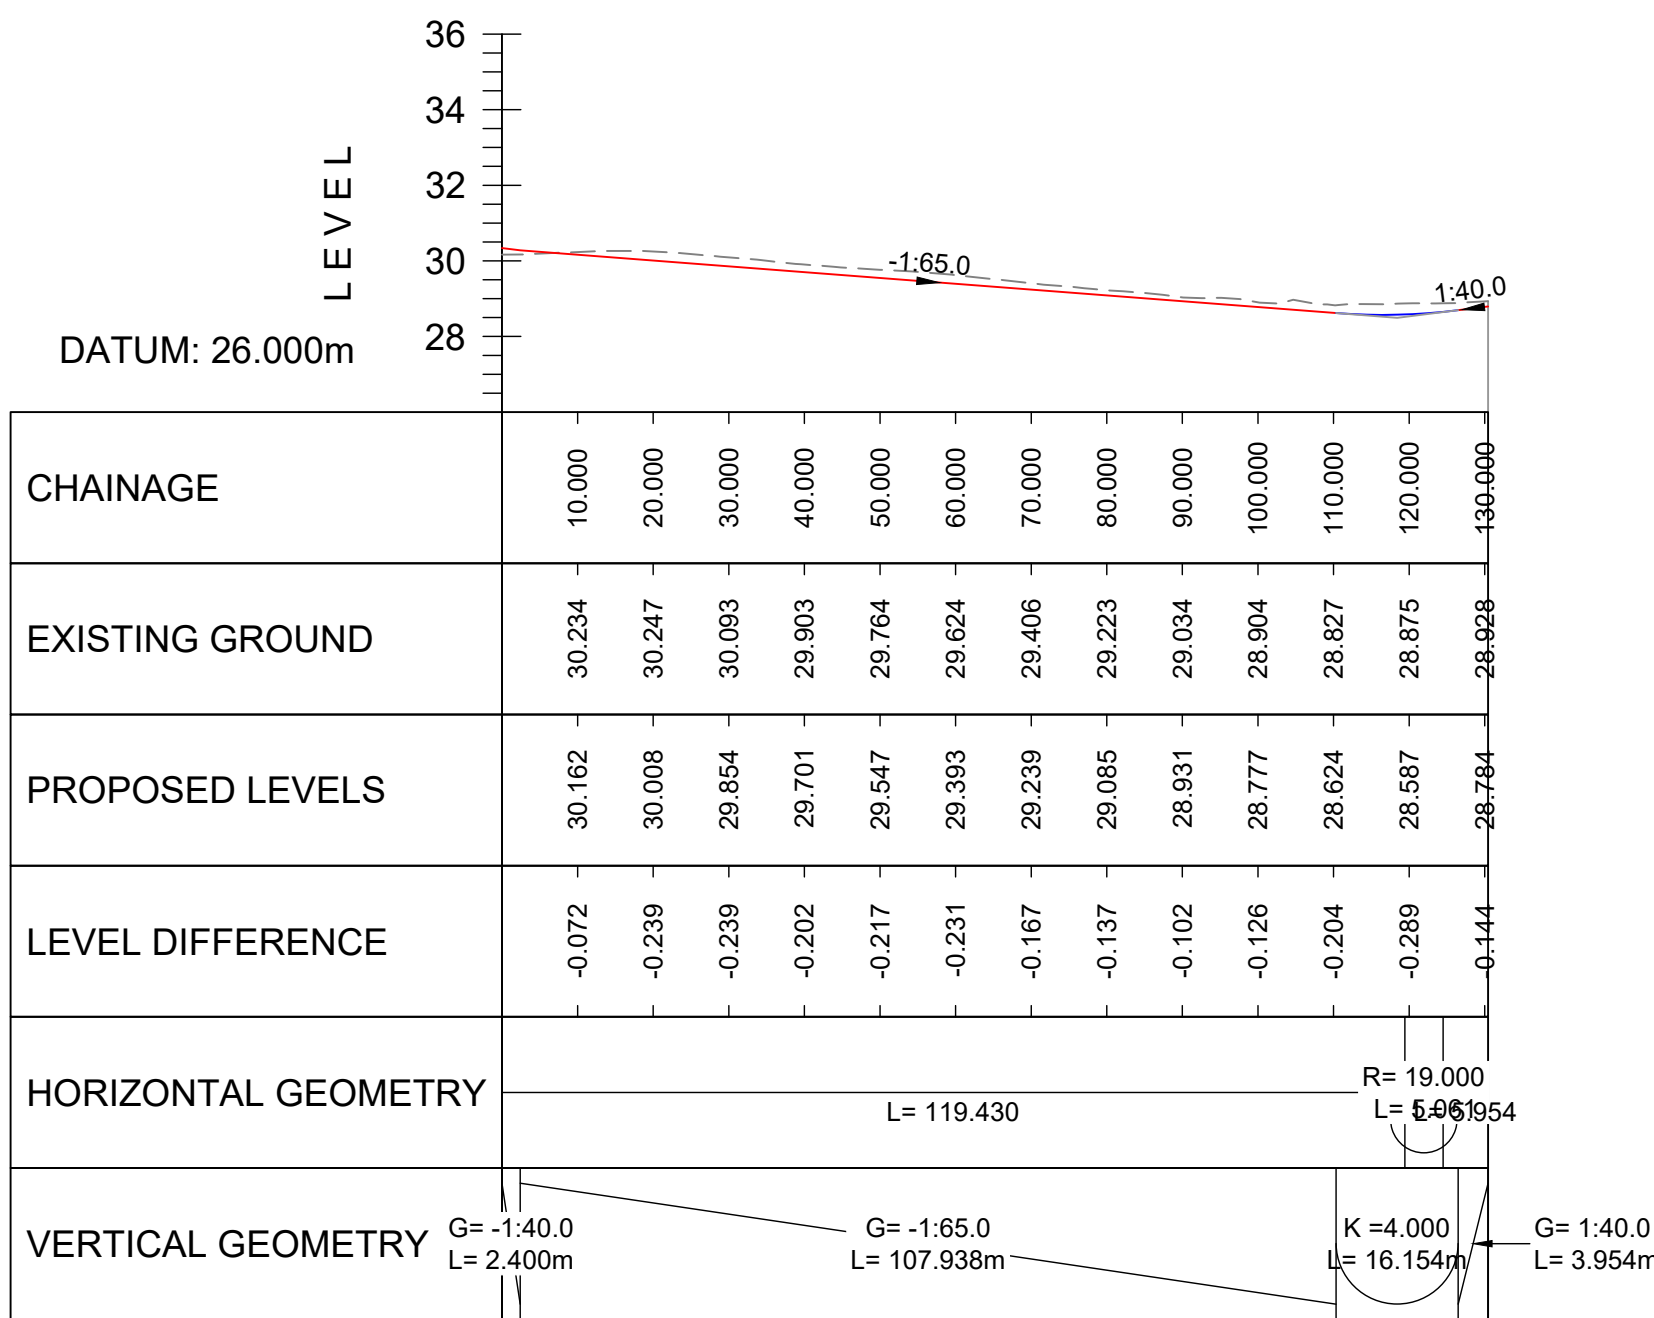


CH-HML-THE FOLDS-ROAD 09 - ALGN
5x SCALE H 1:1000, V 1:200

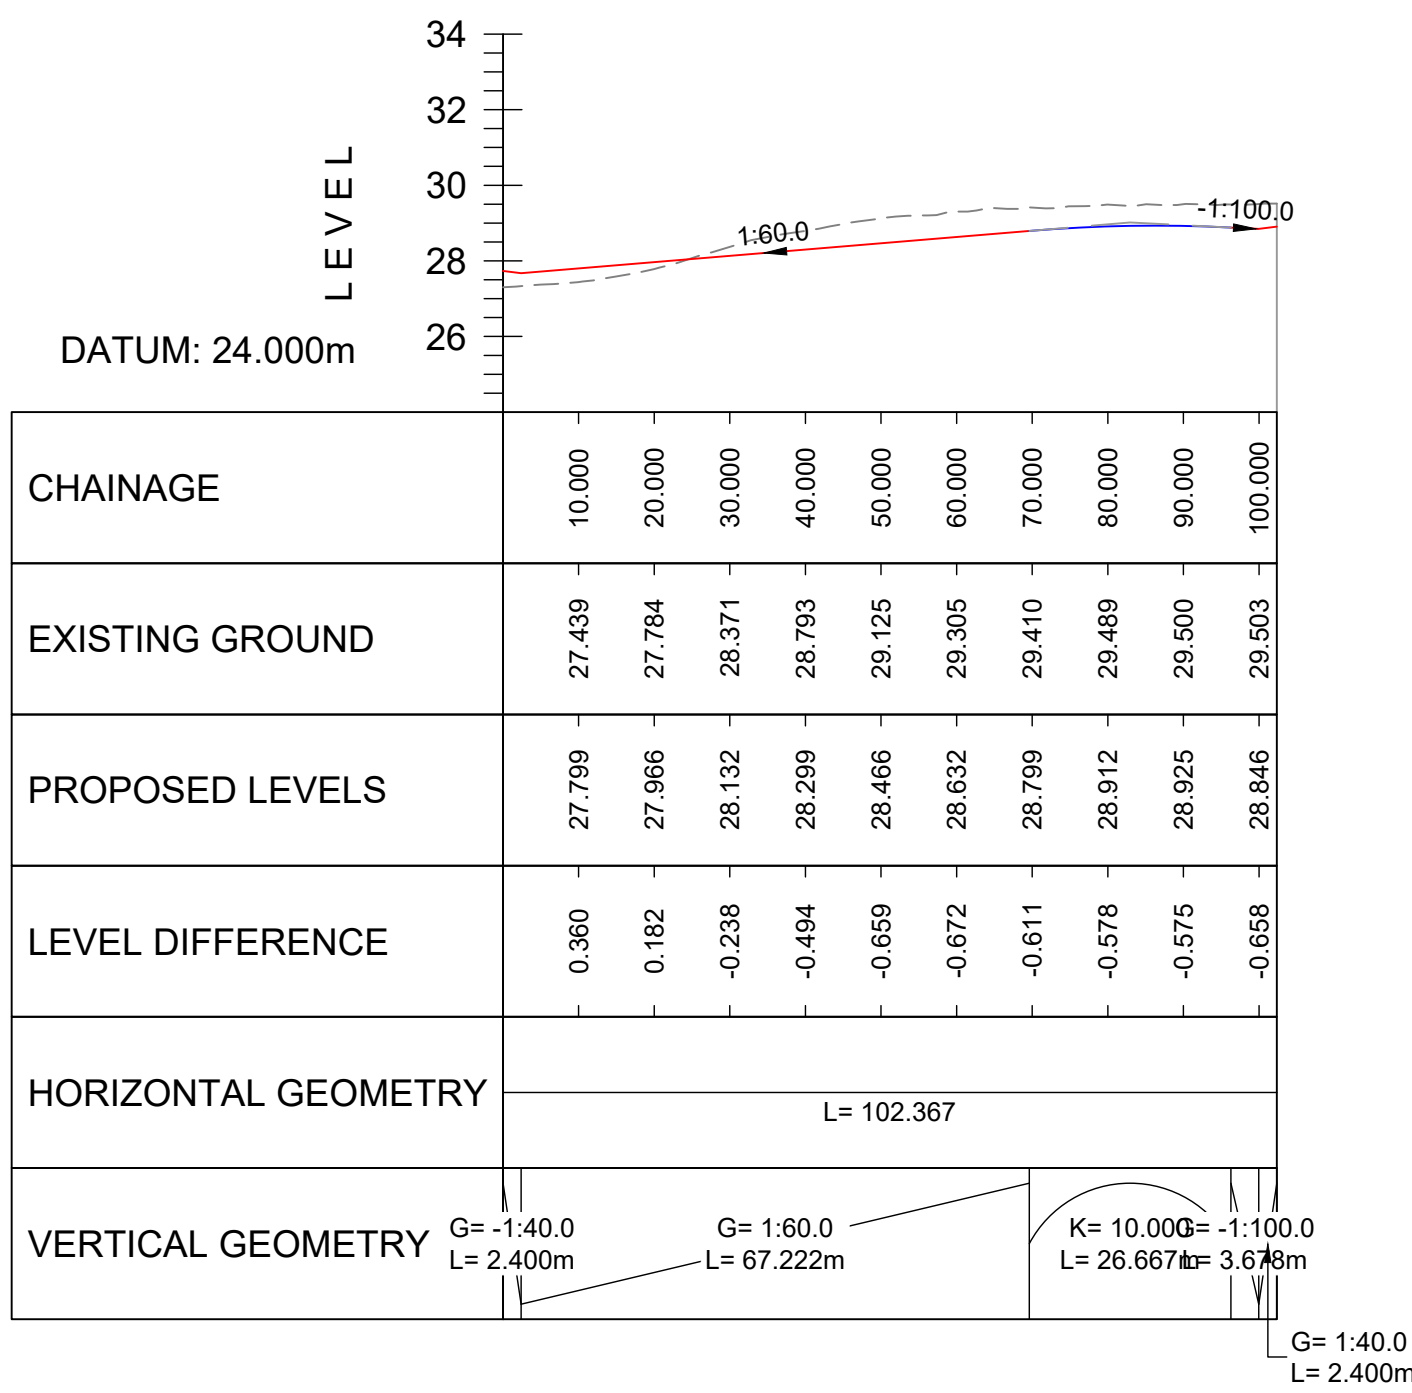


CH-HML-THE FOLDS-ROAD 10 - ALGN
5x SCALE H 1:1000, V 1:200

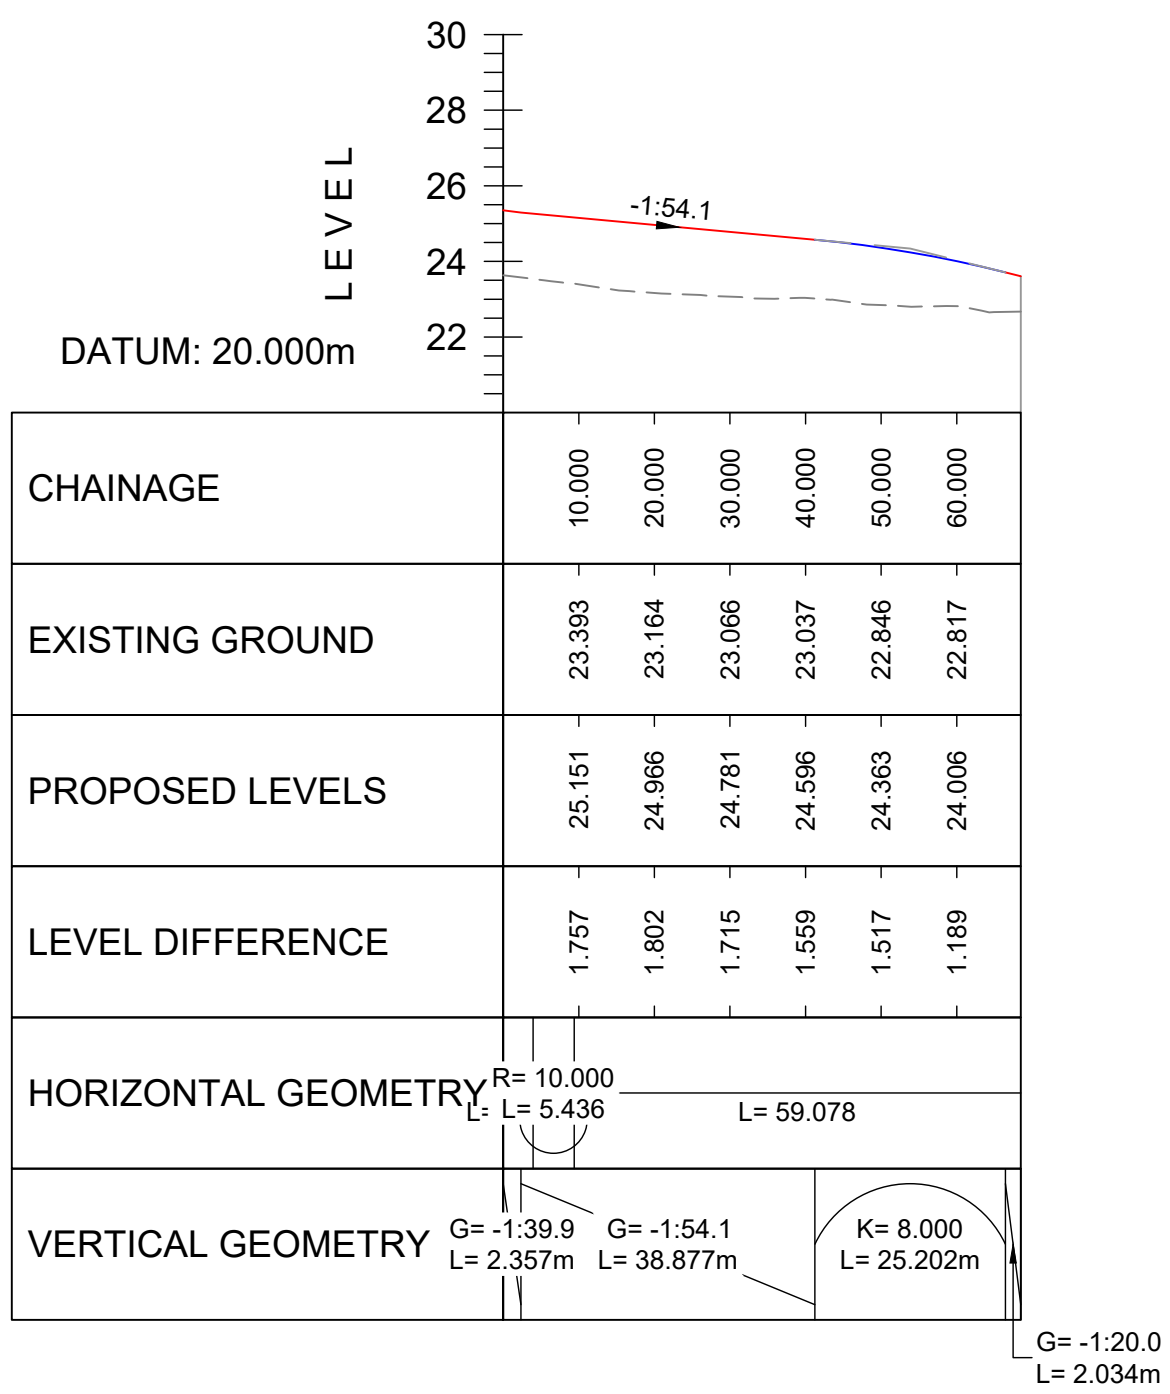

CH-HML-THE FOLDS-ROAD 11 - ALGN
5x SCALE H 1:1000, V 1:200

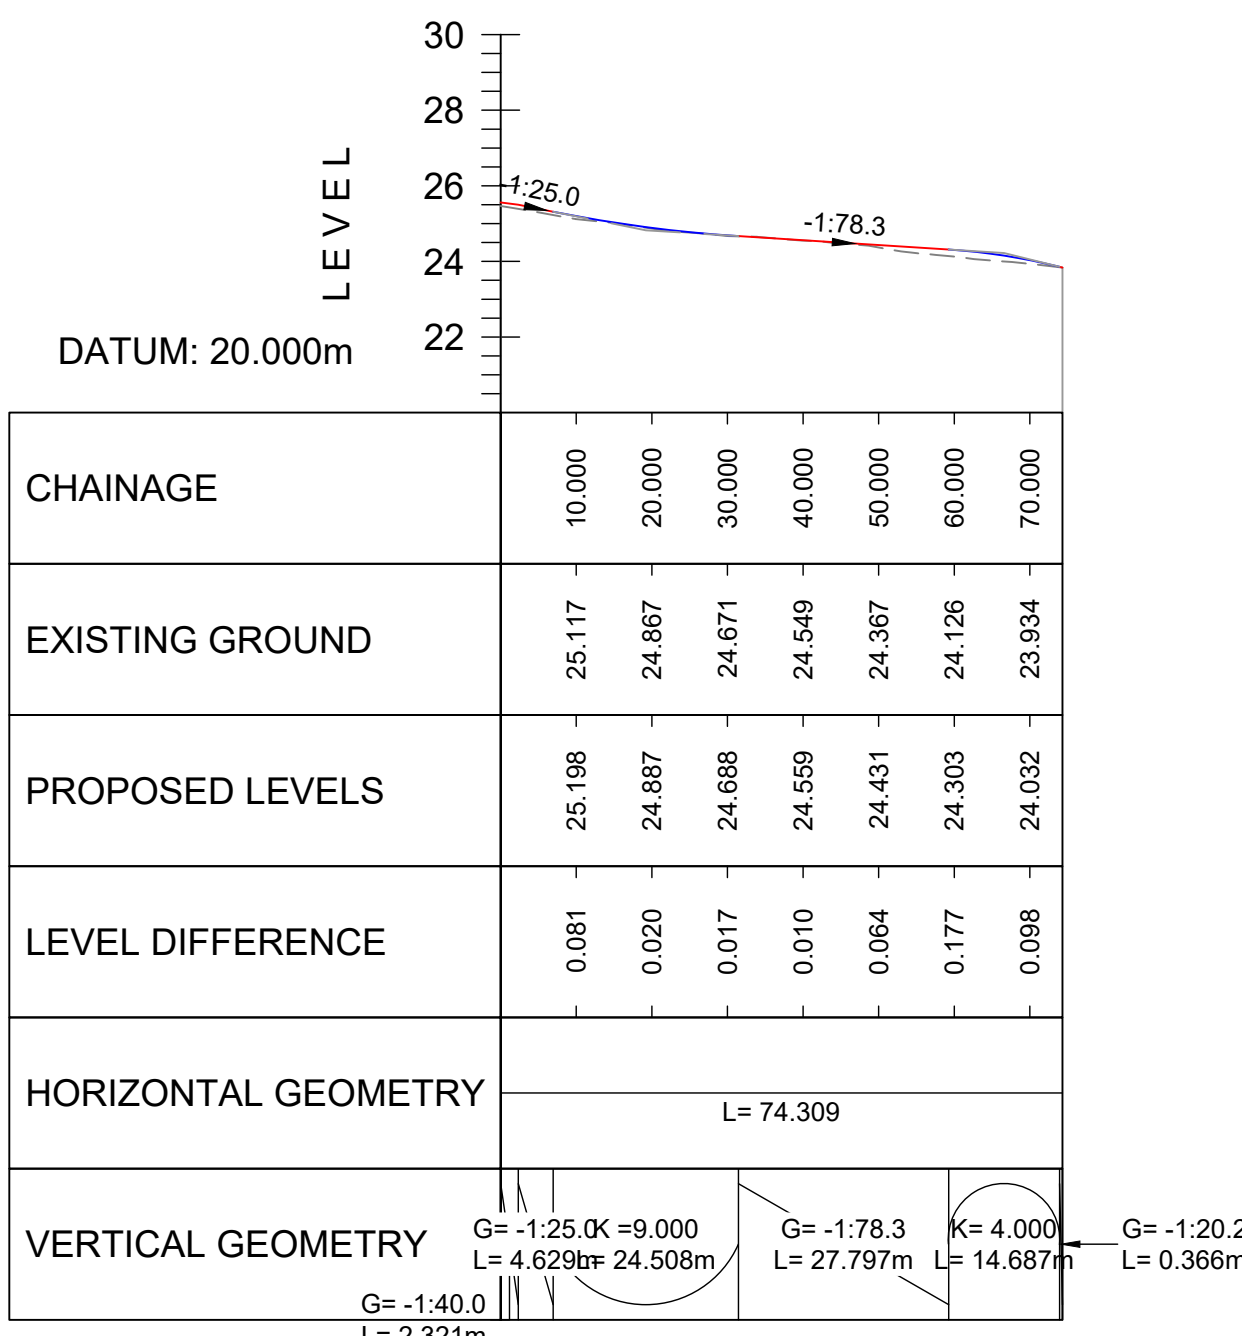

CH-HML-THE FOLDS-ROAD 12 - ALGN
5x SCALE H 1:1000, V 1:200

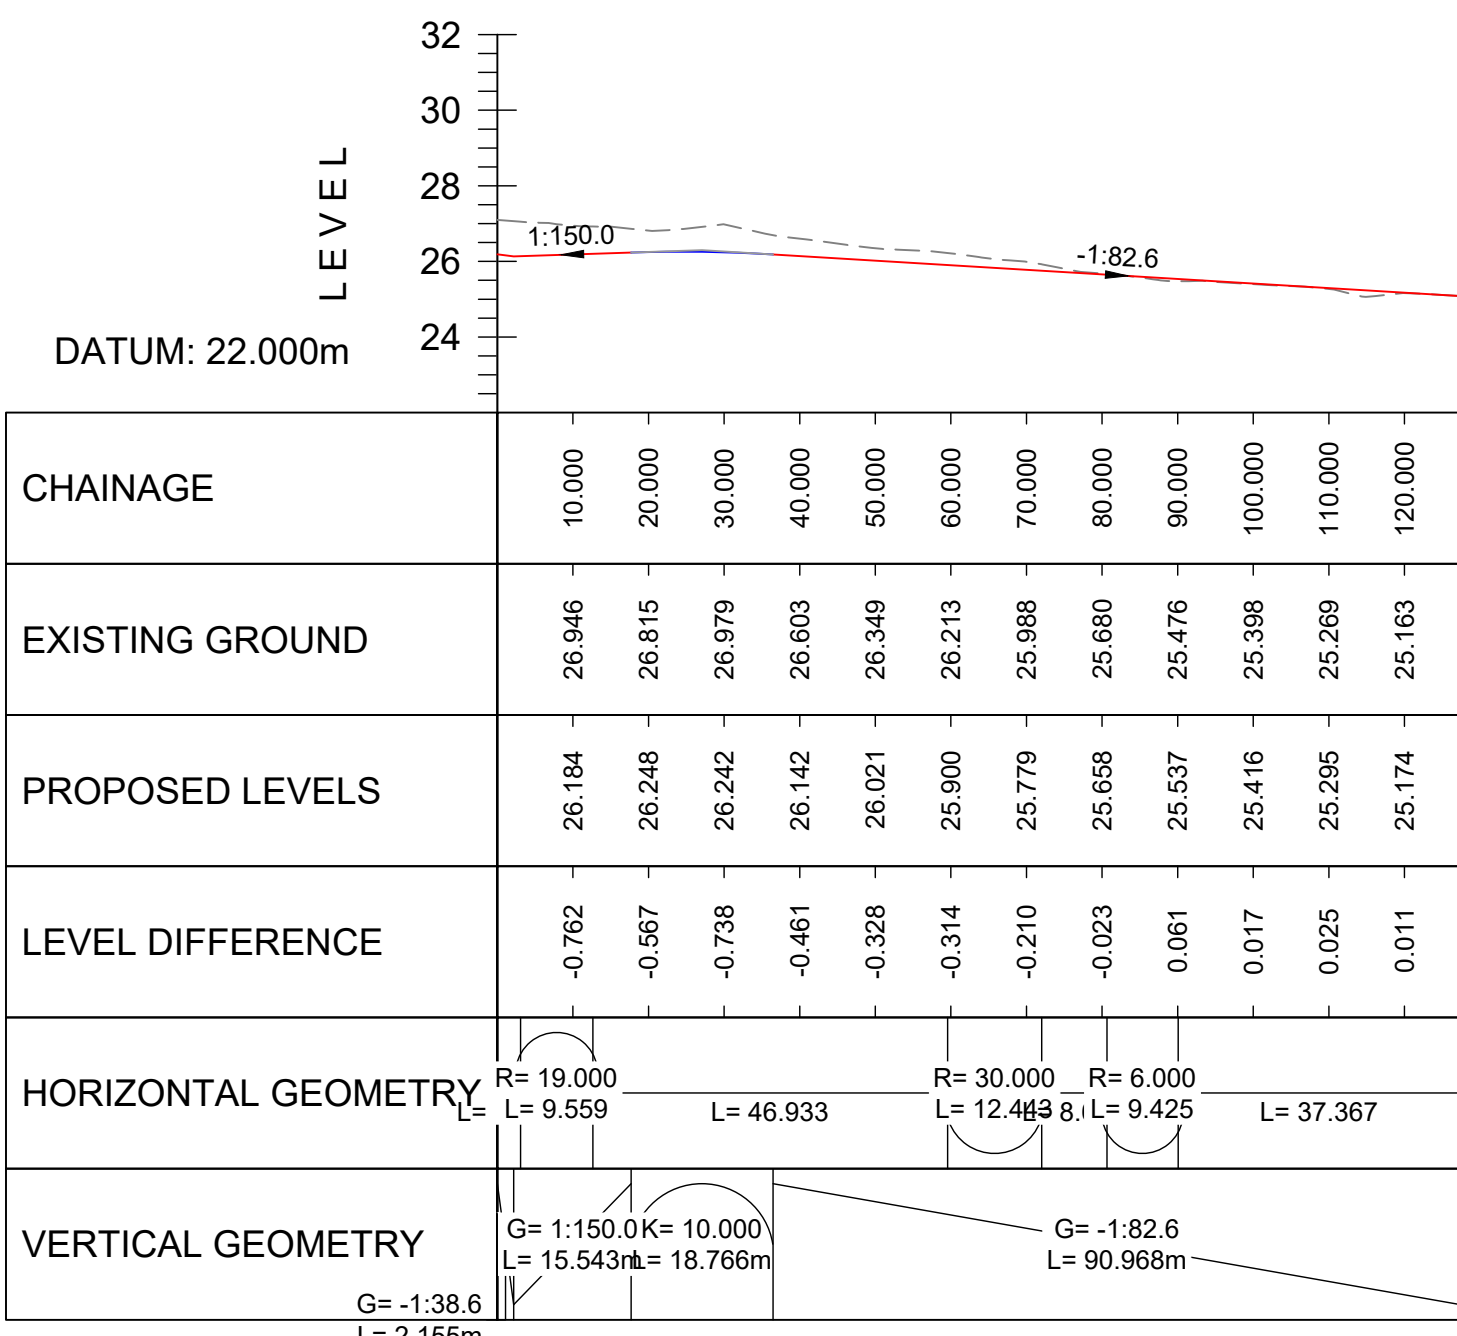

P02 MASTERPLAN LAYOUT UPDATED AND LONG SECTIONS AMENDED TO SUIT	JLW	DH	2025.12.09
ISSUED/REVISION	By	App'd	YYYY.MM.DD
	JLW	DH	2025.11.12
	Dwn	Dgn	Chkd

Issue Status

SS - FOR REVIEW AND ACCEPTANCE

This document is suitable only for the purpose noted above. Use of this document for any other purpose is not permitted.

Client/Project Logo



Client/Project
ONE HORTON HEATH

EASTLEIGH BOROUGH COUNCIL

Title
THE FOLDS (PLOT 11)
PROPOSED LONG SECTIONS

(SHEET 2 OF 2)

Project No.

332612639

Revision

P02

A0 Scale

1:1000

Drawing No.

332612639-STN-17-XX-DR-C-0102