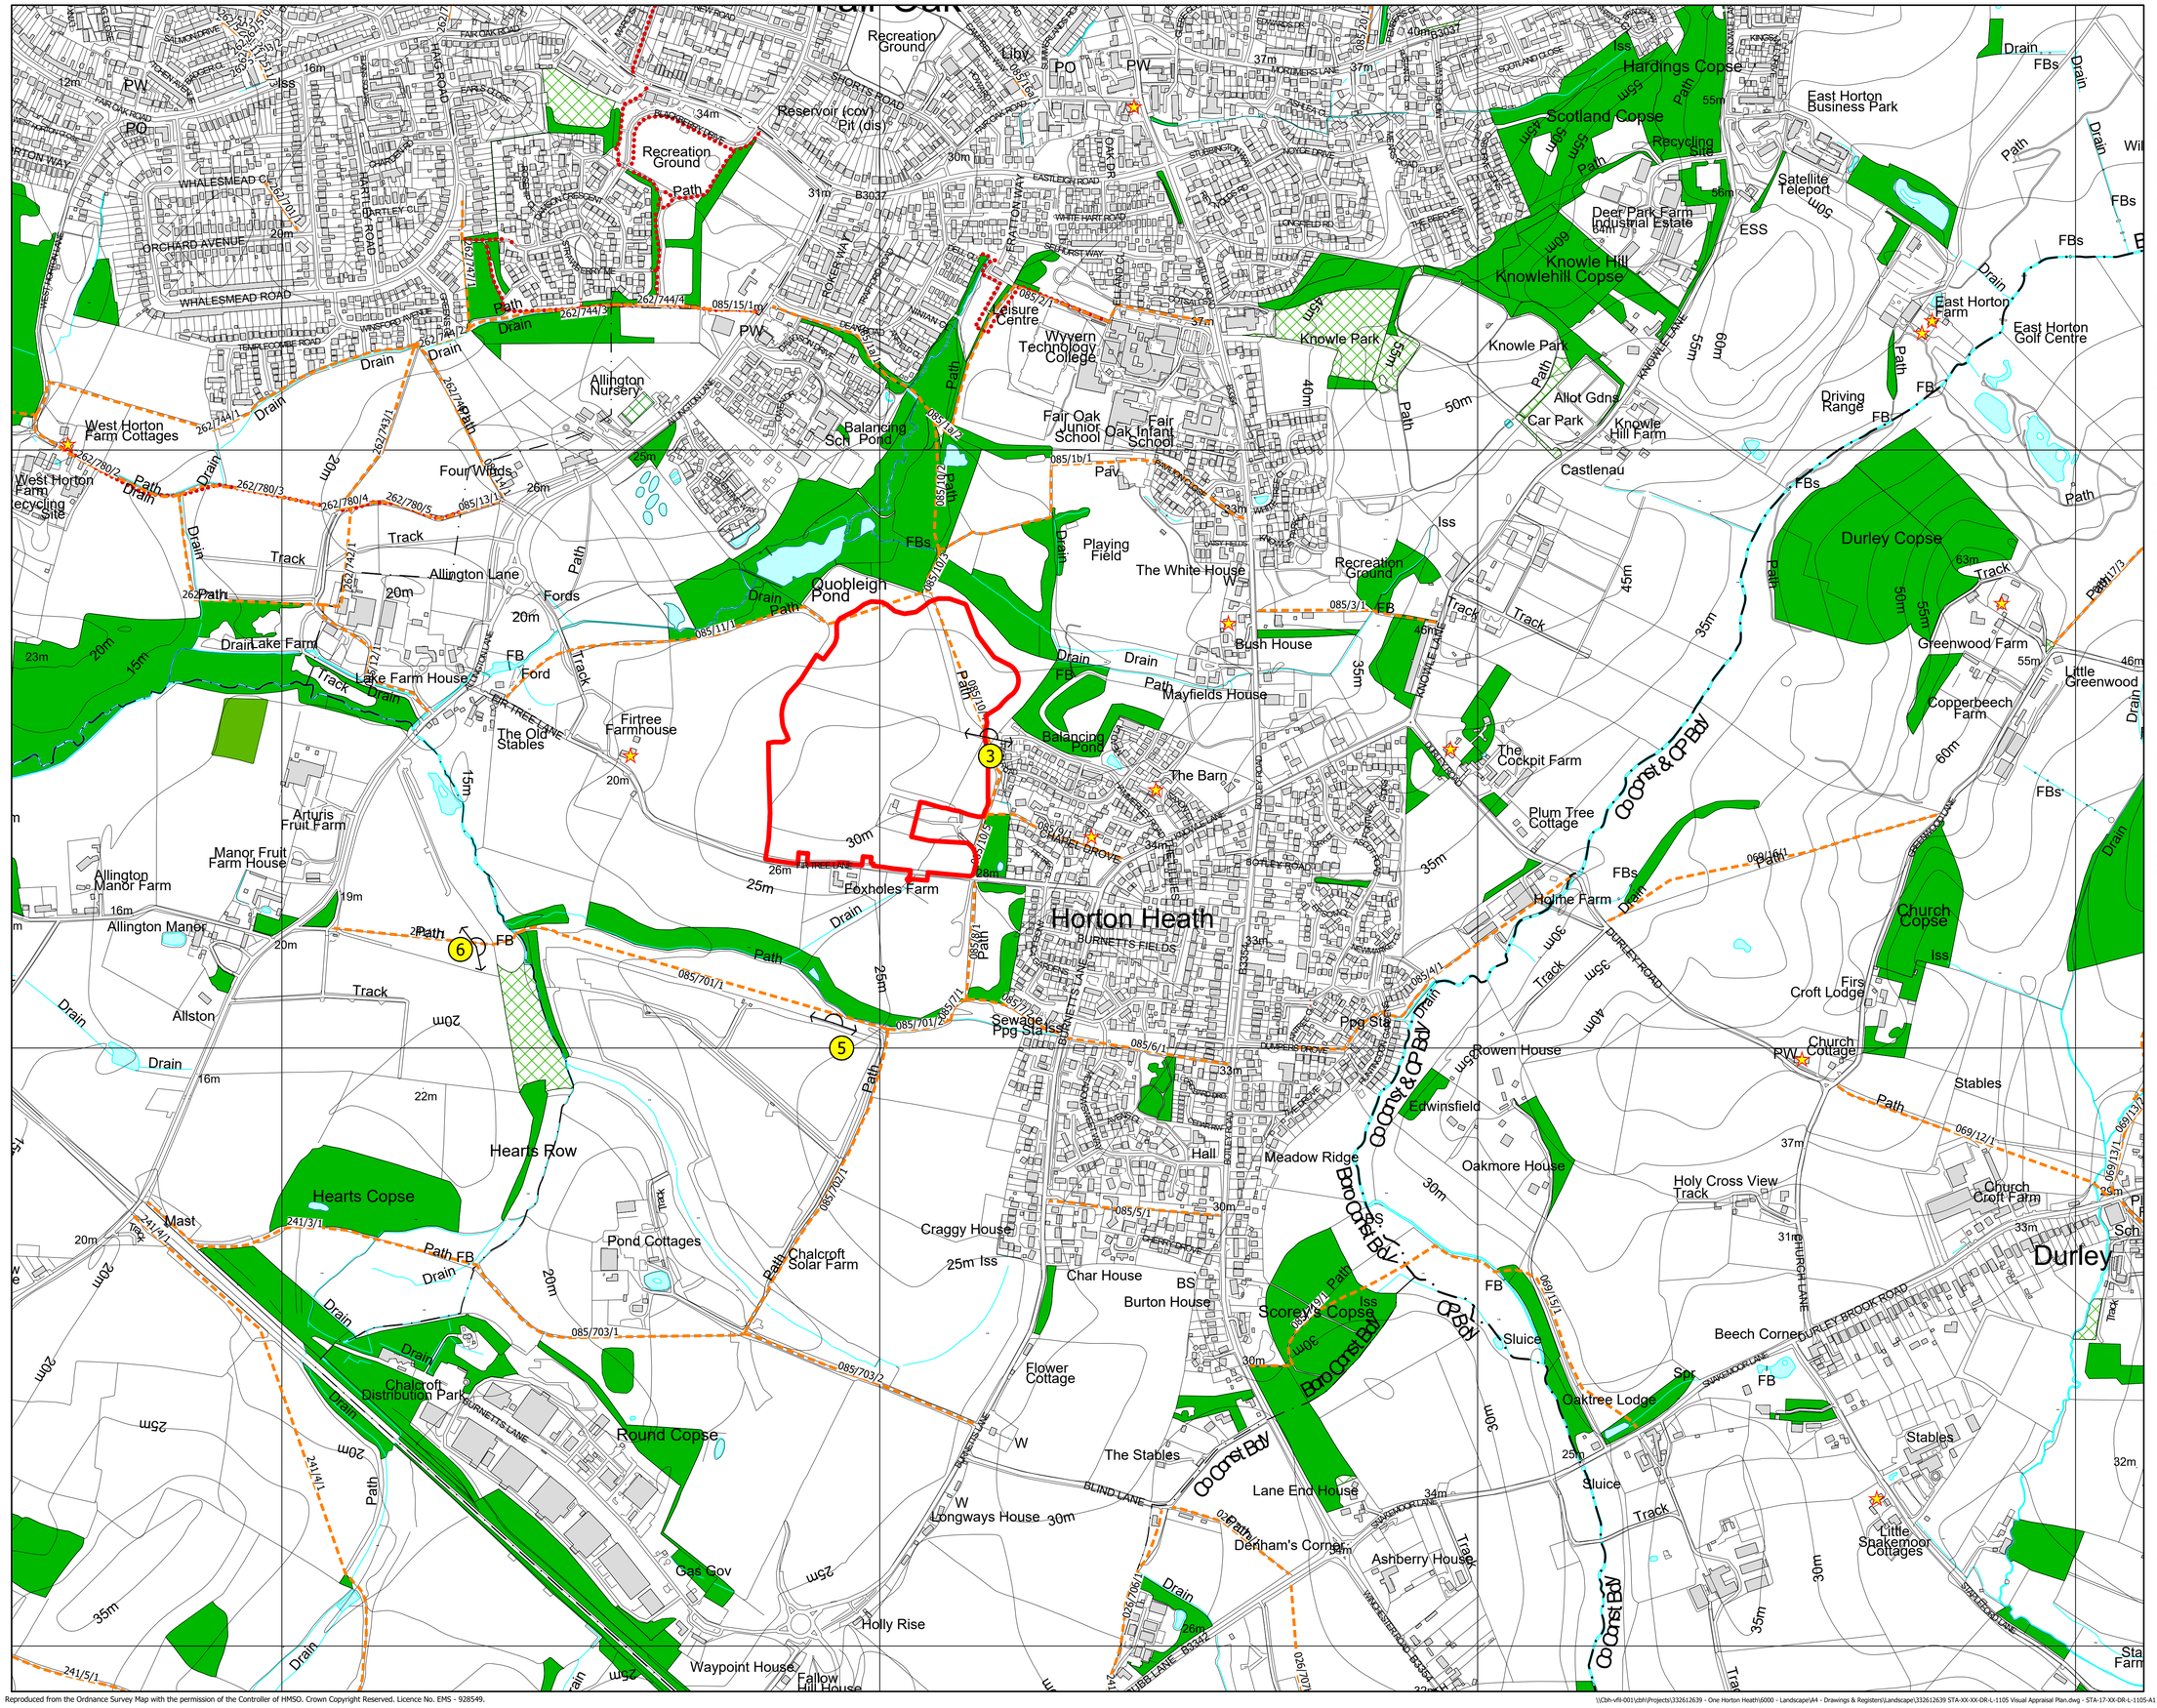

The scaling of this drawing cannot be assured

Revision	Date	Drn	Ckd
-	-	-	-

N

LEGEND

- Site Boundary
- Existing Woodlands, Copses and Tree Belts ^
- Existing Scrub ^
- Existing Water Courses and Features ^
- Contours/Spot Heights (Metres AOD) ^
- Public Rights of Way *
- Long Distance Walks ^
- Sustrans Cycle Route +
- Cycle Route ++
- Listed Buildings ~
- Conservation Area ~
- Registered Parks and Gardens ~
- National Parks #

Visual Appraisal

- Location of Photographic Viewpoints (Site Context Photographs: 1-10)

Sources:
^ OS Mapping
# Natural England GIS Data Set
~ Historic England National Monument Record GIS Data Set
* Hampshire County Council GIS Data Set
+ Sustrans National Cycle Network GIS Data
++ Department of Transport Cycle Network Model

Data collated for constraints and analysis mapping is based on publicly available sources at the time of preparation inserted using the British National Grid and may itself not be accurate. Stantec shall not be liable for the accuracy of data derived from external sources.

FIGURE 5

Project
One Horton Heath

Drawing Title
Visual Appraisal Plan
The Folds

Date	Scale	Drawn by	Check by
03.11.2025	1:5,000 @A1 1:10,000 @A3	DW/ML	HG
Project No	Drawing No		Revision
332612639	STA-17-XX-DR-L-1105		-

0 50 100 150 200m

Stantec

Stantec UK Limited
101 Victoria Street
Bristol
BS1 6PU
T: 0117 929 9677

stantec.com\uk

Reproduced from the Ordnance Survey Map with the permission of the Controller of HMSO. Crown Copyright Reserved. Licence No. EMS - 928549.

\\Cbh-vfil-001\cbh\Projects\332612639 - One Horton Heath\6000 - Landscape\A4 - Drawings & Registers\Landscape\332612639 STA-XX-XX-DR-L-1105 Visual Appraisal Plan.dwg - STA-17-XX-DR-L-1105-A1