
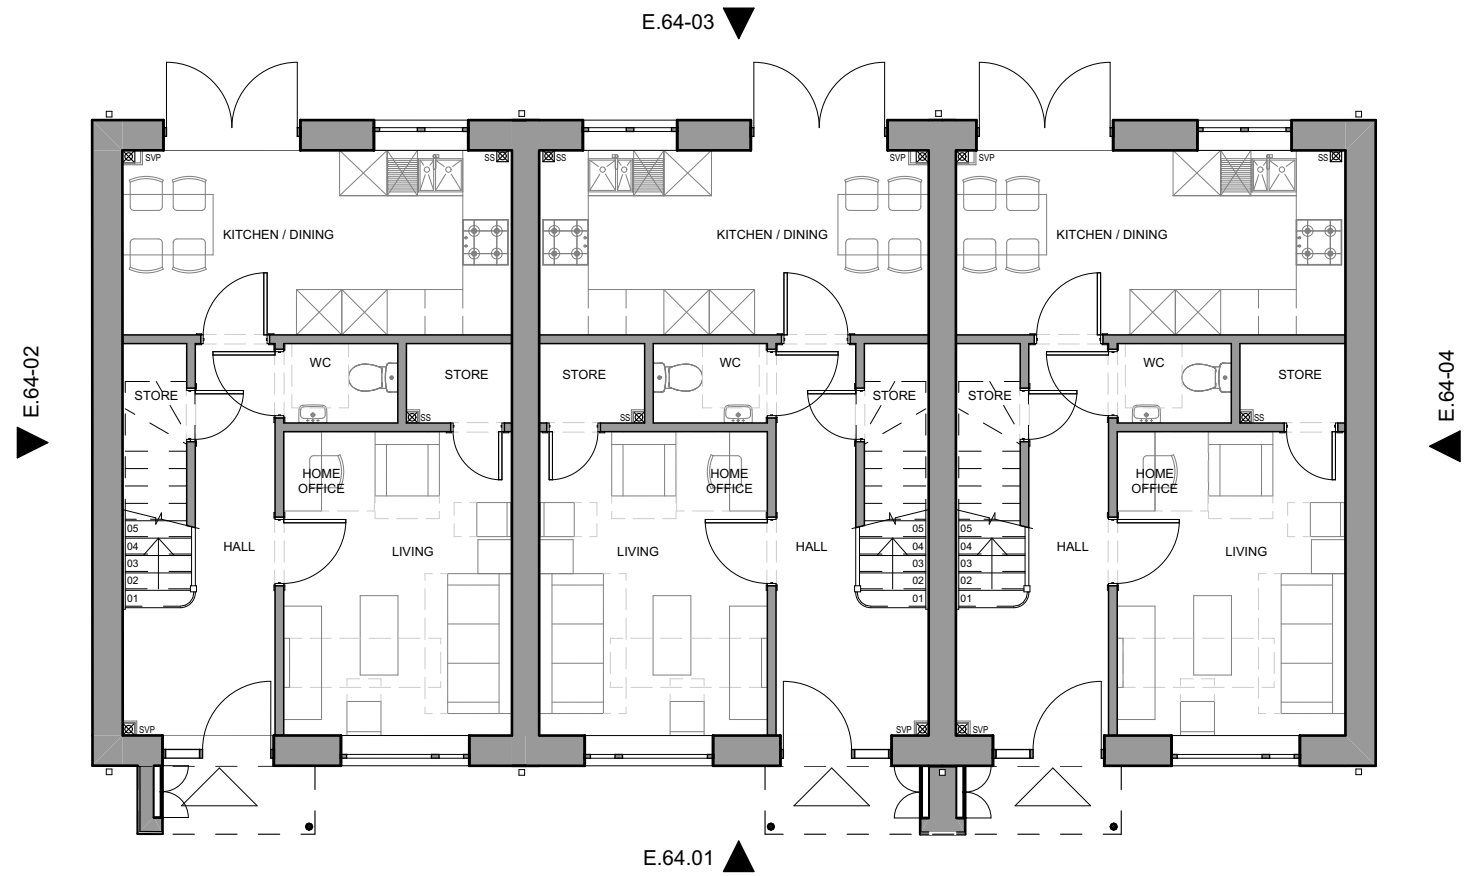
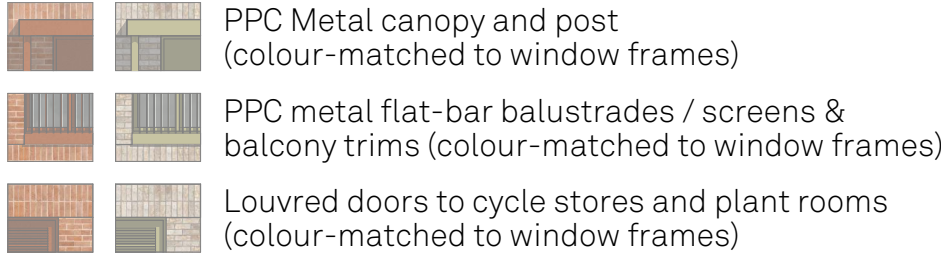
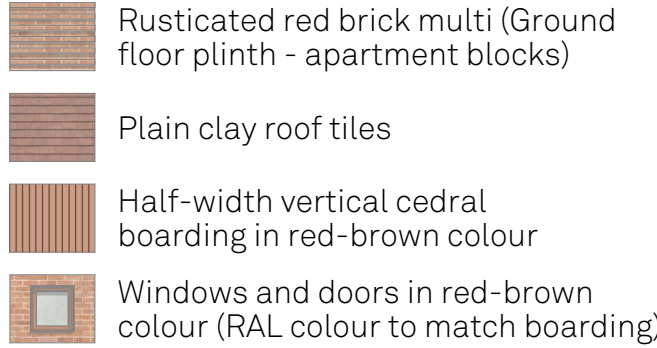


NOTES


- Bat boxes, bird boxes and bee bricks (to ecologist's specification). To be flush-mounted and colour-matched to brick / boarding colour.
- Where required, vent & air bricks to be colour-matched to brick colour.
- All bathroom / WC windows and side panels to entrance doors to be obscure glazed
- Ground lines shown indicatively - for proposed levels, refer to accompanying Civil Engineer's drawings & information

MATERIALS KEY

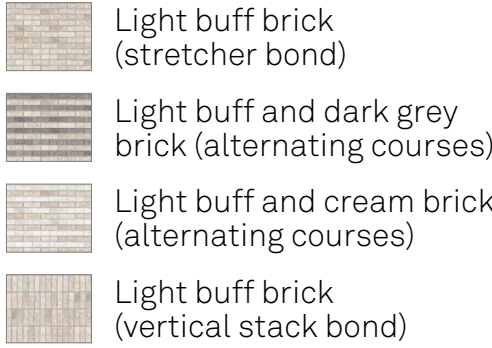


GF-Ground Floor

1:100

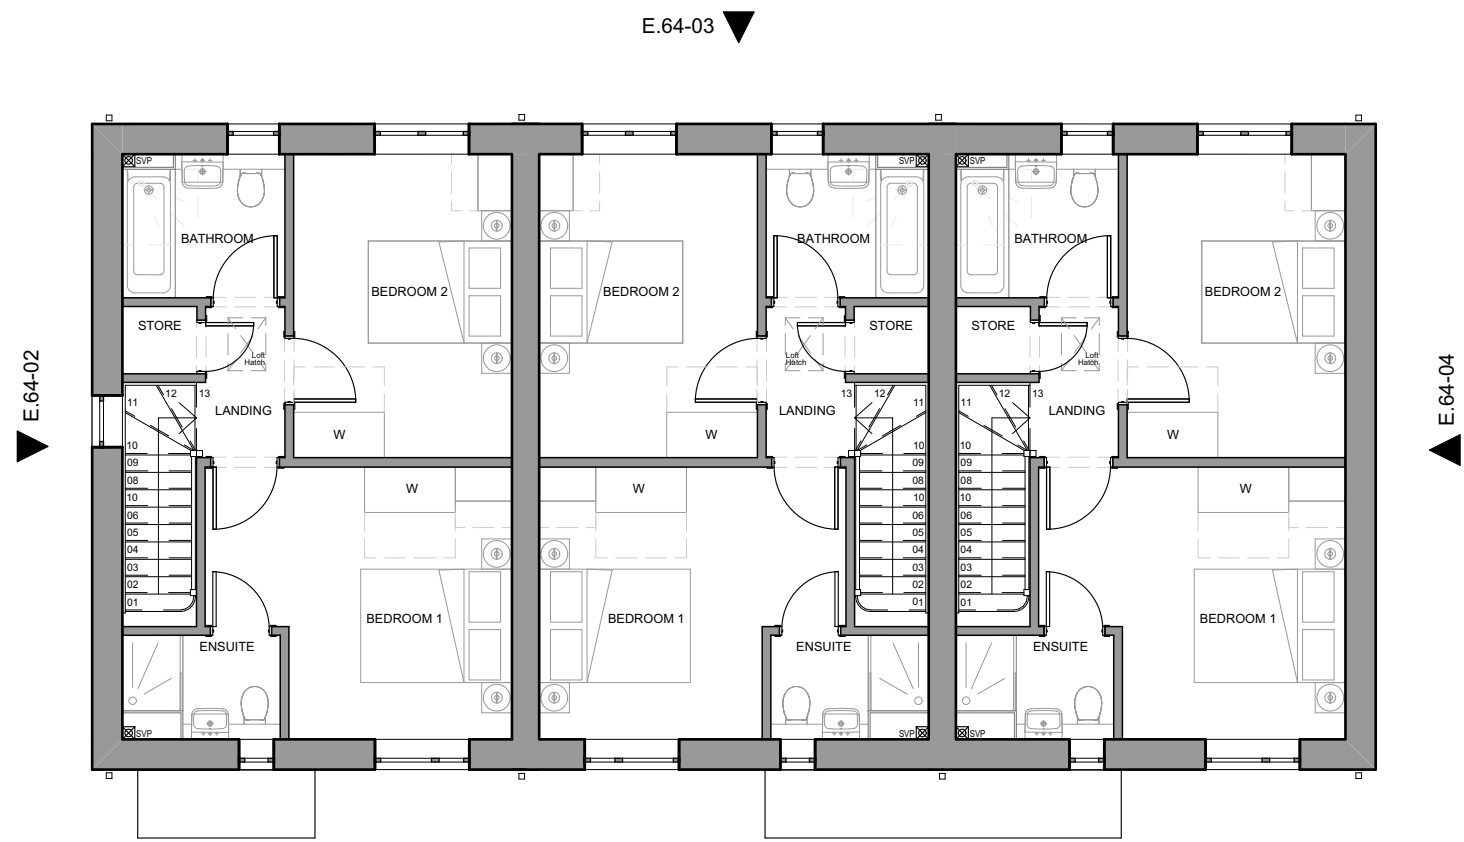

01-First Floor

1:100

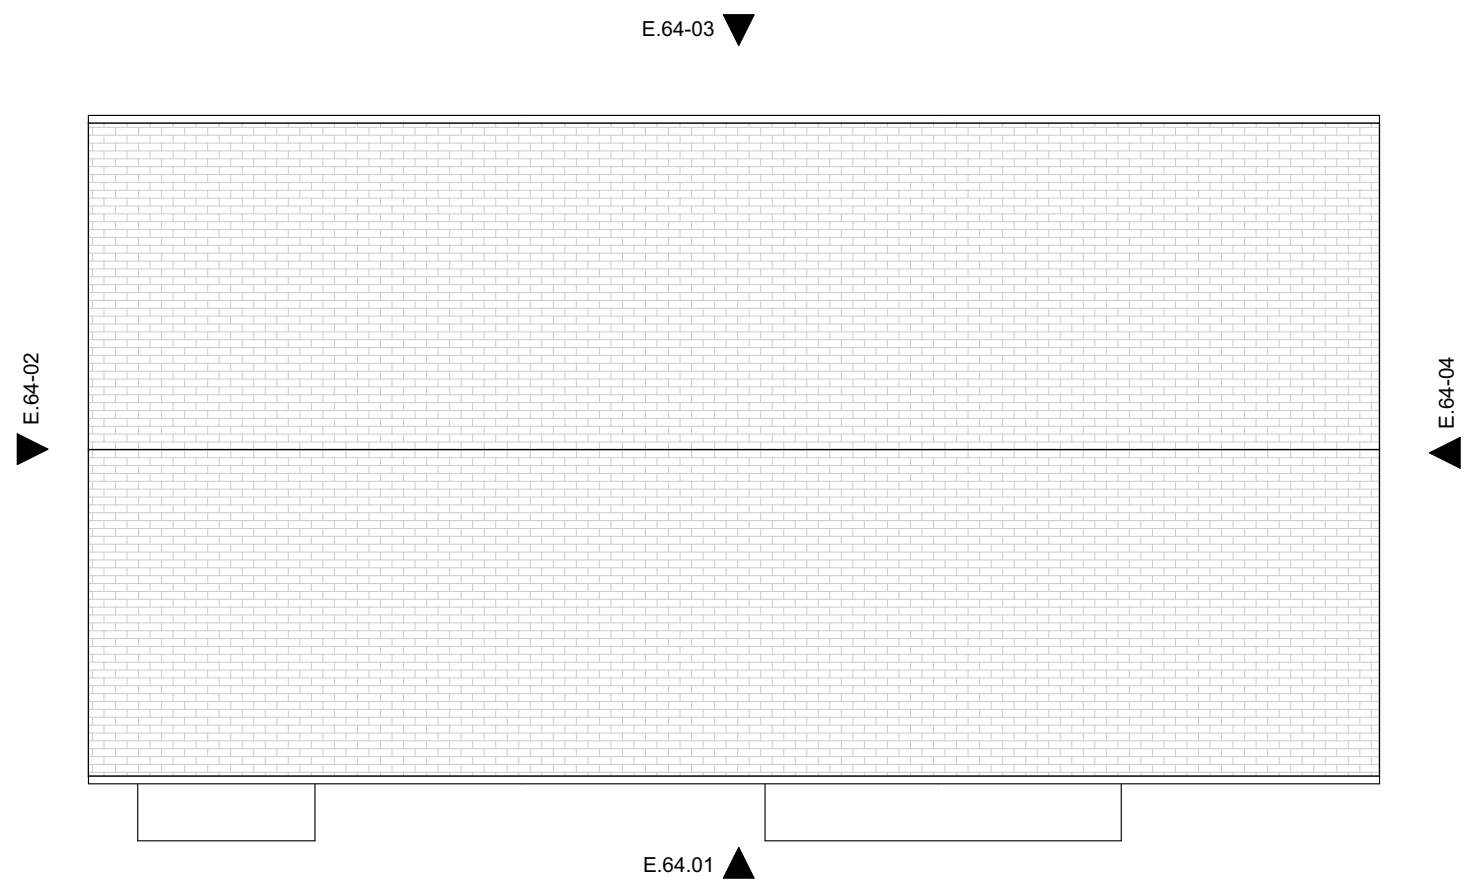

03-Roof


1:100



E.64-01

HGT 64 - Elevation 01

1:100

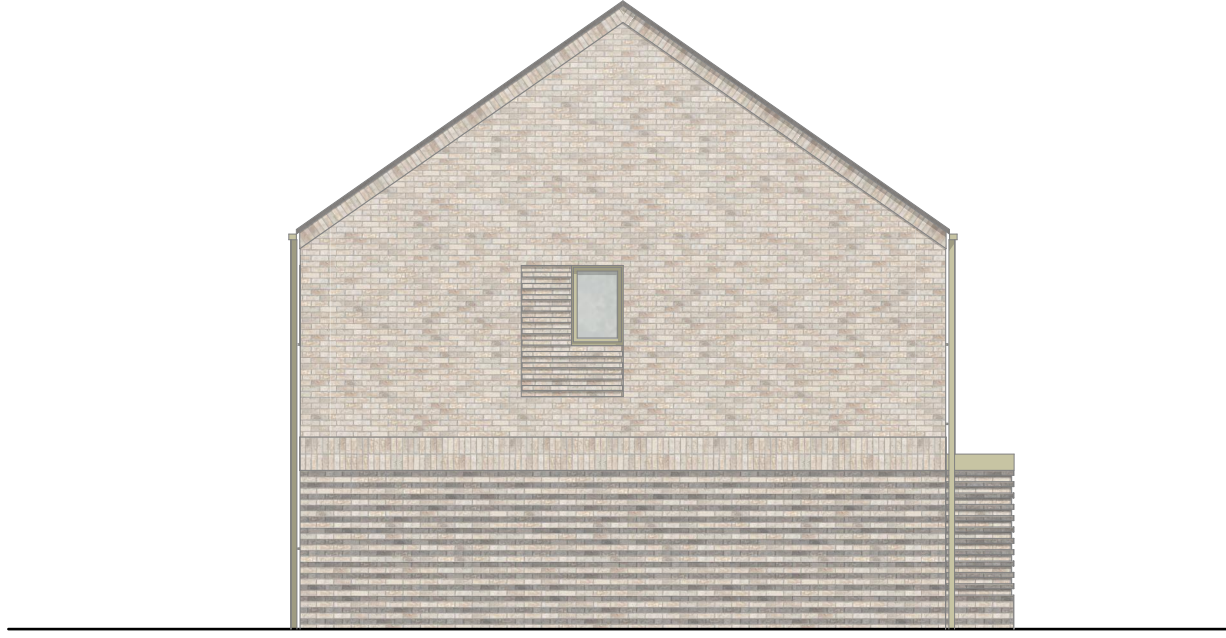

E.64-02

HGT 64 - Elevation 02


1:100



E.64-03

HGT 64 - Elevation 03

1:100

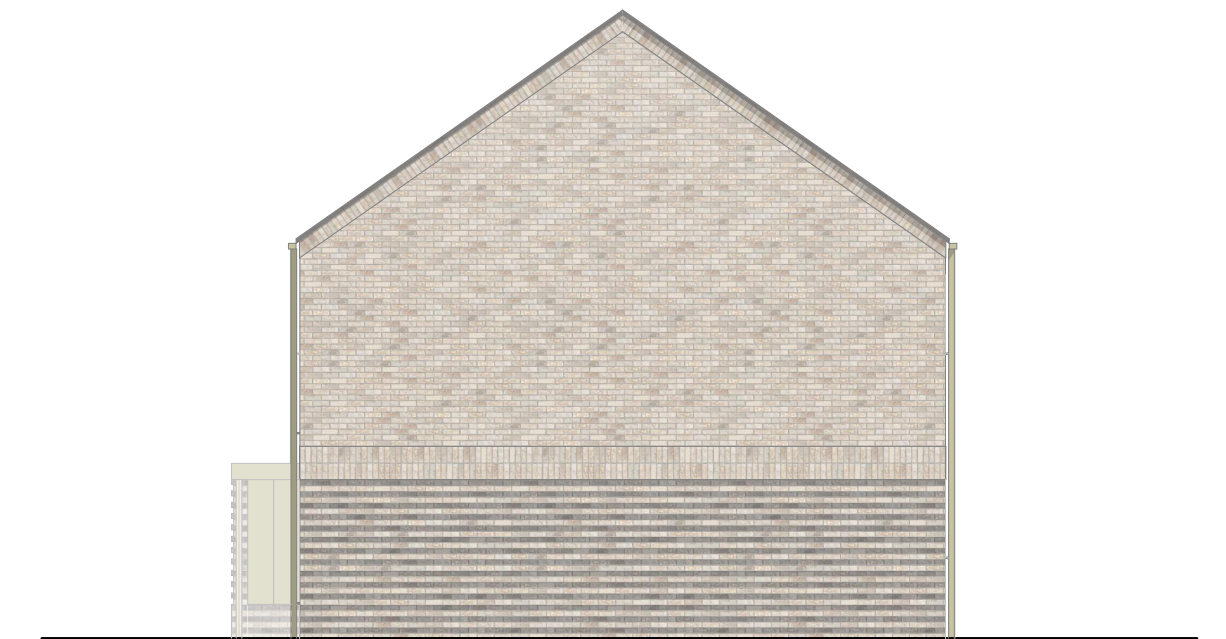


E.64-04

HGT 64 - Elevation 04

1:100

rev.	date	changes description
P01	12/11/2025	Drawing issued for planning

status	issued by
S4	DM

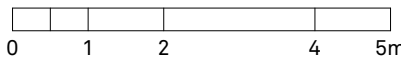

RE-FORMAT

this drawing is the copyright of Re-Format LLP and may not be copied, altered or reproduced in any way or passed to a third party without written authority. All dimensions subject to site survey and site verification. Do not scale for construction @

www.re-format.co.uk
mail@re-format.co.uk
+44 (0)1730 778778

drawn by
DM
checked by
MS

date created
Oct 2025
scale at A1
1:100

project title
One Horton Heath - The Folds
document title
House Grouping Type 64

originator	parcel	block/zone	type	role	number
RFT - 17 - ZZ - DR - A - 2064					
status	suitability description				revision
S4	For Planning				P01