

NOTES

1. Bat boxes, bird boxes and bee bricks (to ecologist's specification). To be flush-mounted and colour-matched to brick / boarding colour.
2. Where required, vent & air bricks to be colour-matched to brick colour.
3. All bathroom / WC windows and side panels to entrance doors to be obscure glazed
4. Ground lines shown indicatively - for proposed levels, refer to accompanying Civil Engineer's drawings & information

MATERIALS KEY

Light buff brick (stretcher bond)

Light buff and dark grey brick (alternating courses)

Light buff and cream brick (alternating courses)

Light buff brick (vertical stack bond)

Light buff brick soldier course (height varies)

Rusticated brick panel with 10mm side joints raked out

Rusticated light buff brick (ground floor / recesses - apartment blocks)

Dark grey colour roof tiles

Vertical boarding in dark grey/black colour

Half-width vertical boarding in soft green-beige colour

Windows and doors in soft green-beige colour (RAL colour to match boarding)

Soft red brick (stretcher bond)

Soft red brick and dark grey brick (alternating courses)

Soft red brick (vertical stack bond)

Soft red brick soldier course (height varies)

Rusticated brick panel with 10mm side joints raked out

Rusticated red brick multi (Ground floor plinth - apartment blocks)

Plain clay roof tiles

Half-width vertical cedral boarding in red-brown colour

Windows and doors in red-brown colour (RAL colour to match boarding)


PPC Metal canopy and post (colour-matched to window frames)

PPC metal flat-bar balustrades / screens & balcony trims (colour-matched to window frames)

Louvred doors to cycle stores and plant rooms (colour-matched to window frames)

PPC metal vent panels to window heads on apartment blocks (colour-matched to window frames) for ventilation connections

Clipped/minimal eaves & verge with brick soldier course in lieu of fascia/soffit boards

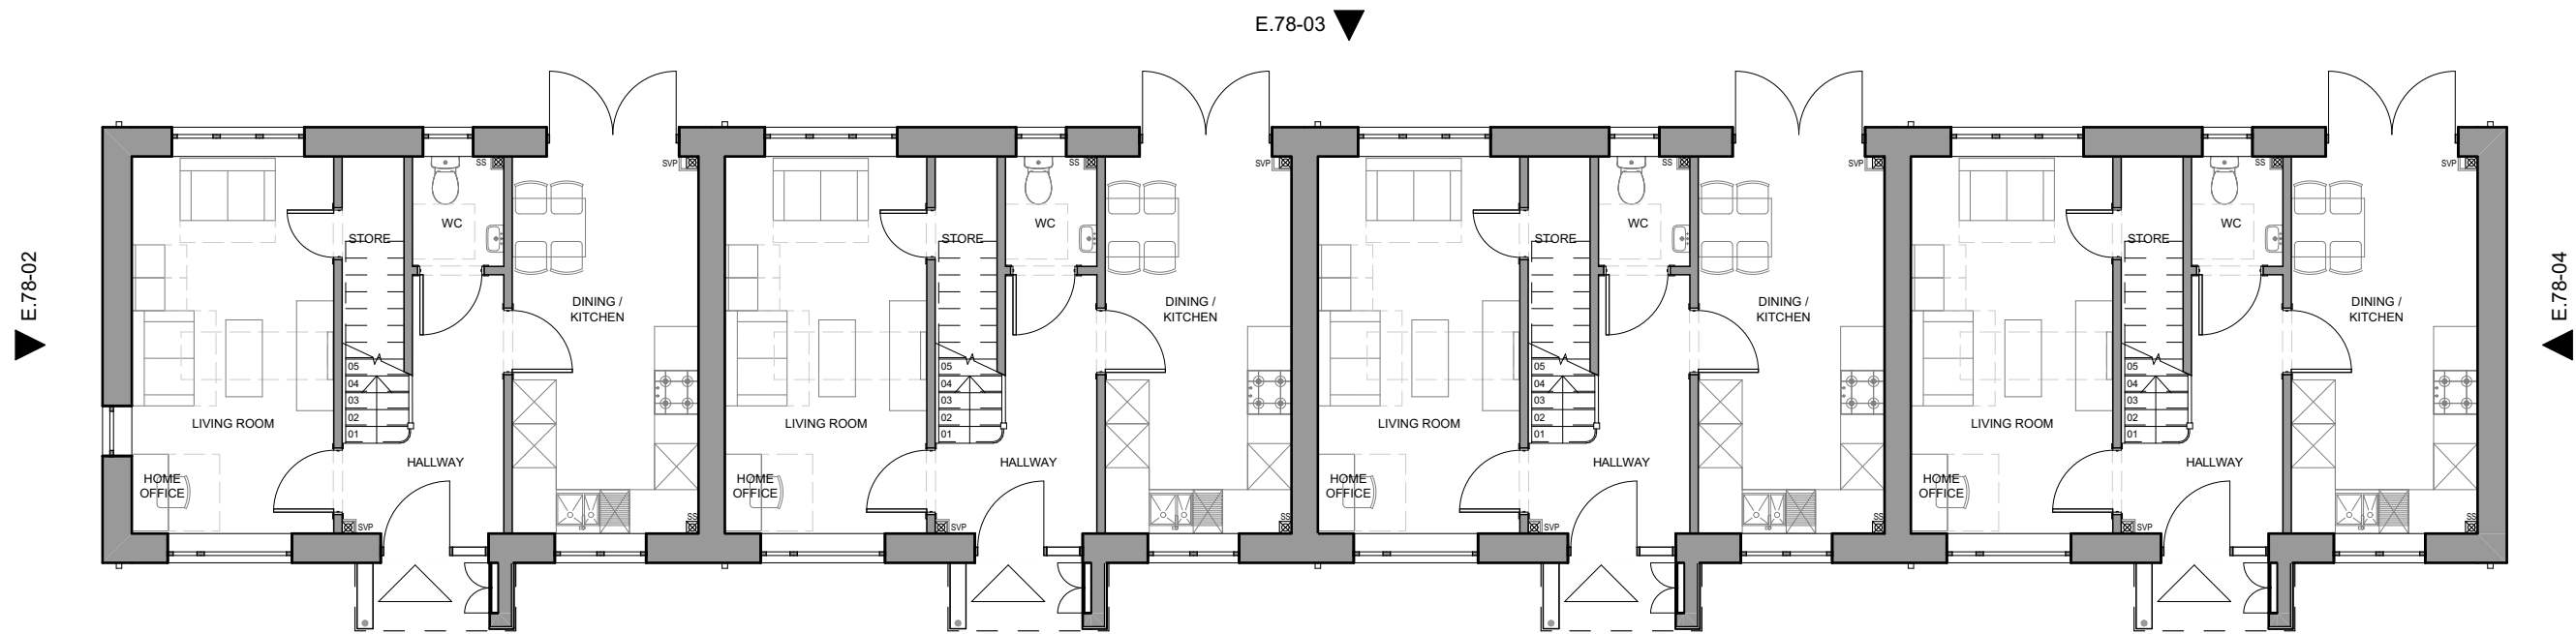

GF-Ground Floor


1:100



E.78-01

HGT 78 - Elevation 01

1:100

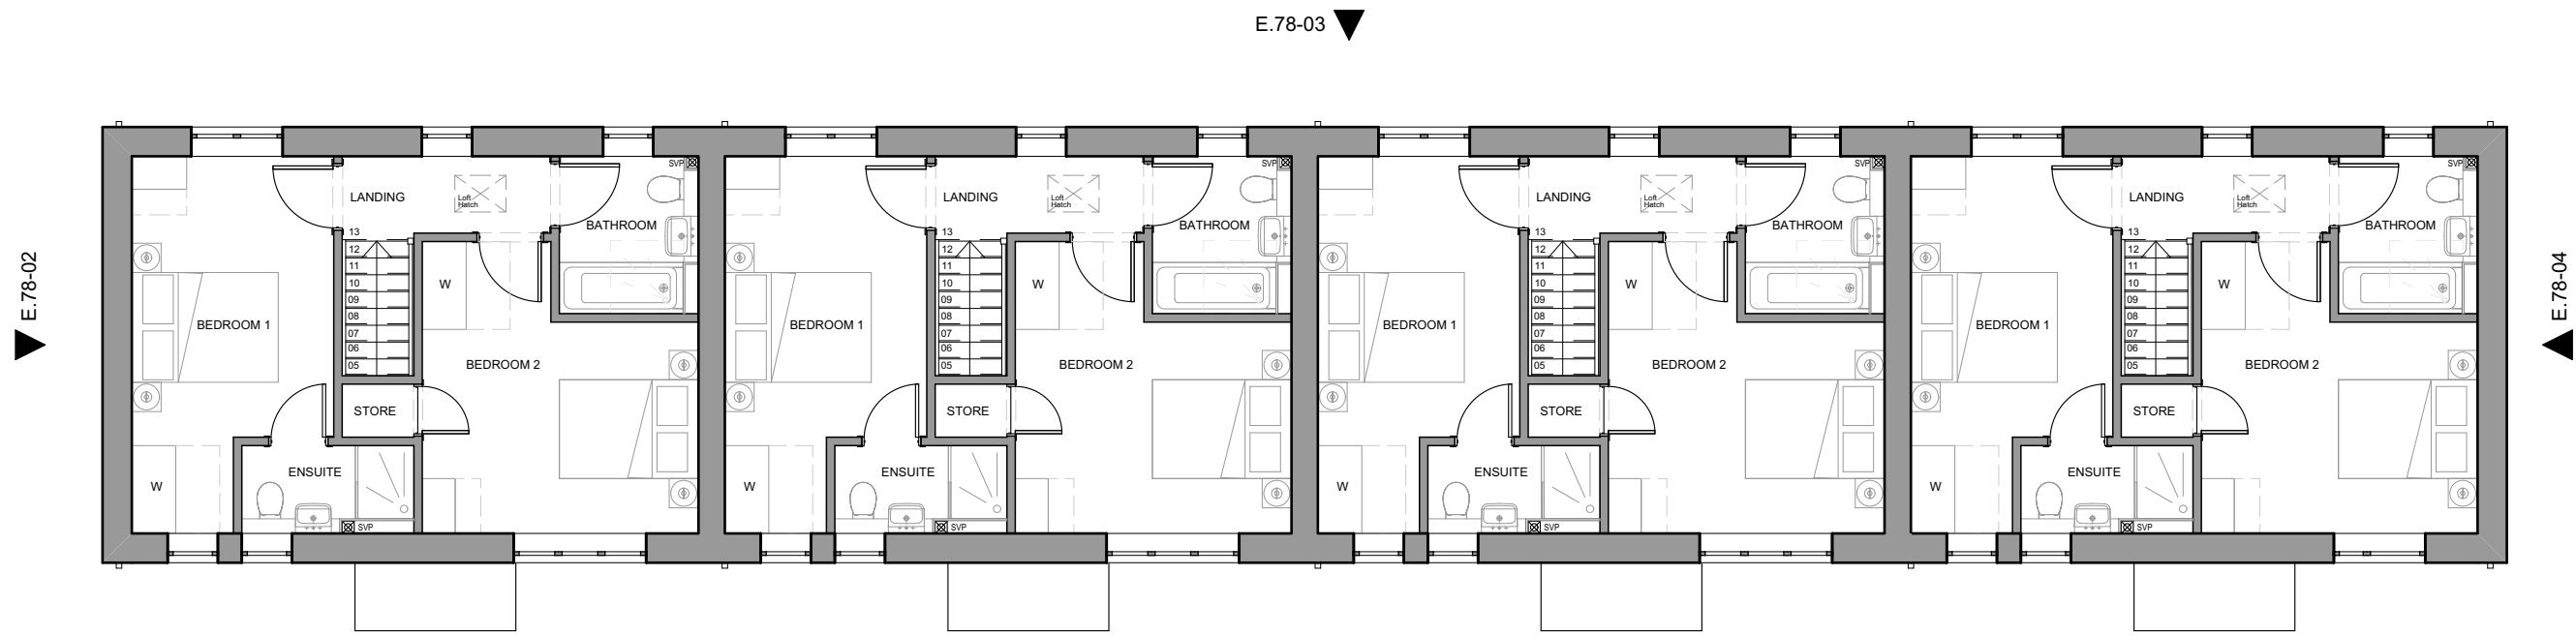

01-First Floor


1:100



E.78-03


HGT 78 - Elevation 03

1:100

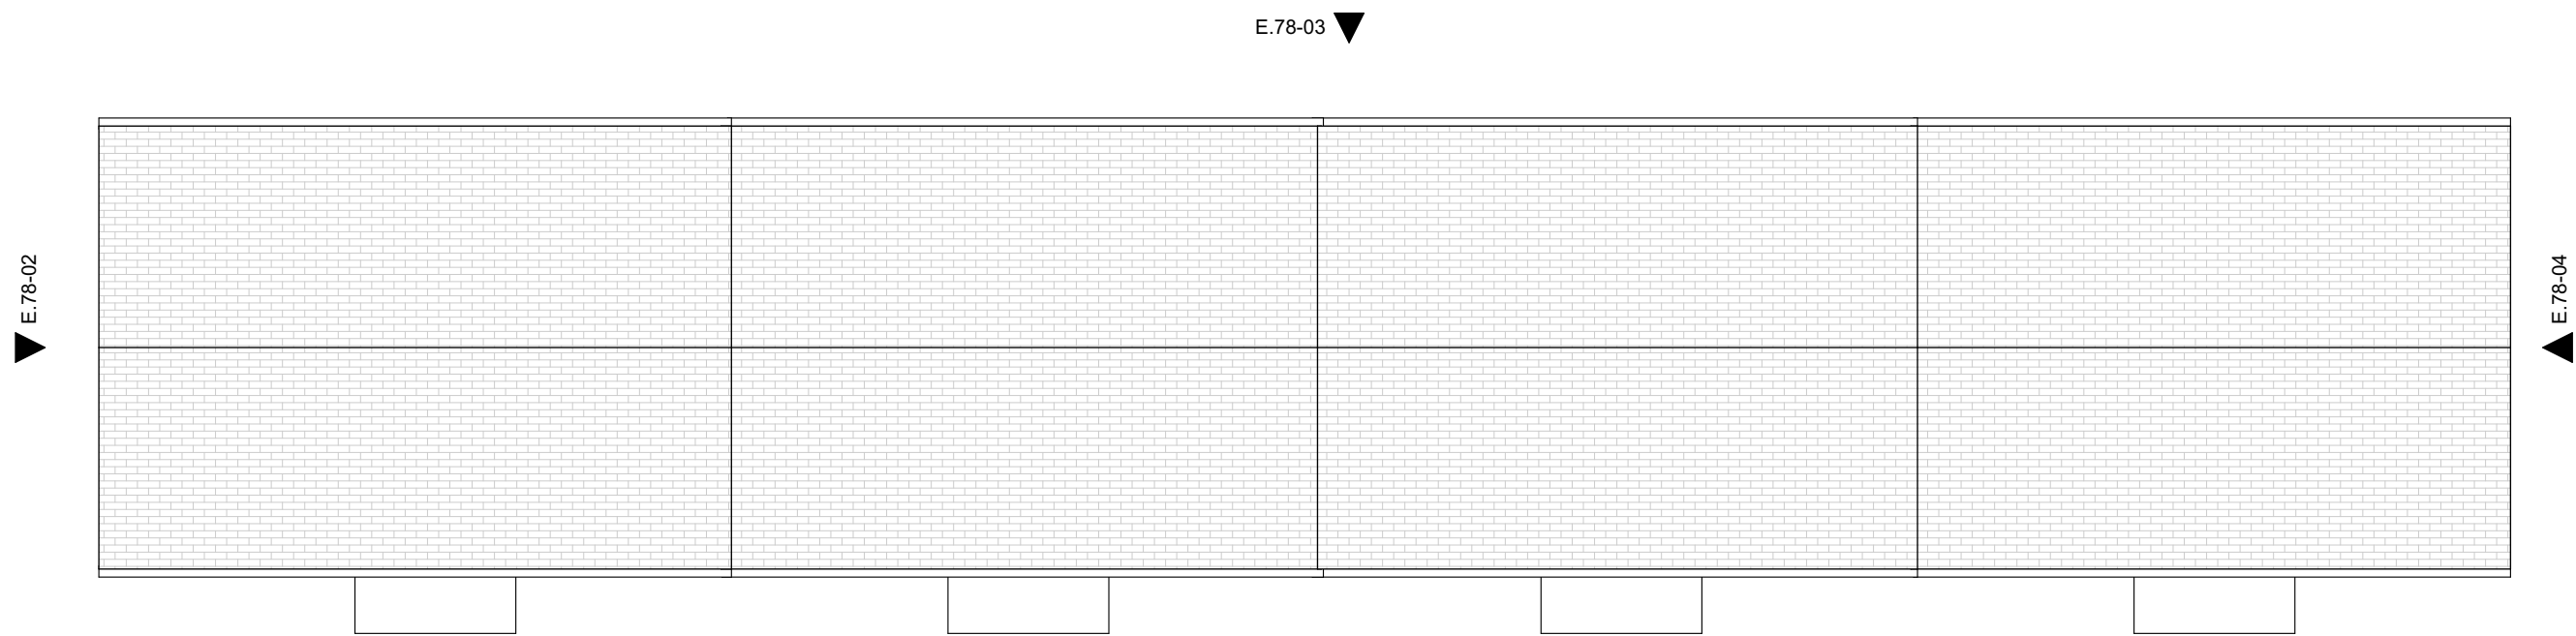

03-Roof


1:100

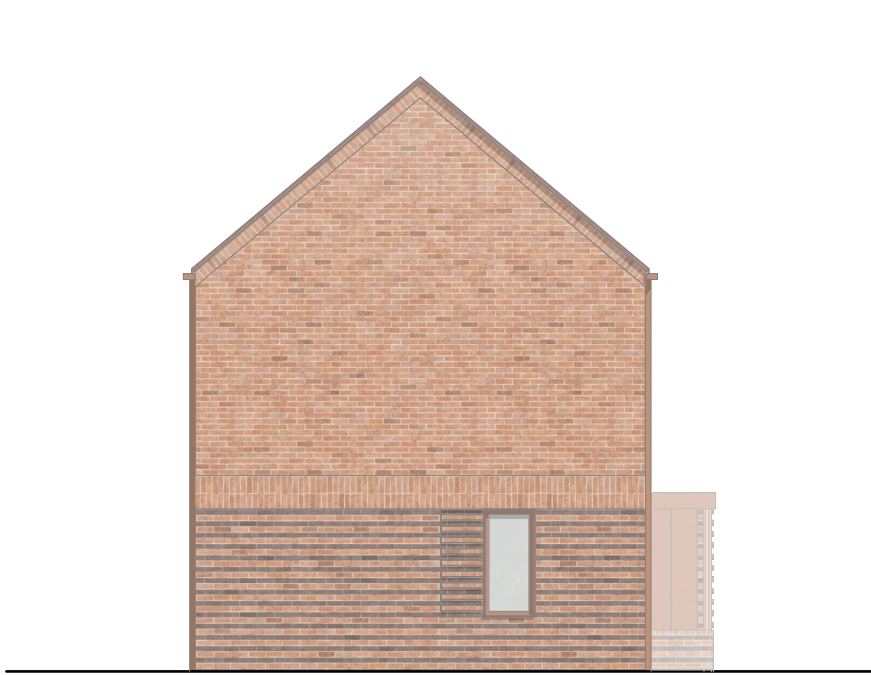

E.78-02

HGT 78 - Elevation 02

1:100

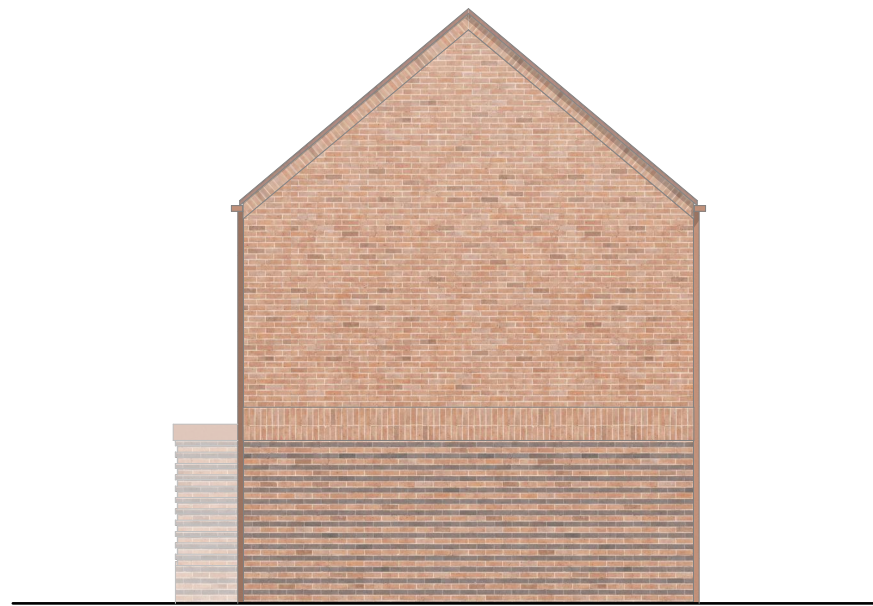


E.78-04

HGT 78 - Elevation 04

1:100

rev.	date	changes description
P01	12/11/2025	Drawing issued for planning

status	issued by
S4	DM

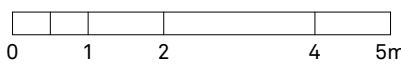

RE-FORMAT

this drawing is the copyright of Re-Format LLP and may not be copied, altered or reproduced in any way or passed to a third party without written authority. All dimensions subject to site survey and site verification. Do not scale for construction @

www.re-format.co.uk
mail@re-format.co.uk
+44 (0)1730 778778

drawn by
DM
checked by
MS

date created
Oct 2025
scale at A1
1:100

project title
One Horton Heath - The Folds
document title
House Grouping Type 78

originator	parcel	block/zone	type	role	number
RFT - 17 - ZZ - DR - A - 2078					
status	suitability description				revision
S4	For Planning				P01