



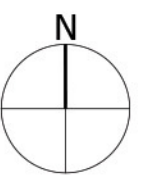

REFER TO INSET AREA FOR DETAILS

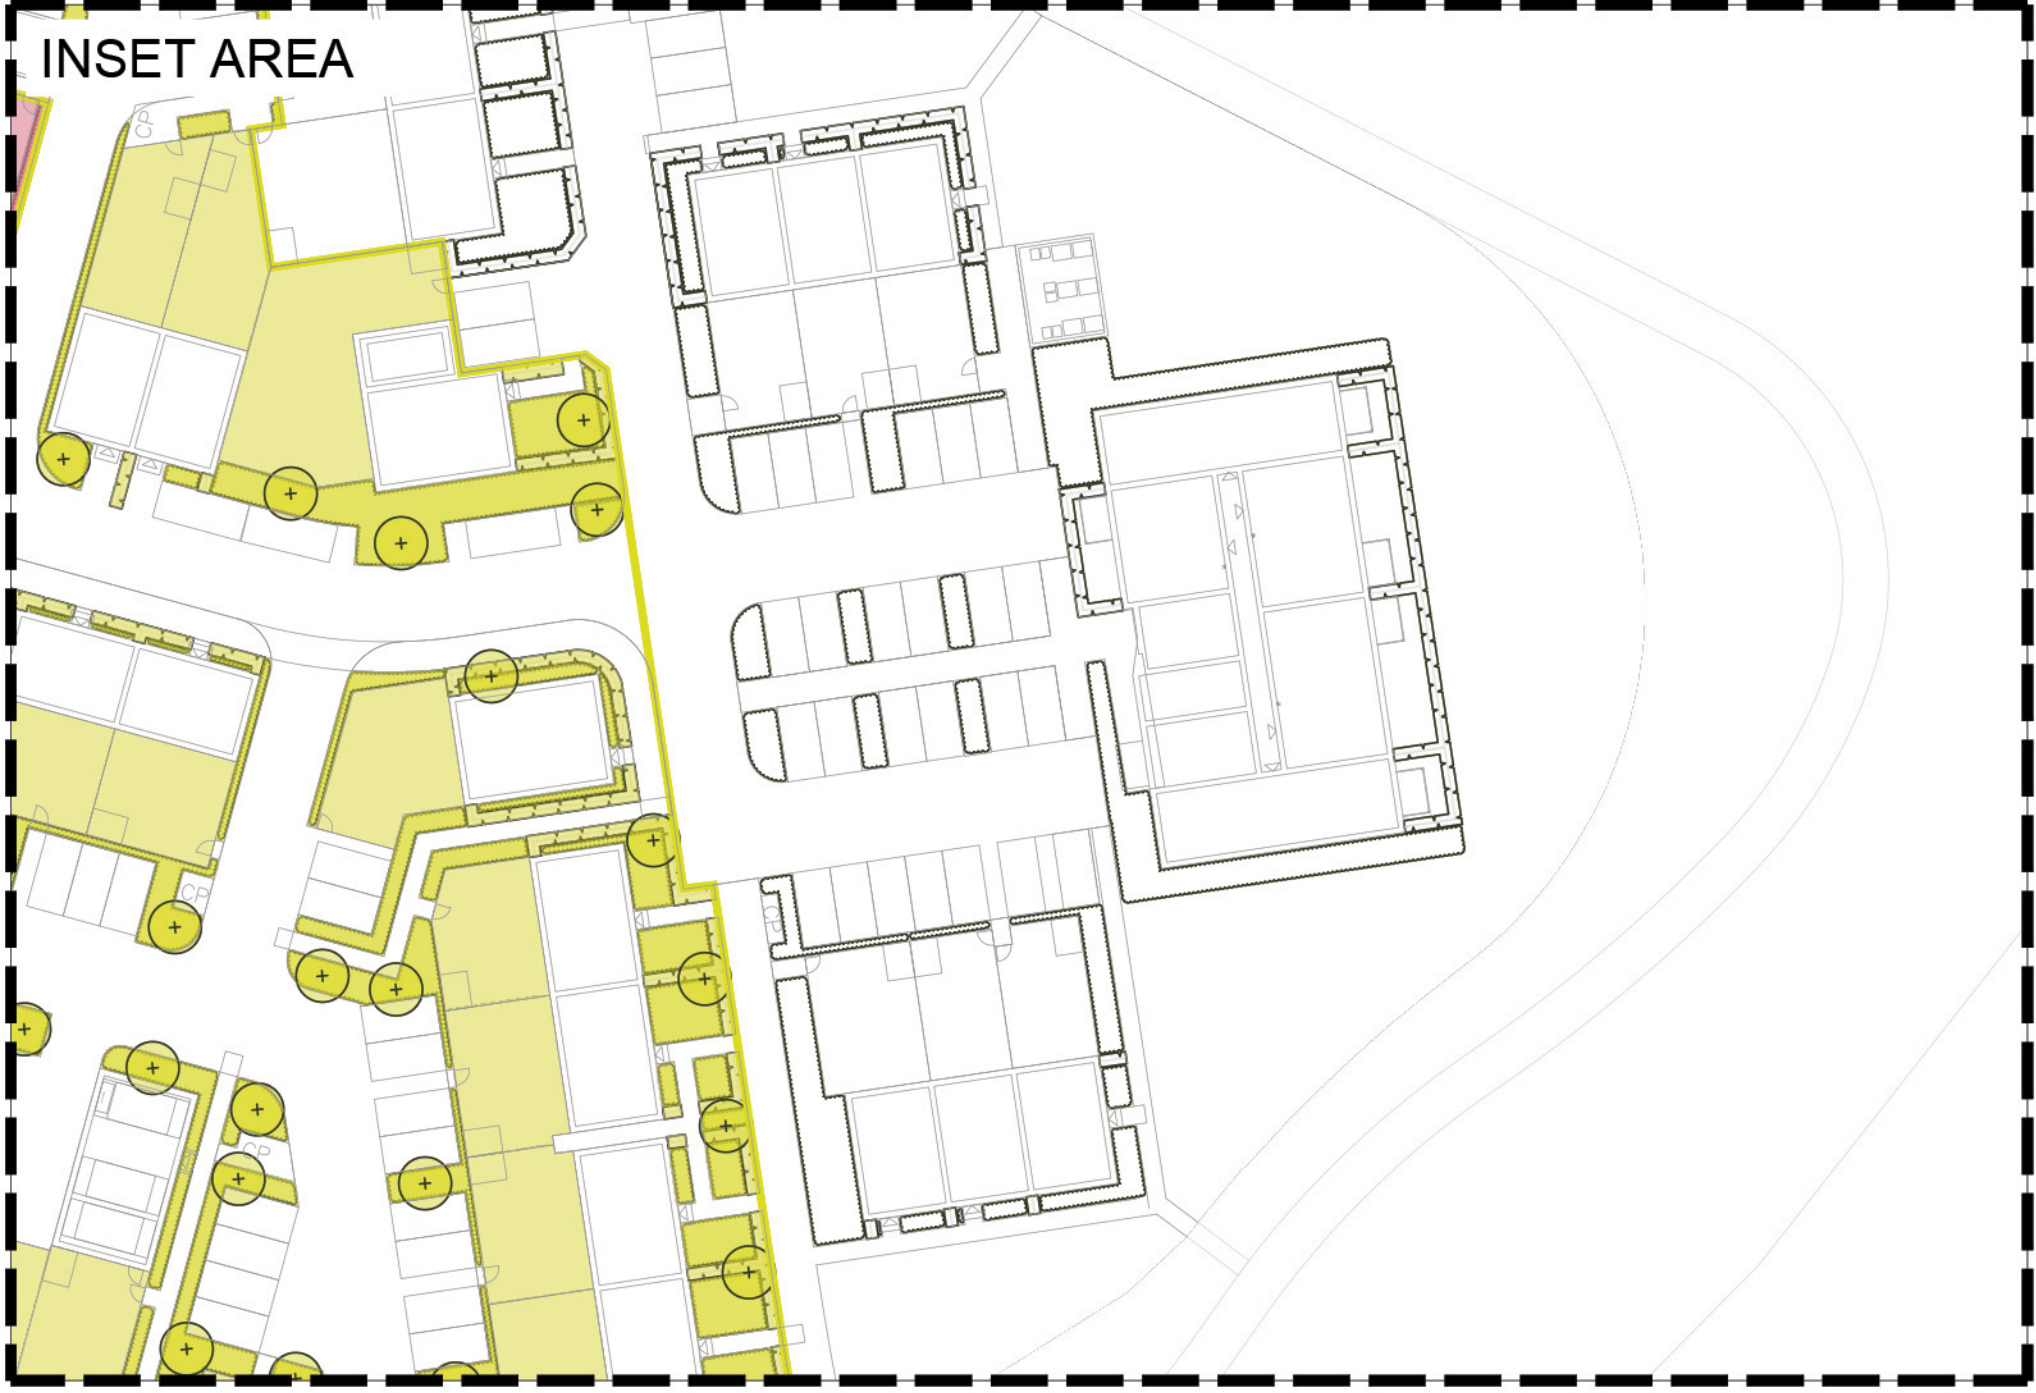

PLANNING ISSUE

Project
One Horton Heath
Folds

Drawing Title
Planting Plan:
Overview Plan Character Area 2

Date 12.12.25 Scale 1:500 @A0 Drawn by LA/EC Check by RMcW

Project No 332612639 Drawing No STA-17-ZZ-DR-L-2402 Revision A



Stantec UK Limited
101 Victoria Street
Bristol
BS1 6JY
T: 0117 929 9677
stantec.com/uk