

1. Bat boxes, bird boxes and bee bricks (to ecologist's specification). To be flush-mounted and colour-matched to brick / boarding colour.
2. Where required, vent & air bricks to be colour-matched to brick colour.
3. All bathroom / WC windows and side panels to entrance doors to be obscure glazed
4. Ground lines shown indicatively - for proposed levels, refer to accompanying Civil Engineer's drawings & information

	Light buff brick (stretcher bond)		Light buff brick soldier course (height varies)
	Light buff and dark grey brick (alternating courses)		Rusticated brick panel with 10mm side joints raked out
	Light buff and cream brick (alternating courses)		Rusticated light buff brick (ground floor / recesses - apartment blocks)
	Light buff brick (vertical stack bond)		Dark grey colour roof tiles

-  Vertical boarding in dark grey/black colour
-  Half-width vertical boarding in soft green-beige colour
-  Windows and doors in soft green-beige colour (RAL colour to match boarding)
-  Soft red brick (stretcher bond)


-  Soft red brick and dark grey brick (alternating courses)
-  Soft red brick (vertical stack bond)
-  Soft red brick soldier course (height varies)
-  Rusticated brick panel with 10mm side joints raked out

-  Rusticated red brick multi (Ground floor plinth - apartment blocks)
-  Plain clay roof tiles
-  Half-width vertical cedar boarding in red-brown colour
-  Windows and doors in red-brown colour (RAL colour to match boarding)

 PPC Metal canopy and post (colour-matched to window frames)
 PPC metal flat-bar balustrades / screens & balcony trims (colour-matched to window frames)
 Louvered doors to cycle stores and plant rooms (colour-matched to window frames)


PPC metal vent panels to window heads on apartment blocks (colour-matched to window frames) for ventilation connections

Clipped/minimal eaves & verge with brick soldier course in lieu of fascia/soffit boards

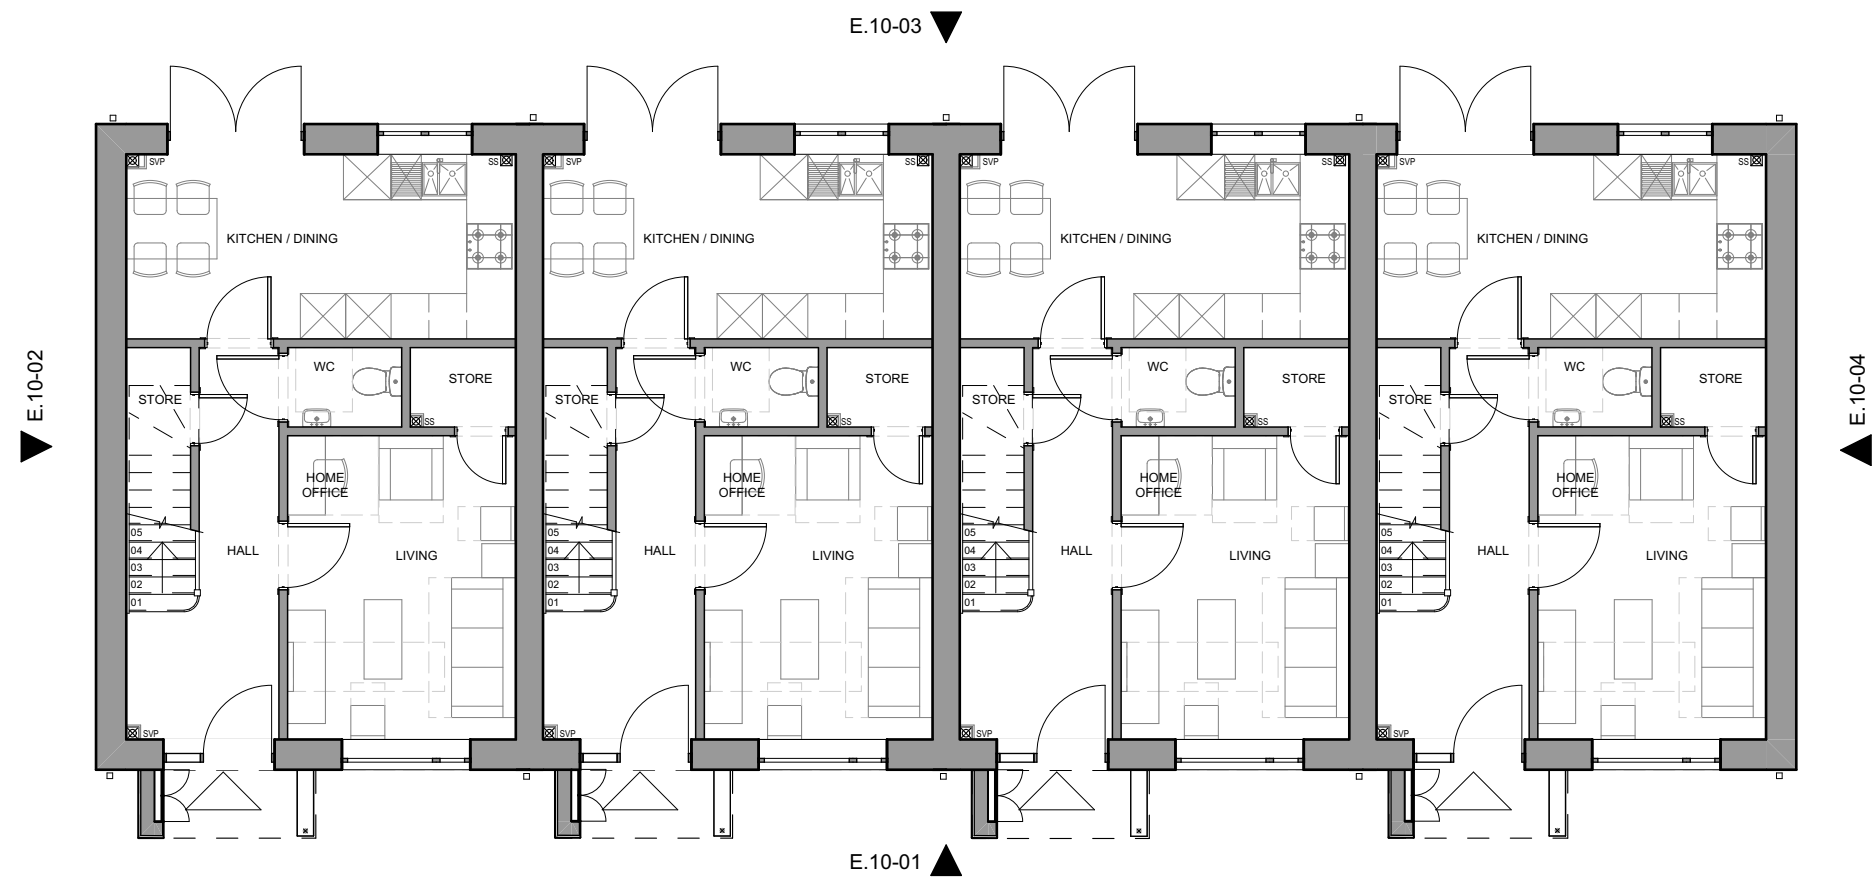


GF-Ground Floor

1:10C

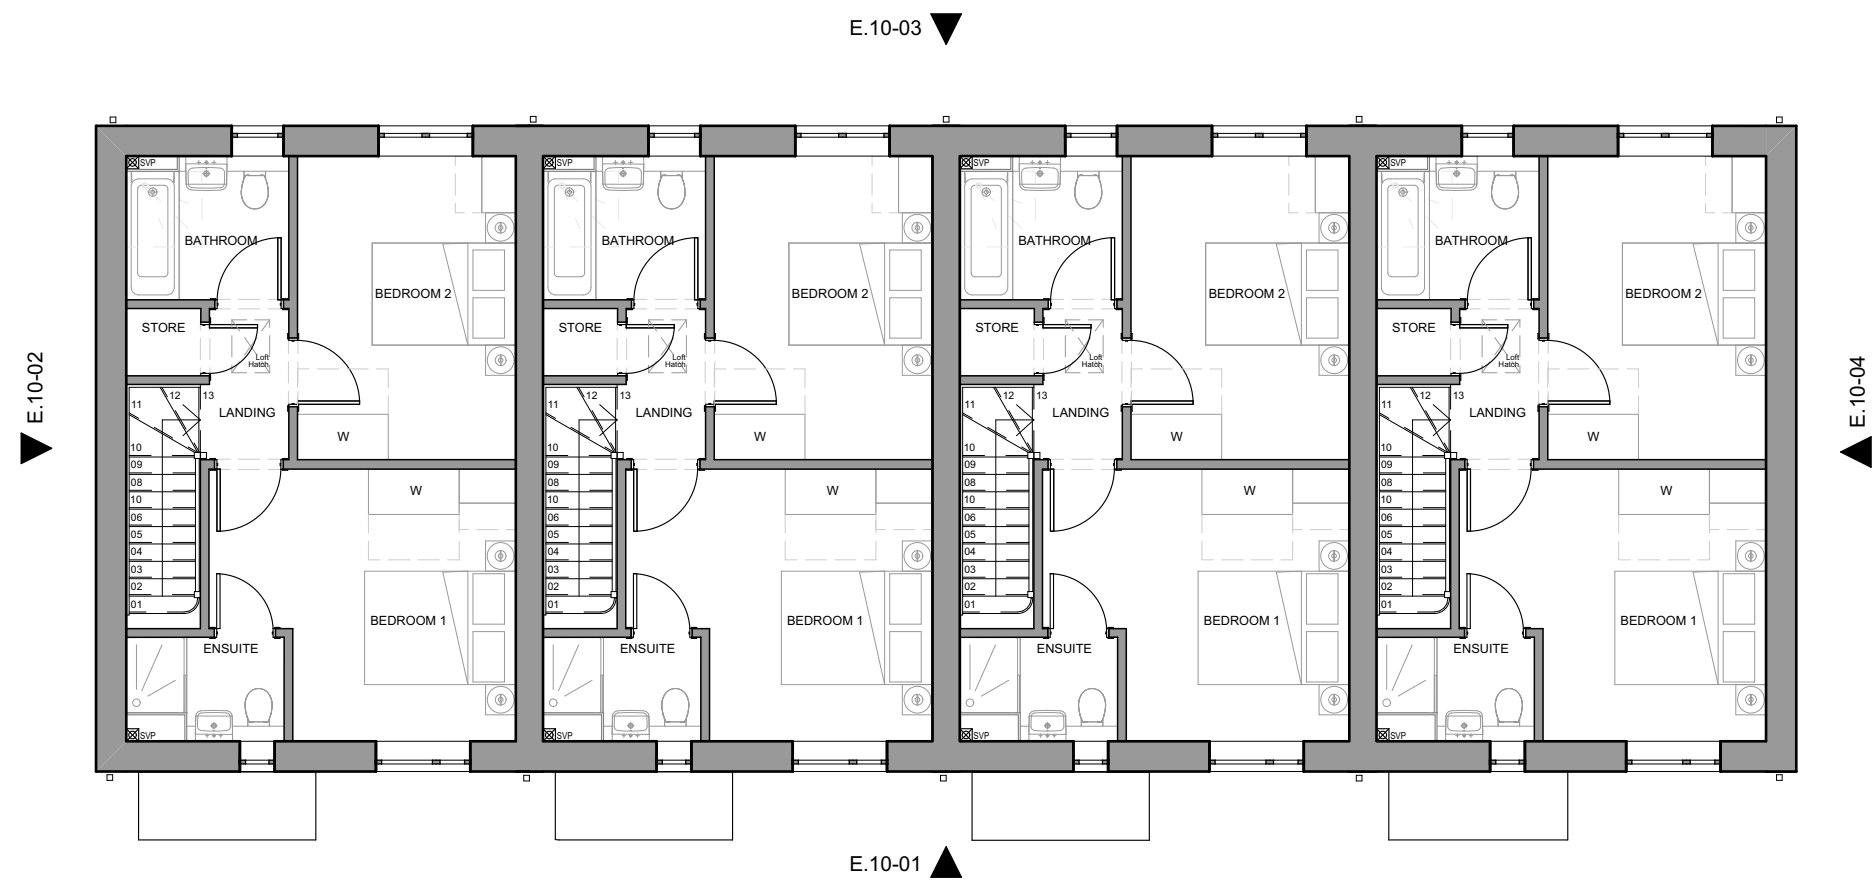

01-First Floor

1:10C

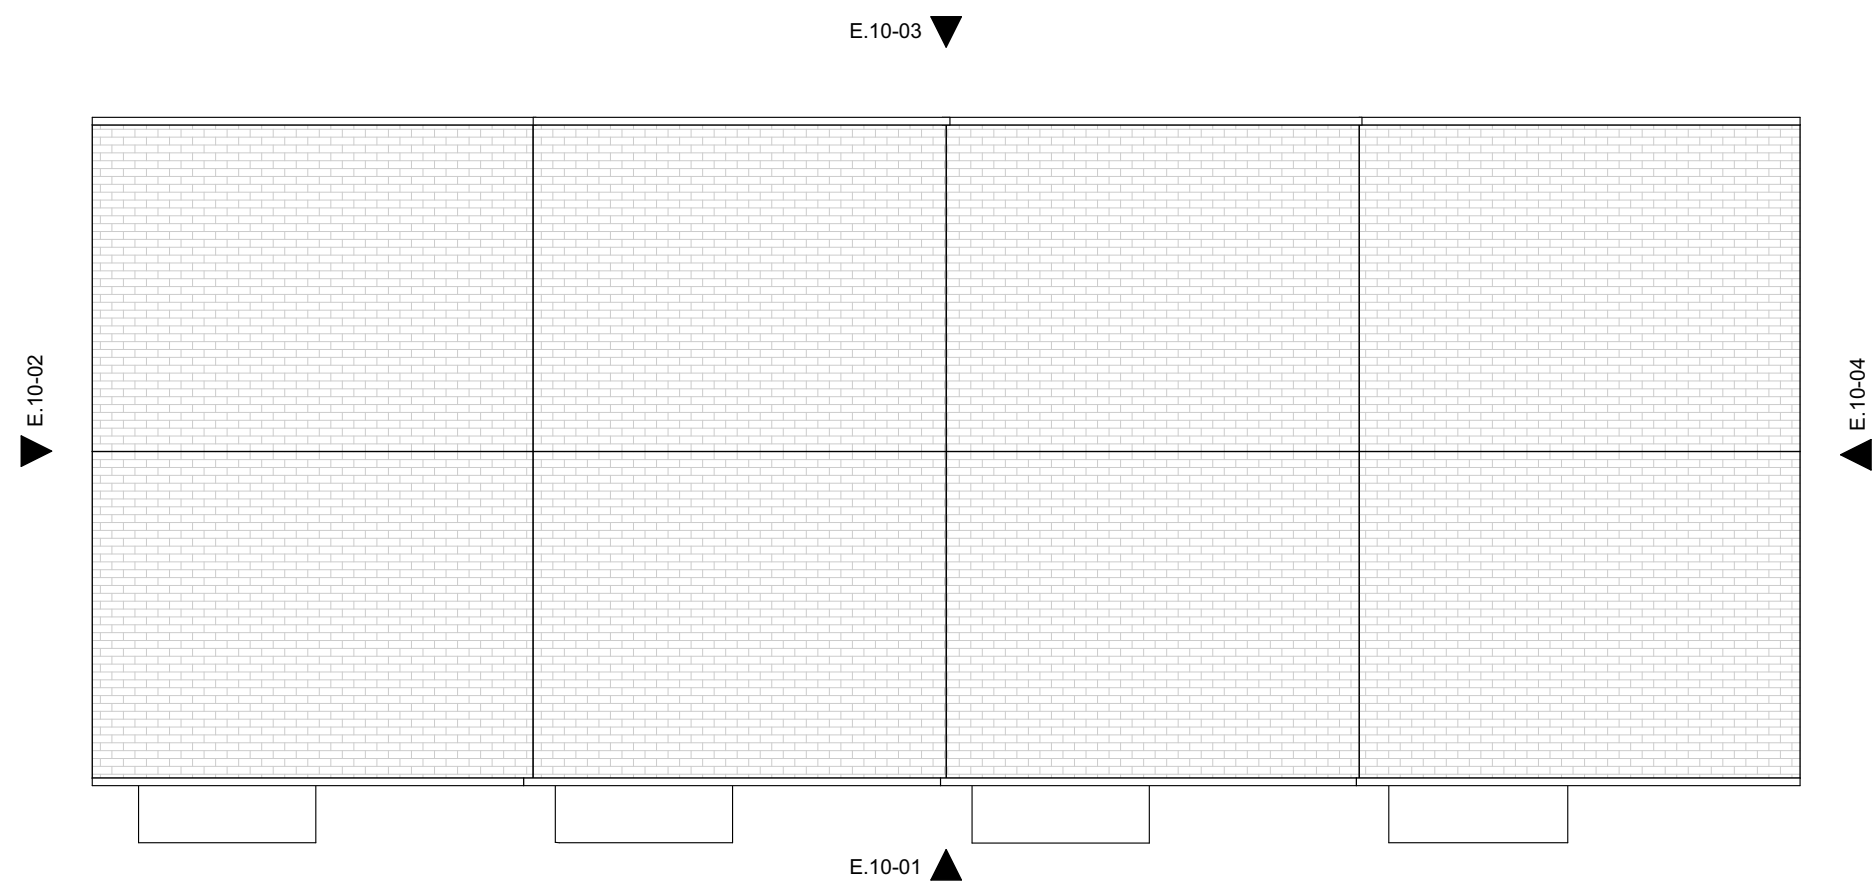

03-Roof


1:10C



E.10-01

HGT 10 - Elevation 0'

1:100

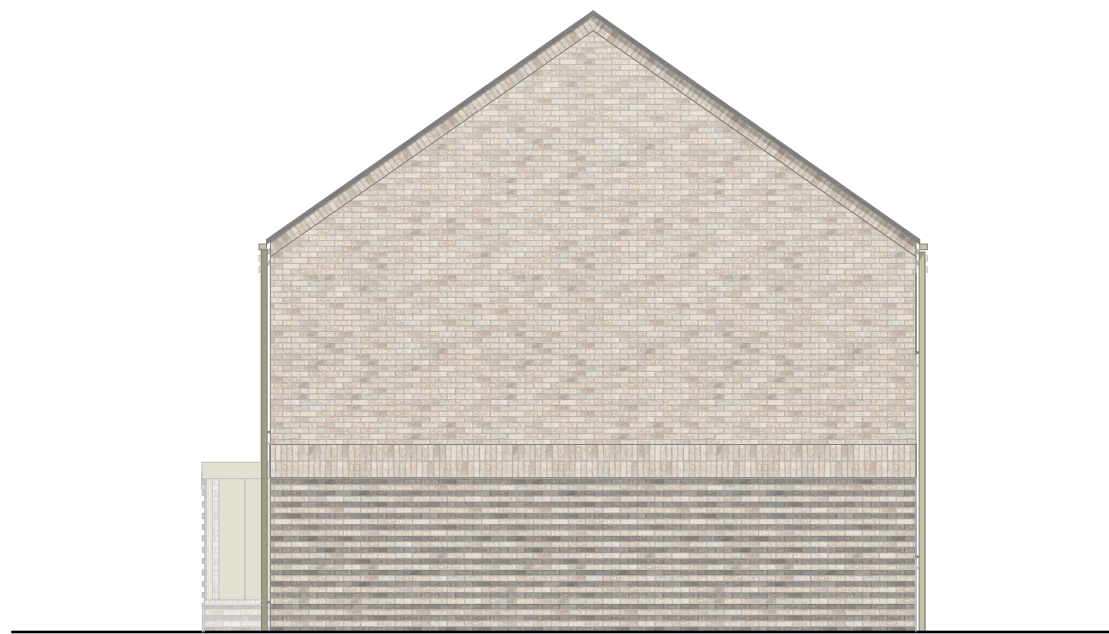

E.10-04

HGT 10 - Elevation 04


1:100



E.10-03

HGT 10 - Elevation 03

1:100

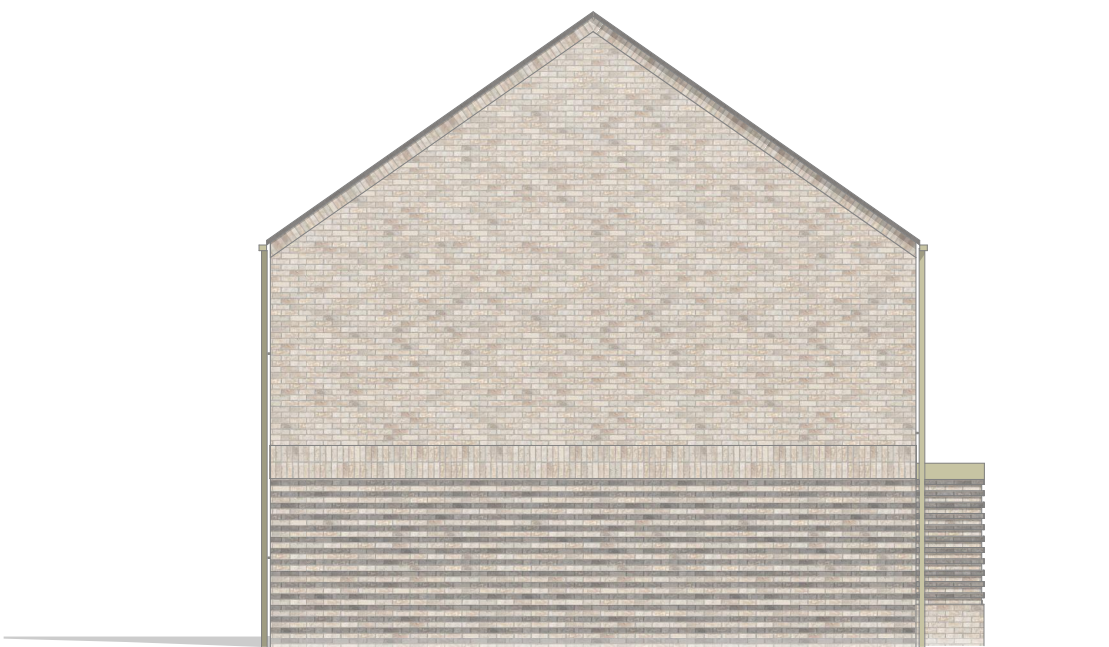

E.10-02

HGT 10 - Elevation 02

1:100

rev.	date	changes description	status	issued by	 this drawing is the copyright of Re-Format LLP and may not be copied, altered or reproduced in any way or passed to a third party without written authority. All dimensions subject to site survey and site verification. Do not scale for construction © 	www.re-format.co.uk mail@re-format.co.uk +44 (0)1730 778778 drawn by DM checked by MS date created Oct 2025 scale at A1 1:100	project title One Horton Heath - The Folds document title House Grouping Type 10	originator RFT parcel 17 block/zone ZZ type DR role A number 2010 status S4 suitability description For Planning revision P01
------	------	---------------------	--------	-----------	--	--	--	---



RE- FOR MAT

this drawing is the copyright of
Re-Format LLP and may not be copied,
altered or reproduced in any way or
passed to a third party without written
authority. All dimensions subject to
survey and site verification. Do not
scale for construction ©

www.re-format.co.uk
mail@re-format.co.uk
+44 (0)1730 778778

drawn by
DM
checked by
MS

date created
Oct 2025
scale at A1
1:100

project title
One Horton Heath - The Folds
document title
House Grouping Type 10

originator	parcel	block/zone	type	role	number
RFT - 17 - ZZ - DR - A - 2010					
status	suitability description				revision
S4	For Planning				P01