
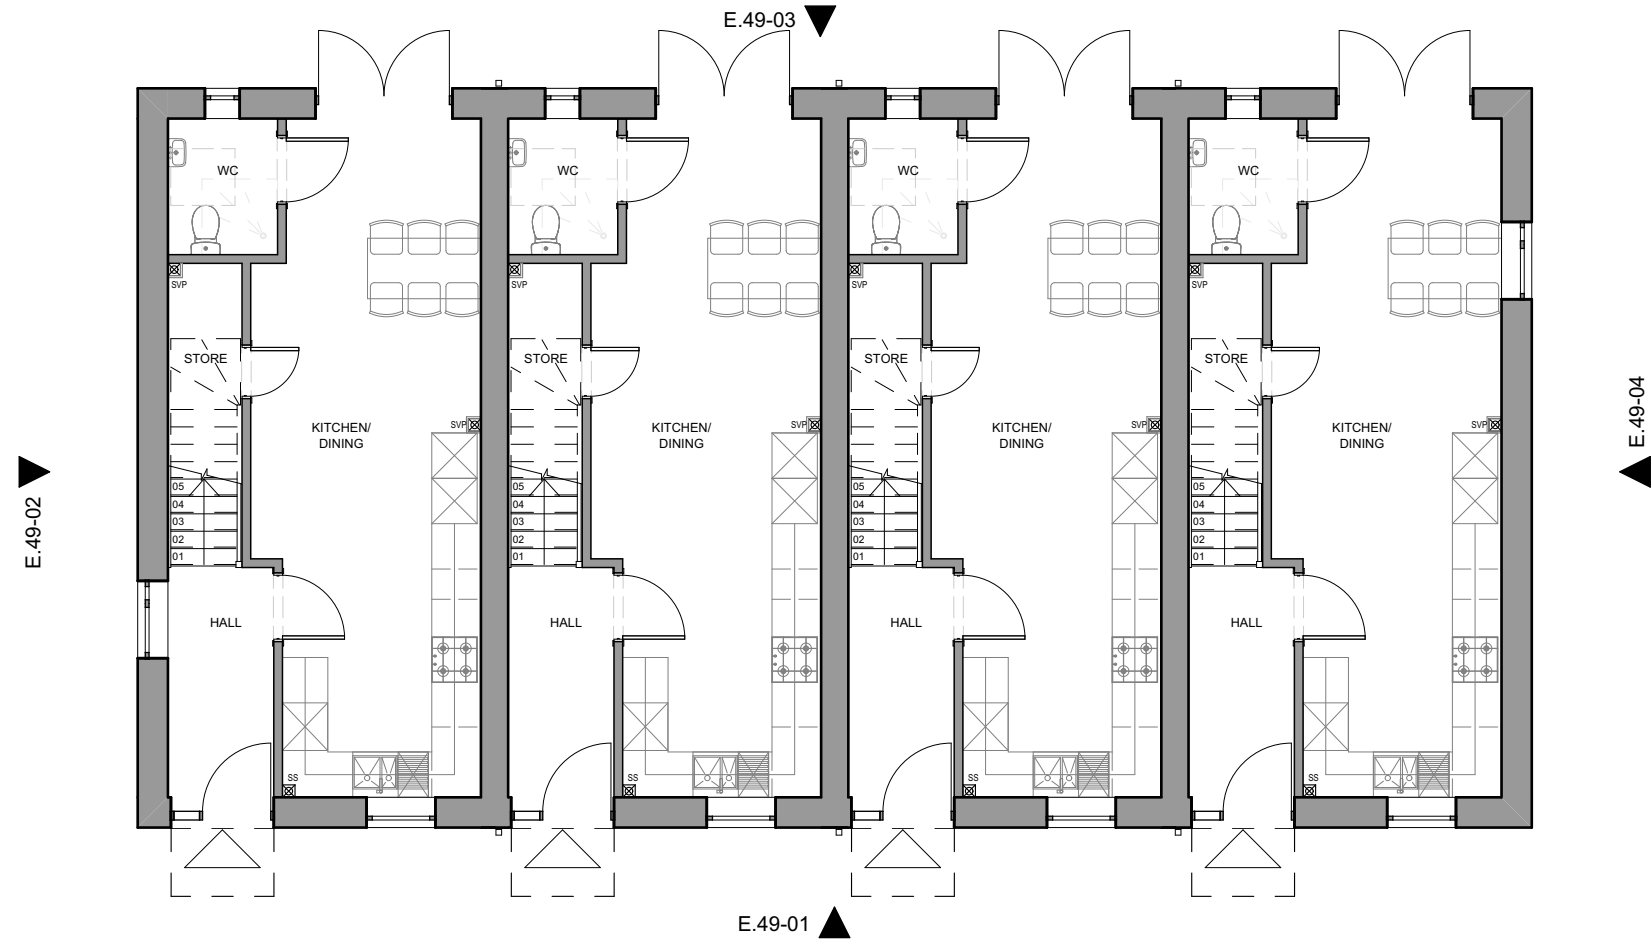
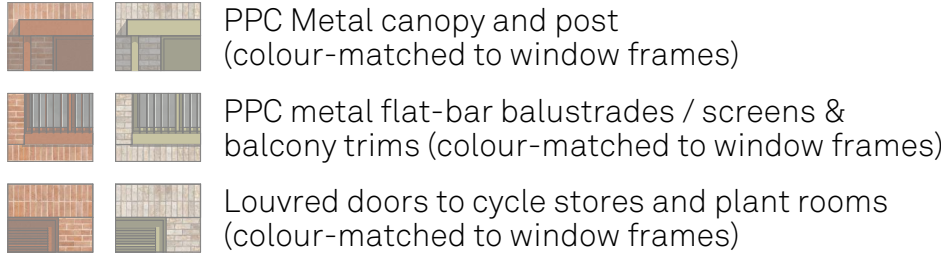
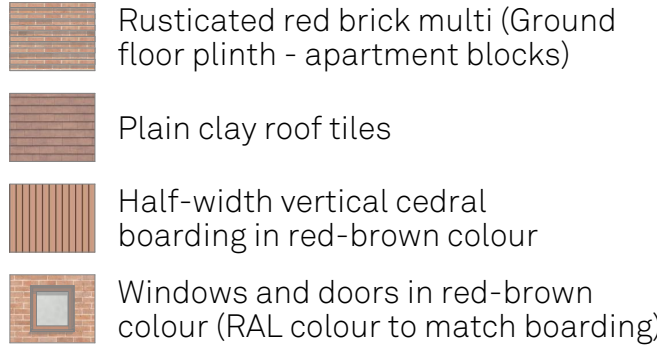
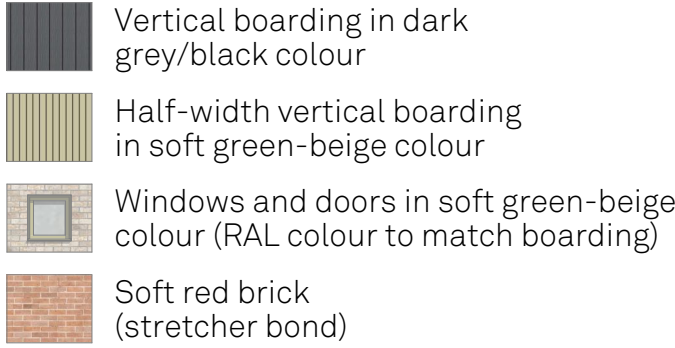


NOTES


1. Bat boxes, bird boxes and bee bricks (to ecologist's specification). To be flush-mounted and colour-matched to brick / boarding colour.
2. Where required, vent & air bricks to be colour-matched to brick colour.
3. All bathroom / WC windows and side panels to entrance doors to be obscure glazed
4. Ground lines shown indicatively - for proposed levels, refer to accompanying Civil Engineer's drawings & information

MATERIALS KEY

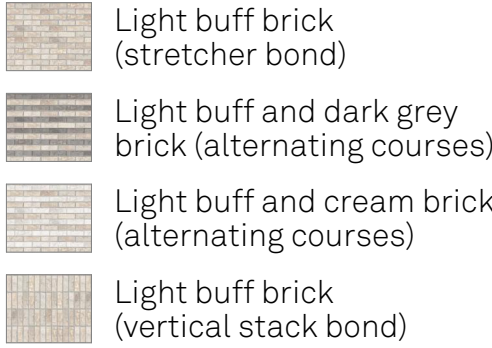


GF-Ground Floor

1:100

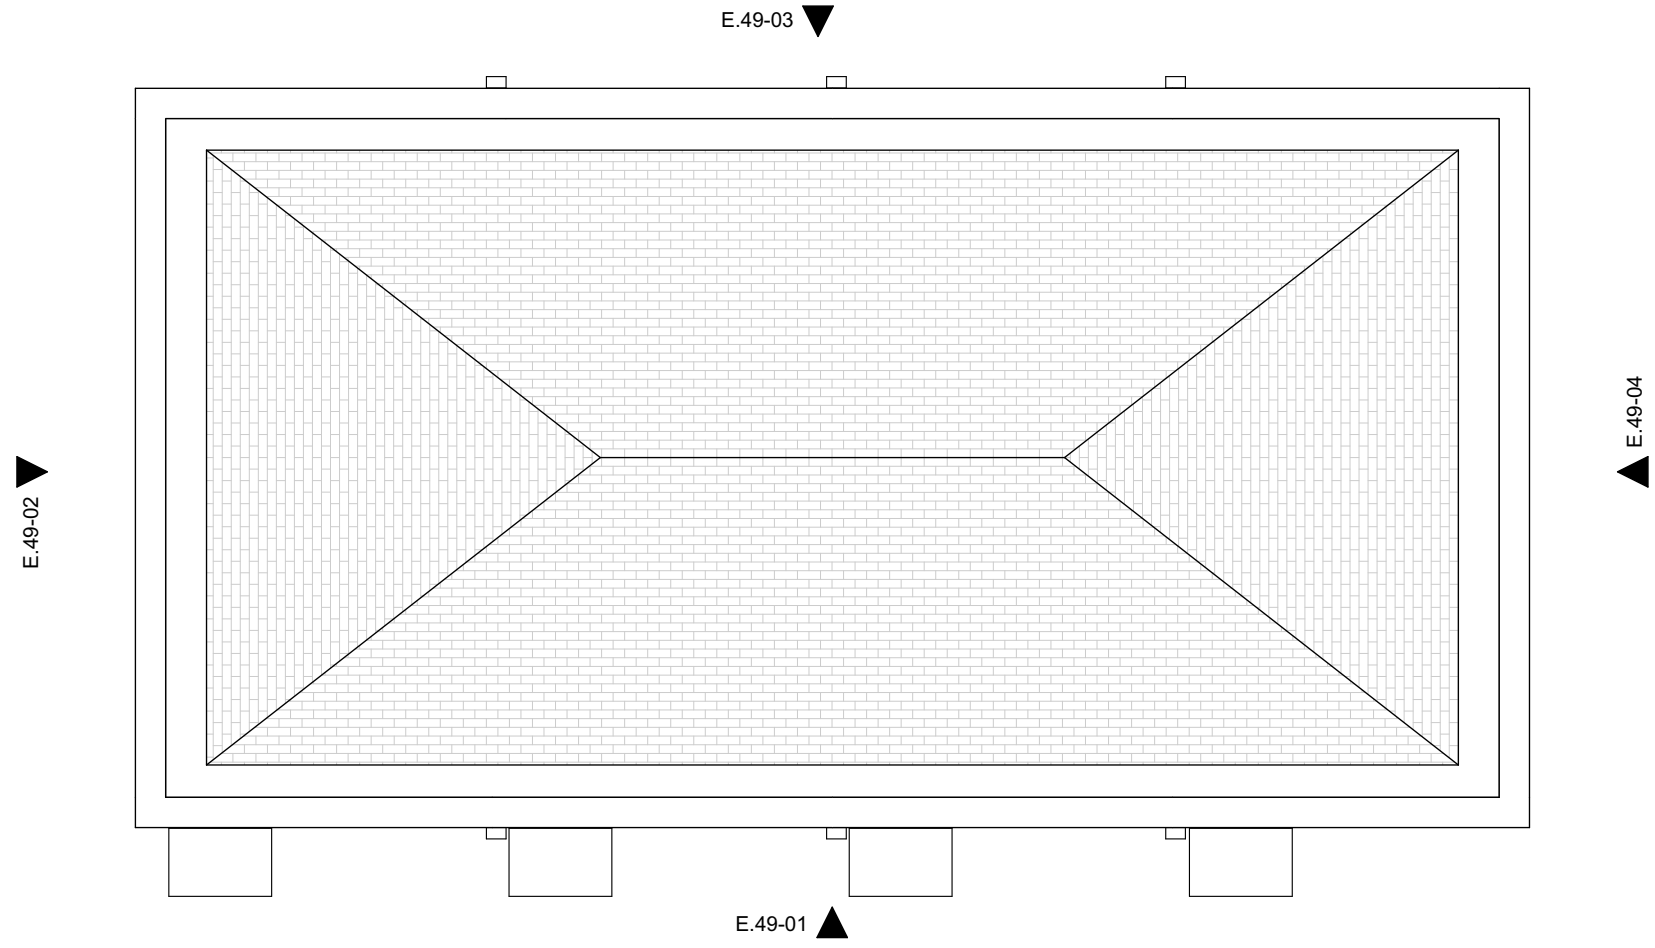


03-Roof

1:100

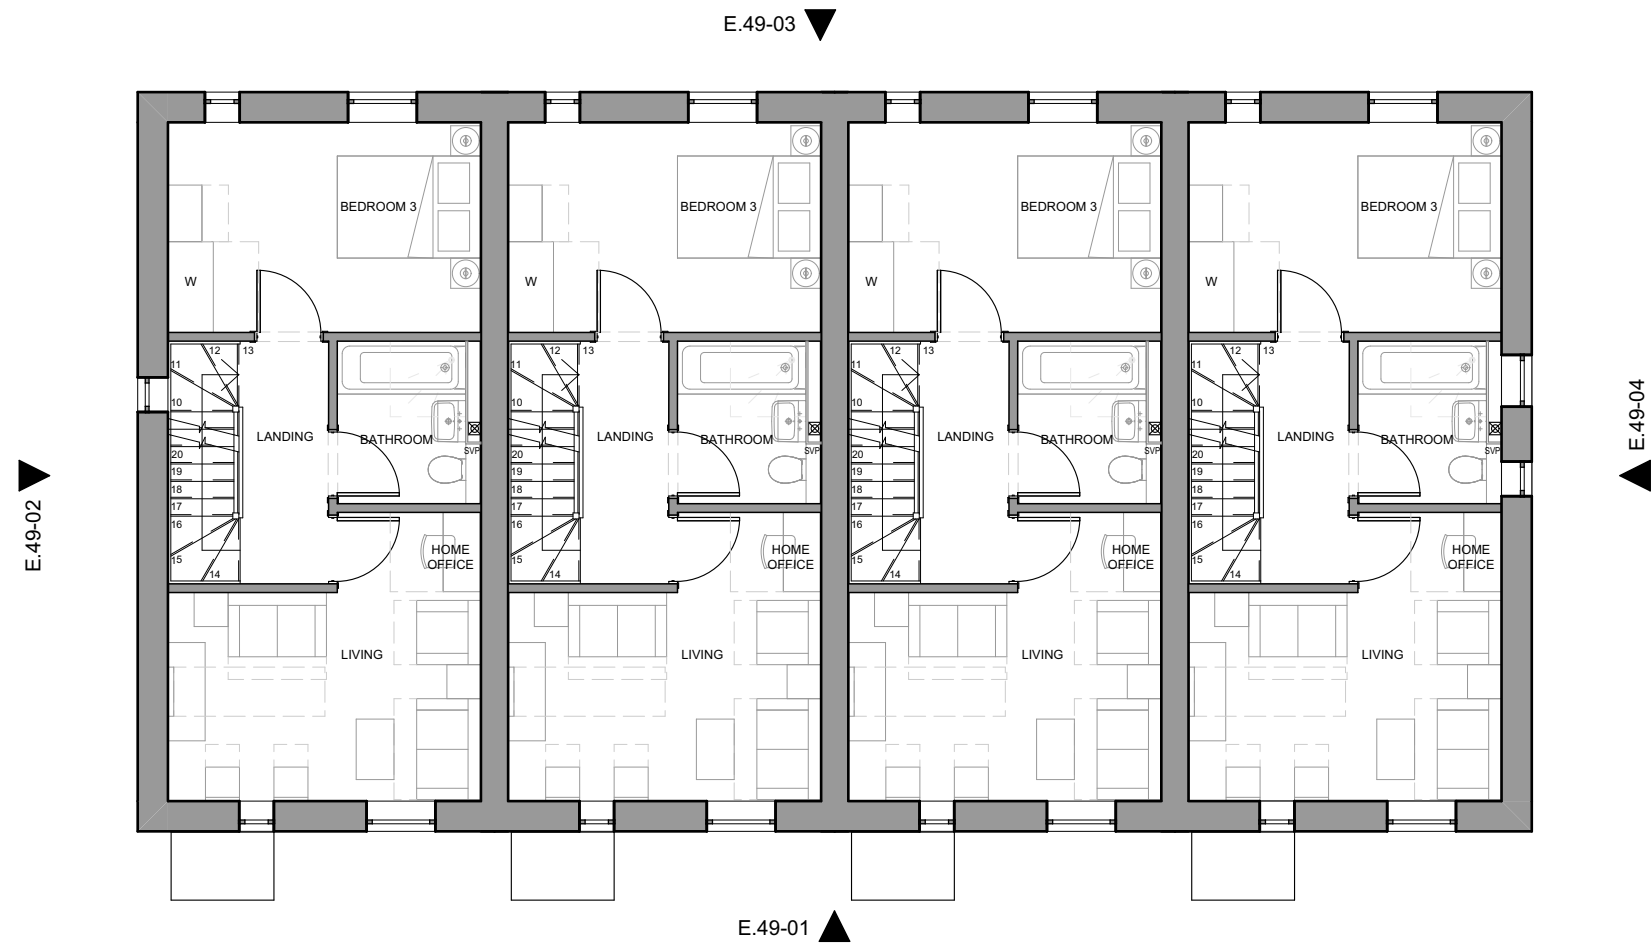

01-First Floor

1:100

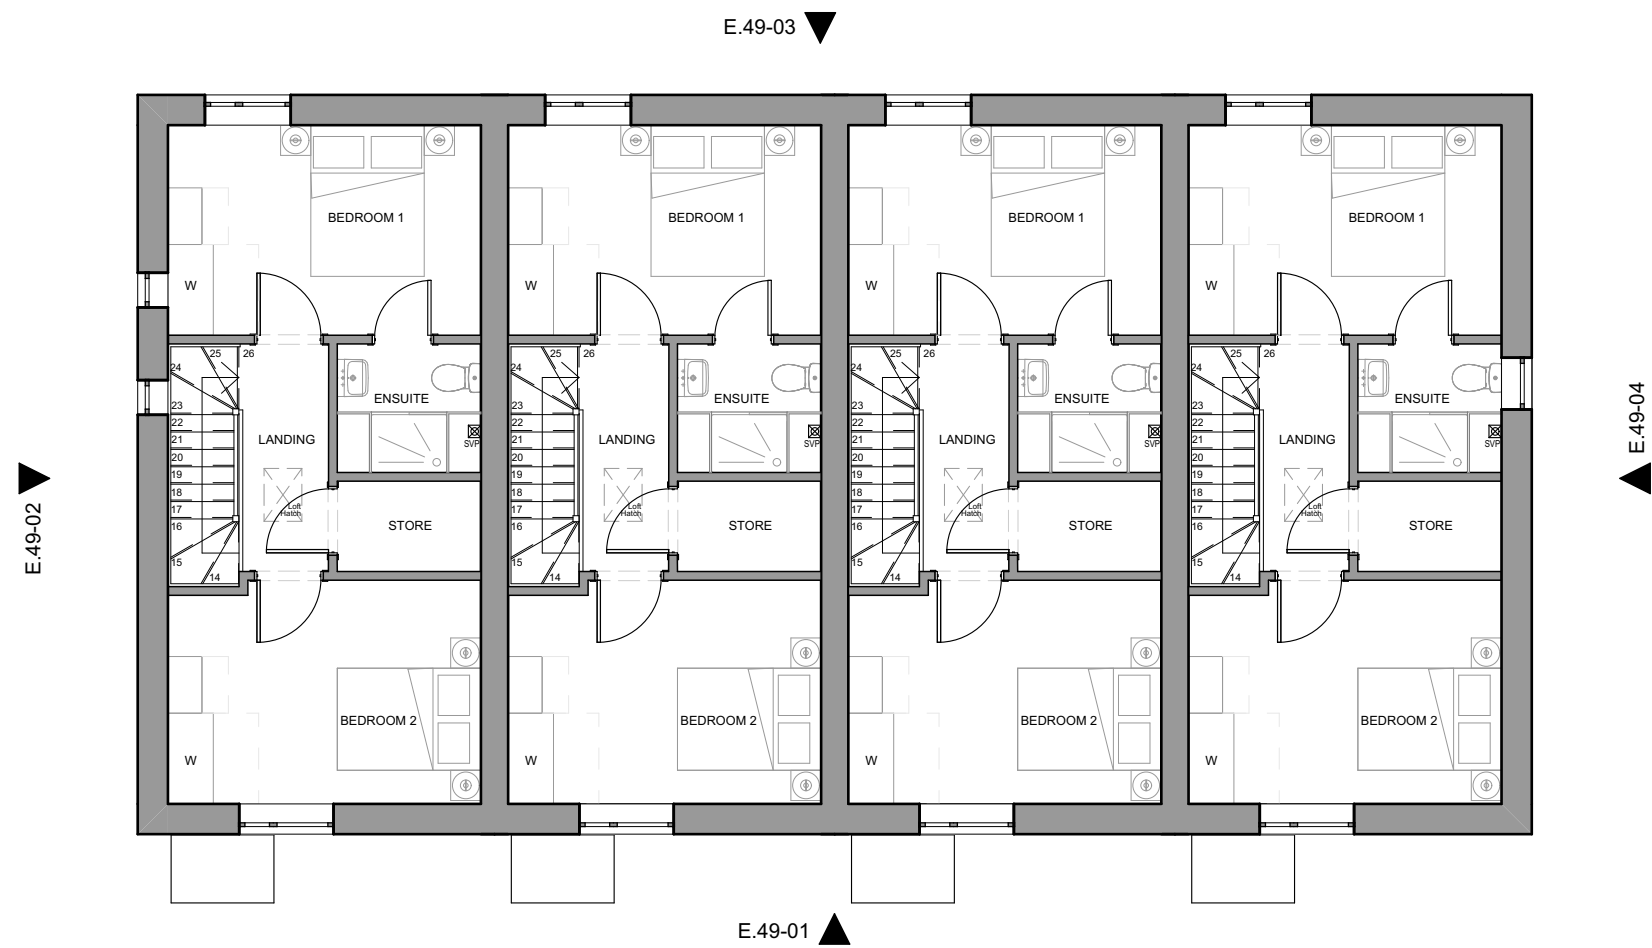

02-Second Floor


1:100



E.49-01

HGT 49 - Elevation 01

1:100

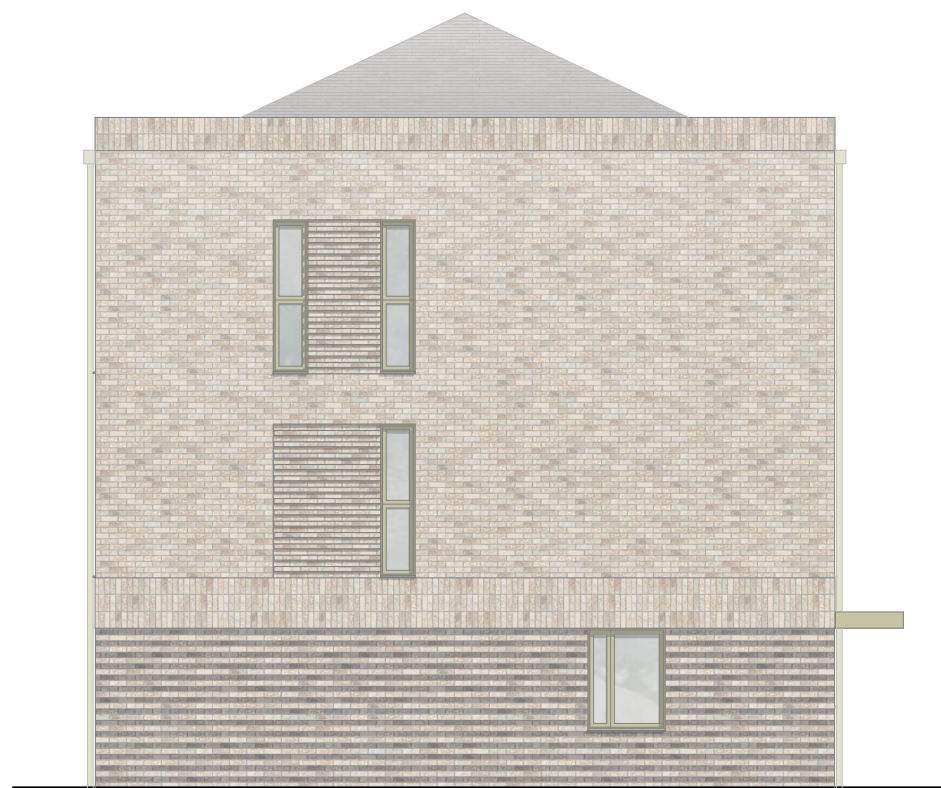

E.49-02

HGT 49 - Elevation 02

1:100



E.49-03

HGT 49 - Elevation 03

1:100



E.49-04

HGT 49 - Elevation 04

1:100

rev.	date	changes description	status	issued by	this drawing is the copyright of Re-Format LLP and may not be copied, altered or reproduced in any way or passed to a third party without written authority. All dimensions subject to site survey and site verification. Do not scale for construction ©									
P01	12/11/2025	Drawing issued for planning	S4	DM	01245m RE-FORMAT www.re-format.co.uk mail@re-format.co.uk +44 (0)1730 778778 drawn by DM checked by MS date created Oct 2025 scale at A1 1:100									
					project title One Horton Heath - The Folds document title House Grouping Type 49									
					originator RFT									
					parcel 17									
					block/zone ZZ									
					type DR									
					role A									
					number 2049									
					status S4									
					suitability description For Planning									
					revision P01									