



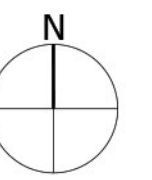

REFER TO INSET AREA FOR DETAILS

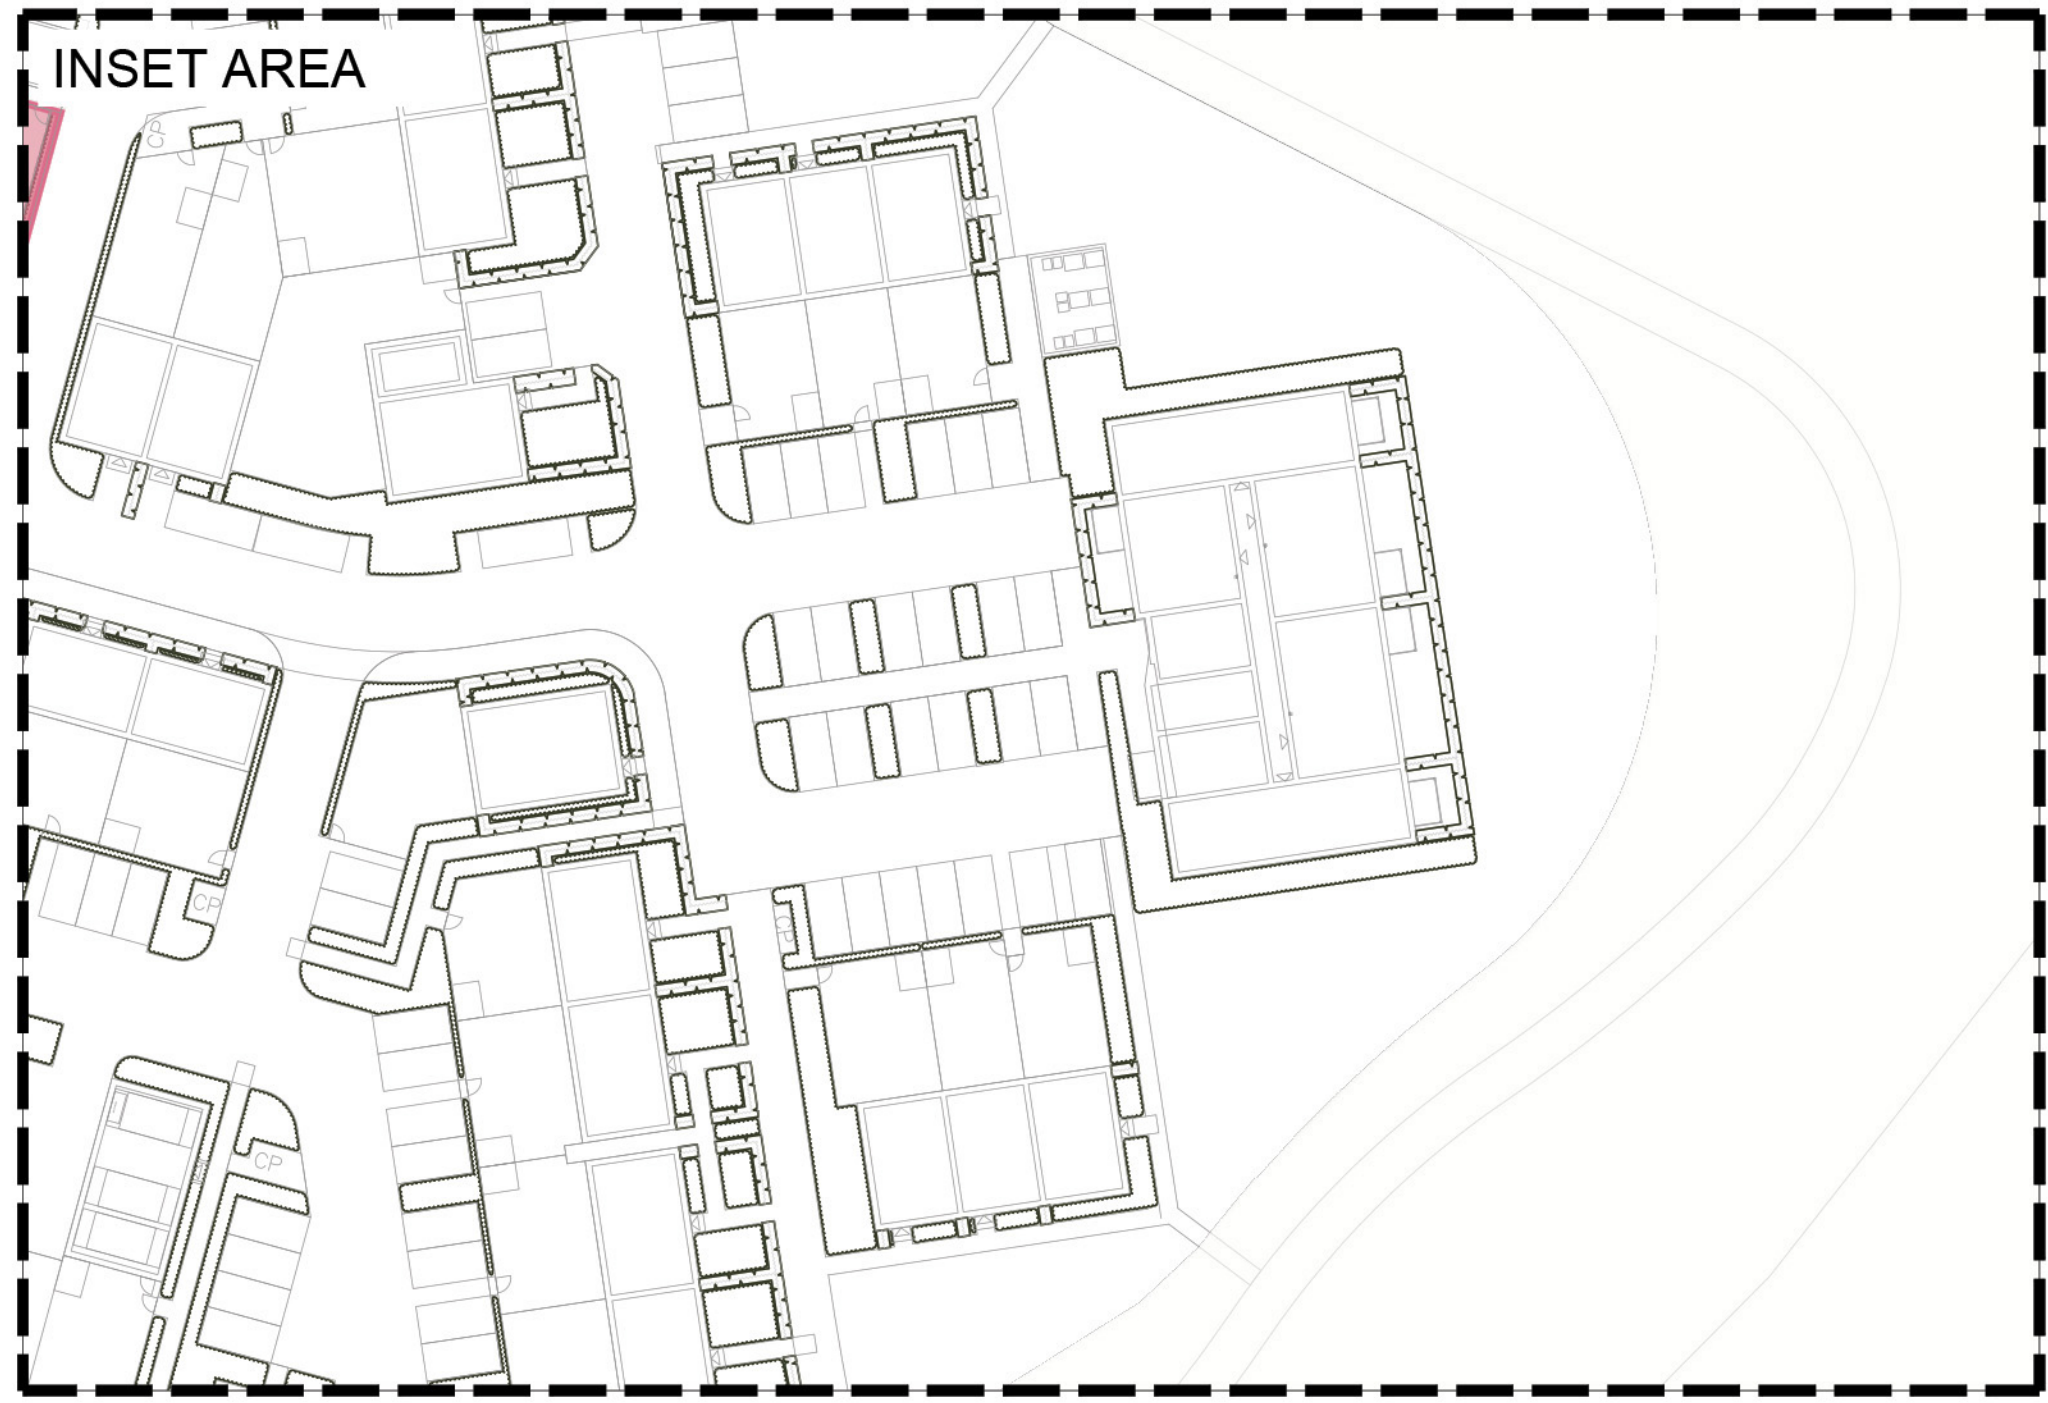

PLANNING ISSUE

Project
One Horton Heath
Folds

Drawing Title
Planting Plan:
Overview Plan Character Area 1

Date	Scale	Drawn by	Check by
12.12.25	1:500 @A0	LA/EC	RMcW
Project No	Drawing No	Revision	
332612639	STA-17-ZZ-DR-L-2401	A	



Stantec UK Limited
101 Victoria Street
Bristol
BS1 6JY
T: 0117 929 9677



stantec.com/uk