




1:100

Block G - Elevation 01



1:100

Block G - Elevation 03

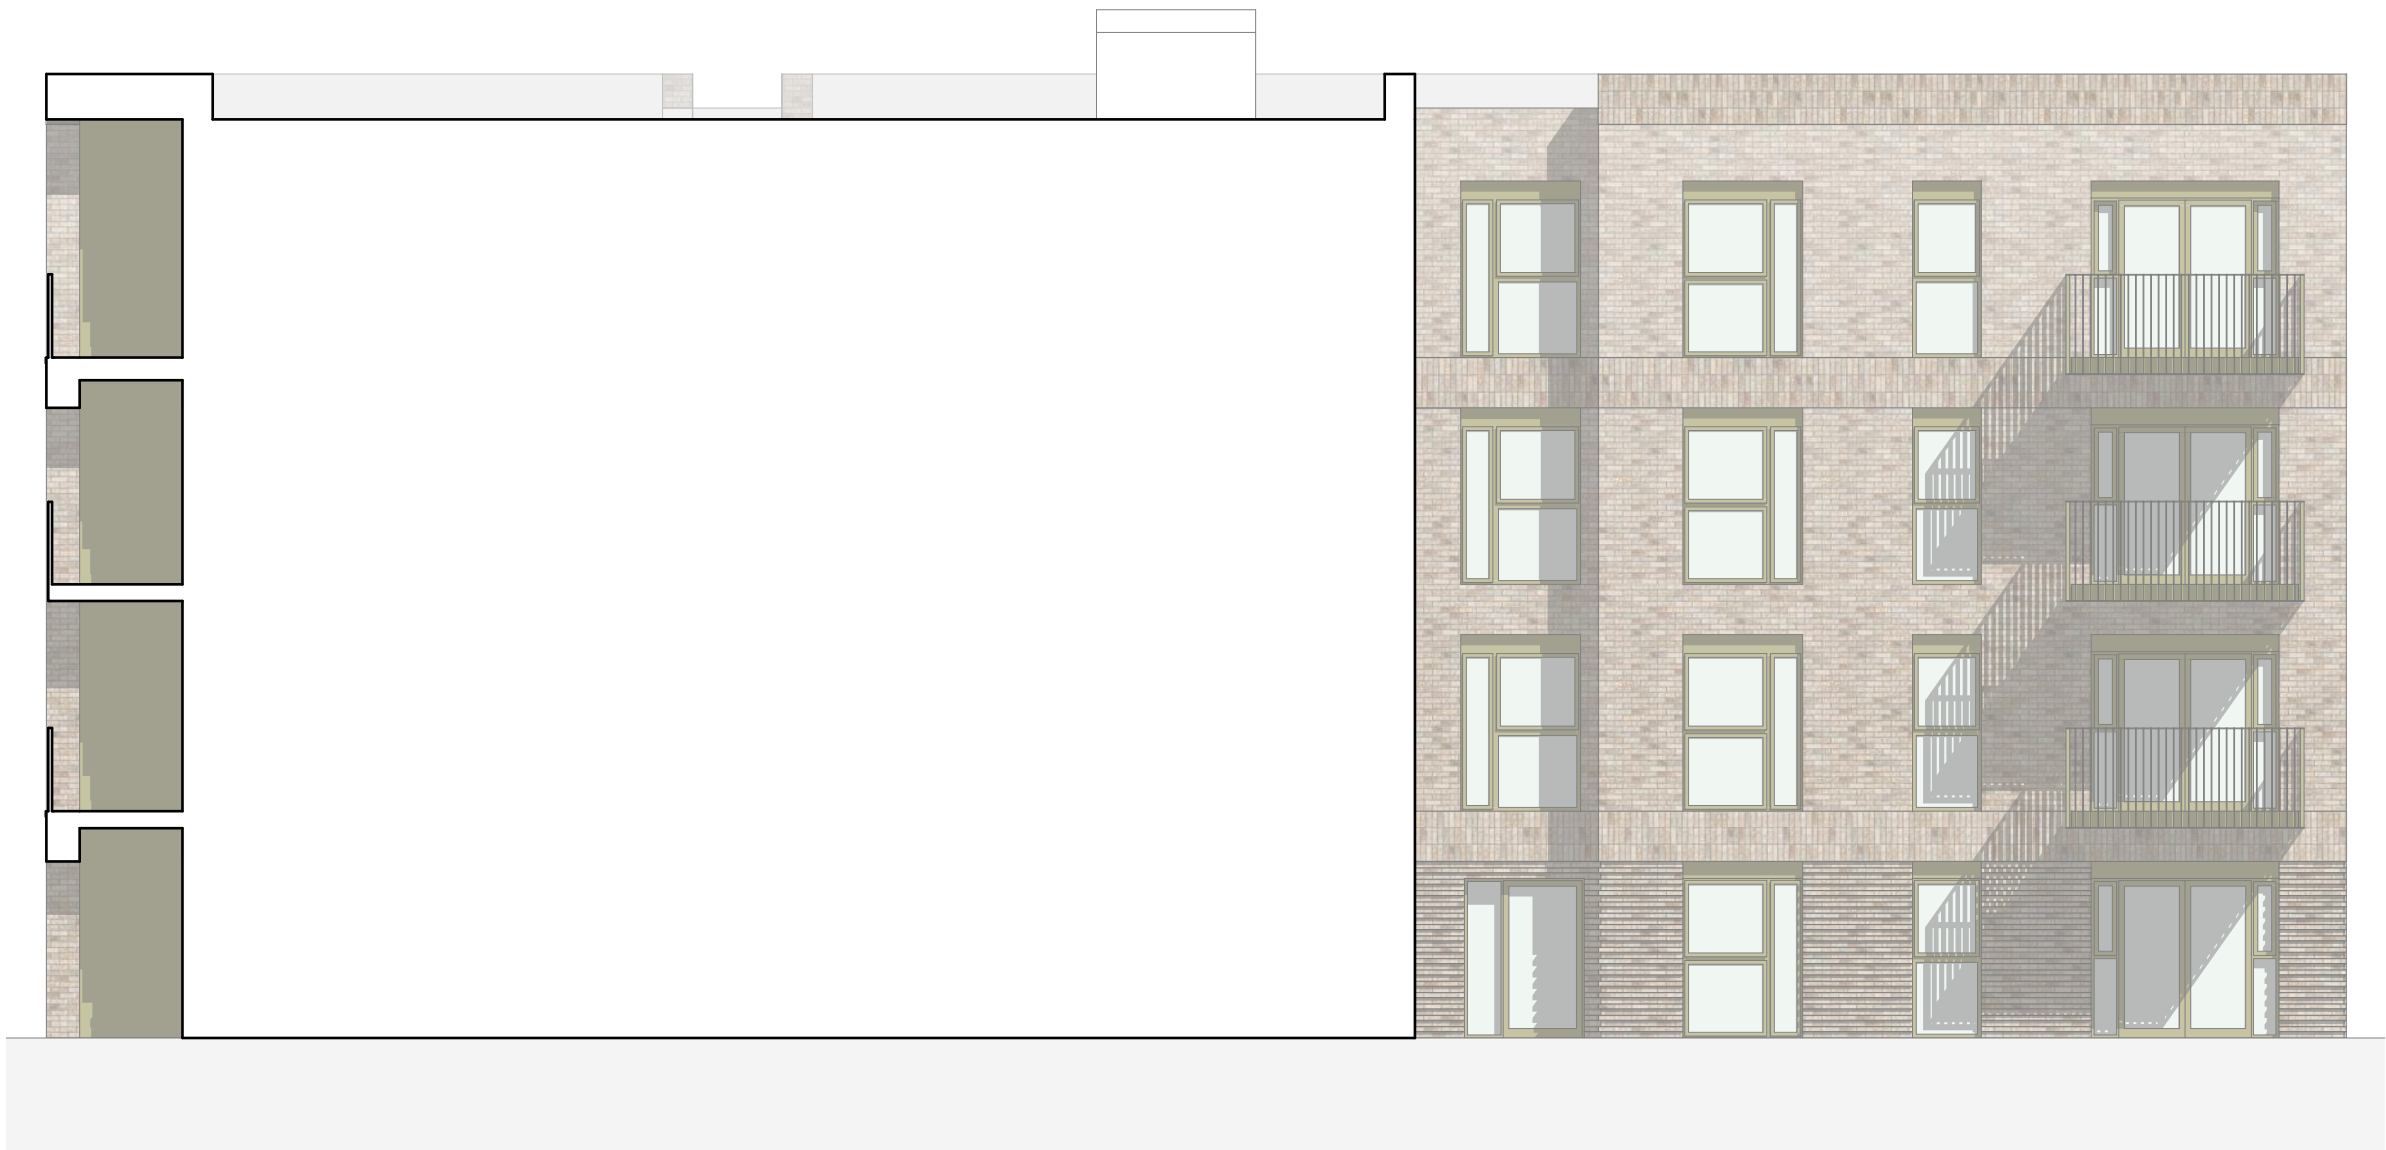

1:100

Block G - Elevation 05



1:100

Block G - Elevation 02


MATERIALS KEY

- | | | | |
|--|--|--|---|
| | Light buff brick (stretcher bond) | | Light buff brick soldier course (height varies) |
| | Light buff and dark grey brick (alternating courses) | | Rusticated brick panel with 10mm side joints raked out |
| | Light buff and cream brick (alternating courses) | | Rusticated light buff brick (ground floor / recesses - apartment blocks) |
| | Light buff brick (vertical stack bond) | | Windows and doors in soft green-beige colour (RAL colour to match boarding) |
| | Soft red brick (stretcher bond) | | Soft red brick soldier course (height varies) |
| | Soft red brick and dark grey brick (alternating courses) | | Rusticated brick panel with 10mm side joints raked out |
| | Soft red brick (vertical stack bond) | | Rusticated red brick multi (Ground floor plinth - apartment blocks) |
| | Half-width vertical cedar boarding in red-brown colour | | Windows and doors in red-brown colour (RAL colour to match boarding) |
| | Vertical boarding in dark grey/black colour | | Dark grey colour roof tiles |
| | Half-width vertical boarding in soft green-beige colour | | |
| | Plain clay roof tiles | | |

- | | |
|--|--|
| | PPC Metal canopy and post (colour-matched to window frames) |
| | PPC metal flat-bar balustrades / screens & balcony trims (colour-matched to window frames) |
| | Louvred doors to cycle stores and plant rooms (colour-matched to window frames) |
| | PPC metal vent panels to window heads on apartment blocks (colour-matched to window frames) for ventilation connection |
| | Clipped/minimal eaves & verge with brick soldier course in lieu of fascia/soffit boards |


NOTES

- Bat boxes, bird boxes and bee bricks (to ecologist's specification). To be flush-mounted and colour-matched to brick / boarding colour.
- Where required, vent & air bricks to be colour-matched to brick colour.

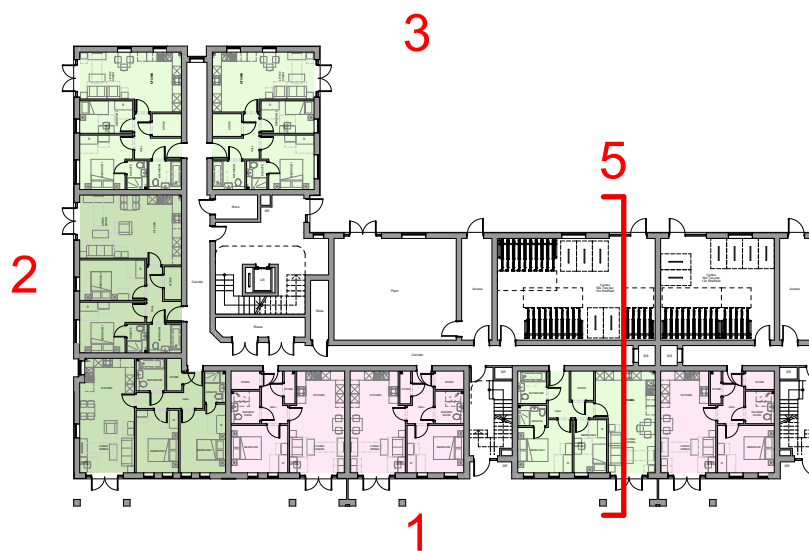


1:500

Key

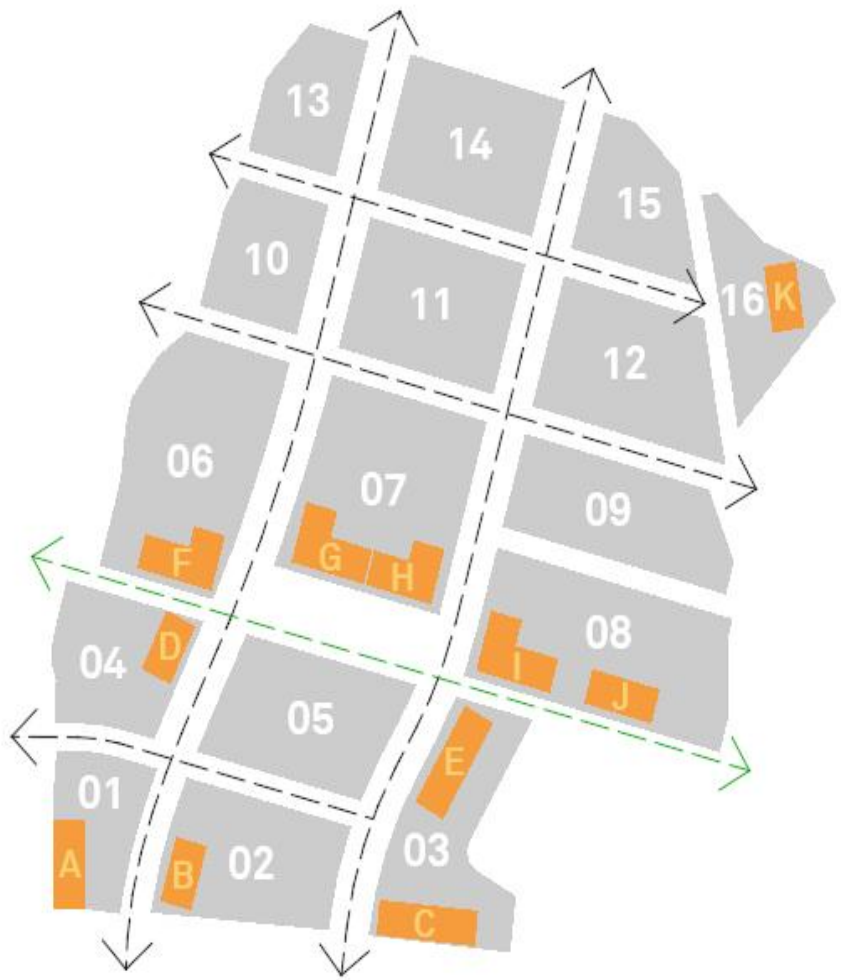

rev.	date	changes description	status	issued by
P01	12/11/2025	Initial issue	S4	JKR

status	issued by
S4	JKR

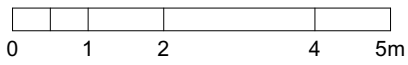

RE-FORMAT

this drawing is the copyright of Re-Format LLP and may not be copied, altered or reproduced in any way or passed to a third party without written authority. All dimensions subject to site survey and site verification. Do not scale for construction ©

www.re-format.co.uk
mail@re-format.co.uk
+44 (0)1730 778778

drawn by
JKR
checked by
MS

date created
Oct 2025
scale at A1
1:500, 1:100

project title
One Horton Heath - The Folds
document title
Apartment Block G - Proposed Elevations

originator	parcel	block/zone	type	role	number
RFT - 17 - 07 - DR - A - 3107					
status	suitability description				revision
S4	For Planning				P01