


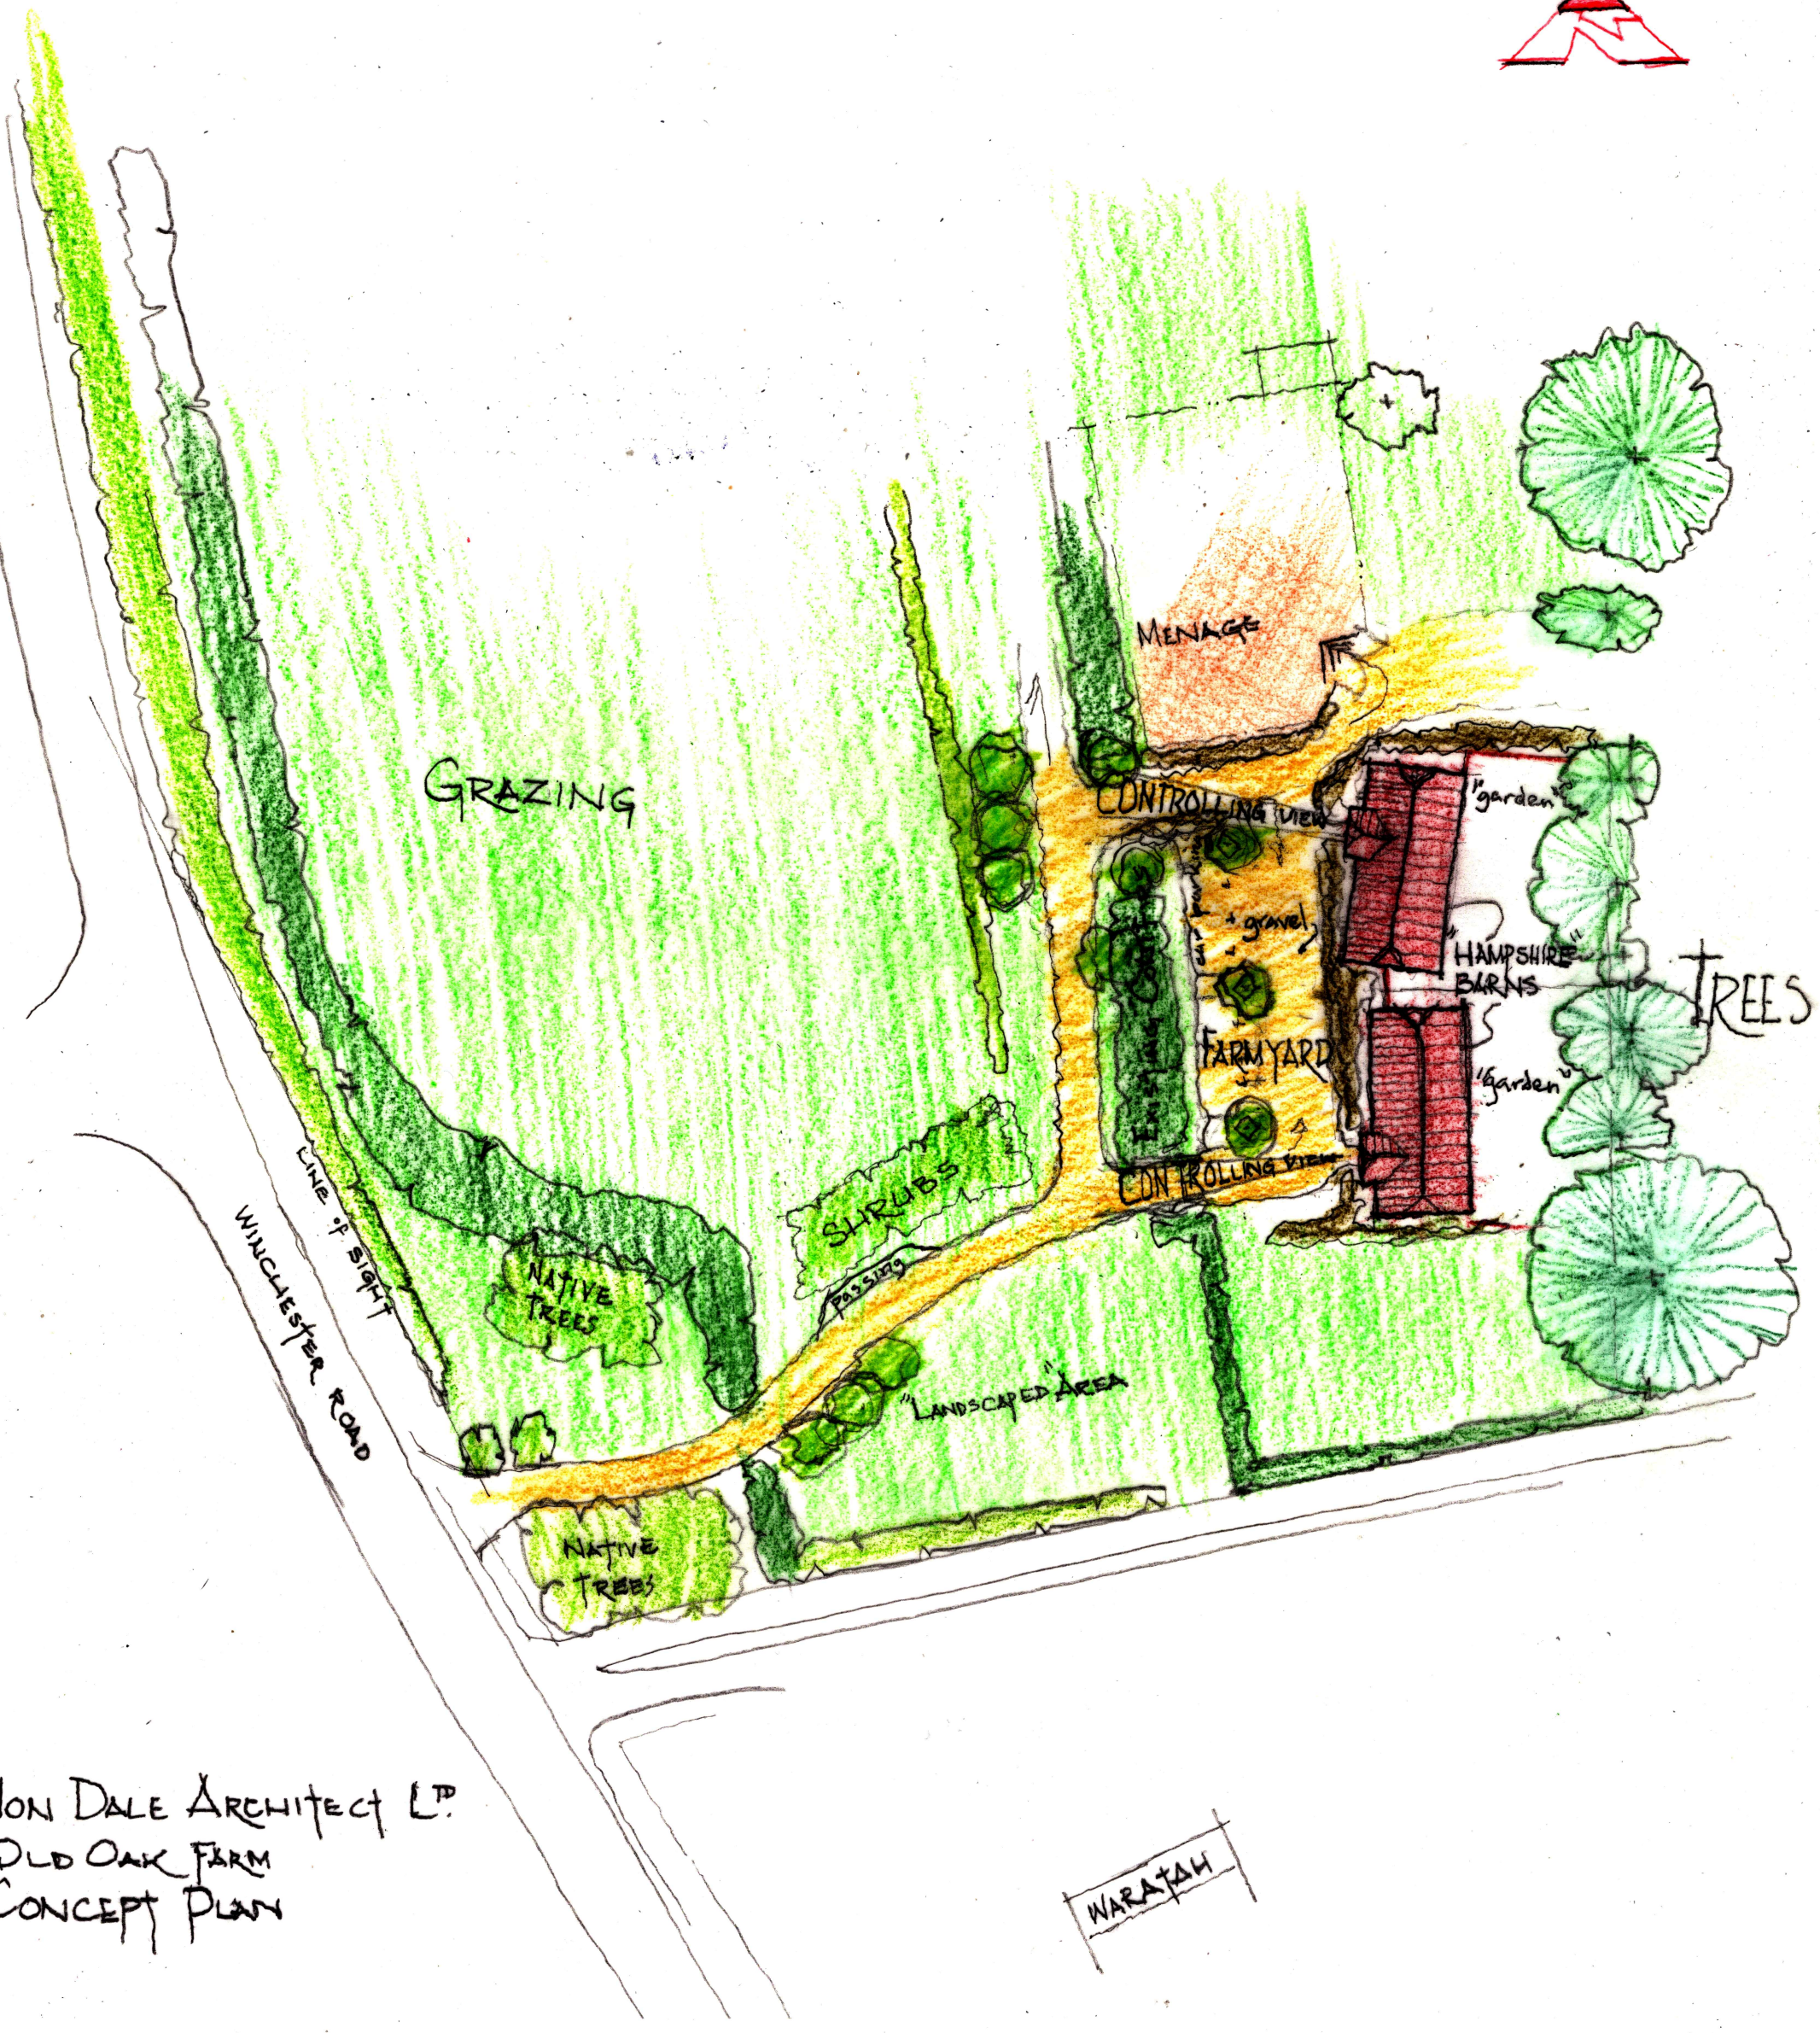

JON DALE ARCHITECT LTD
OLD OAK FARM
CONCEPT PLAN

WARATAH