


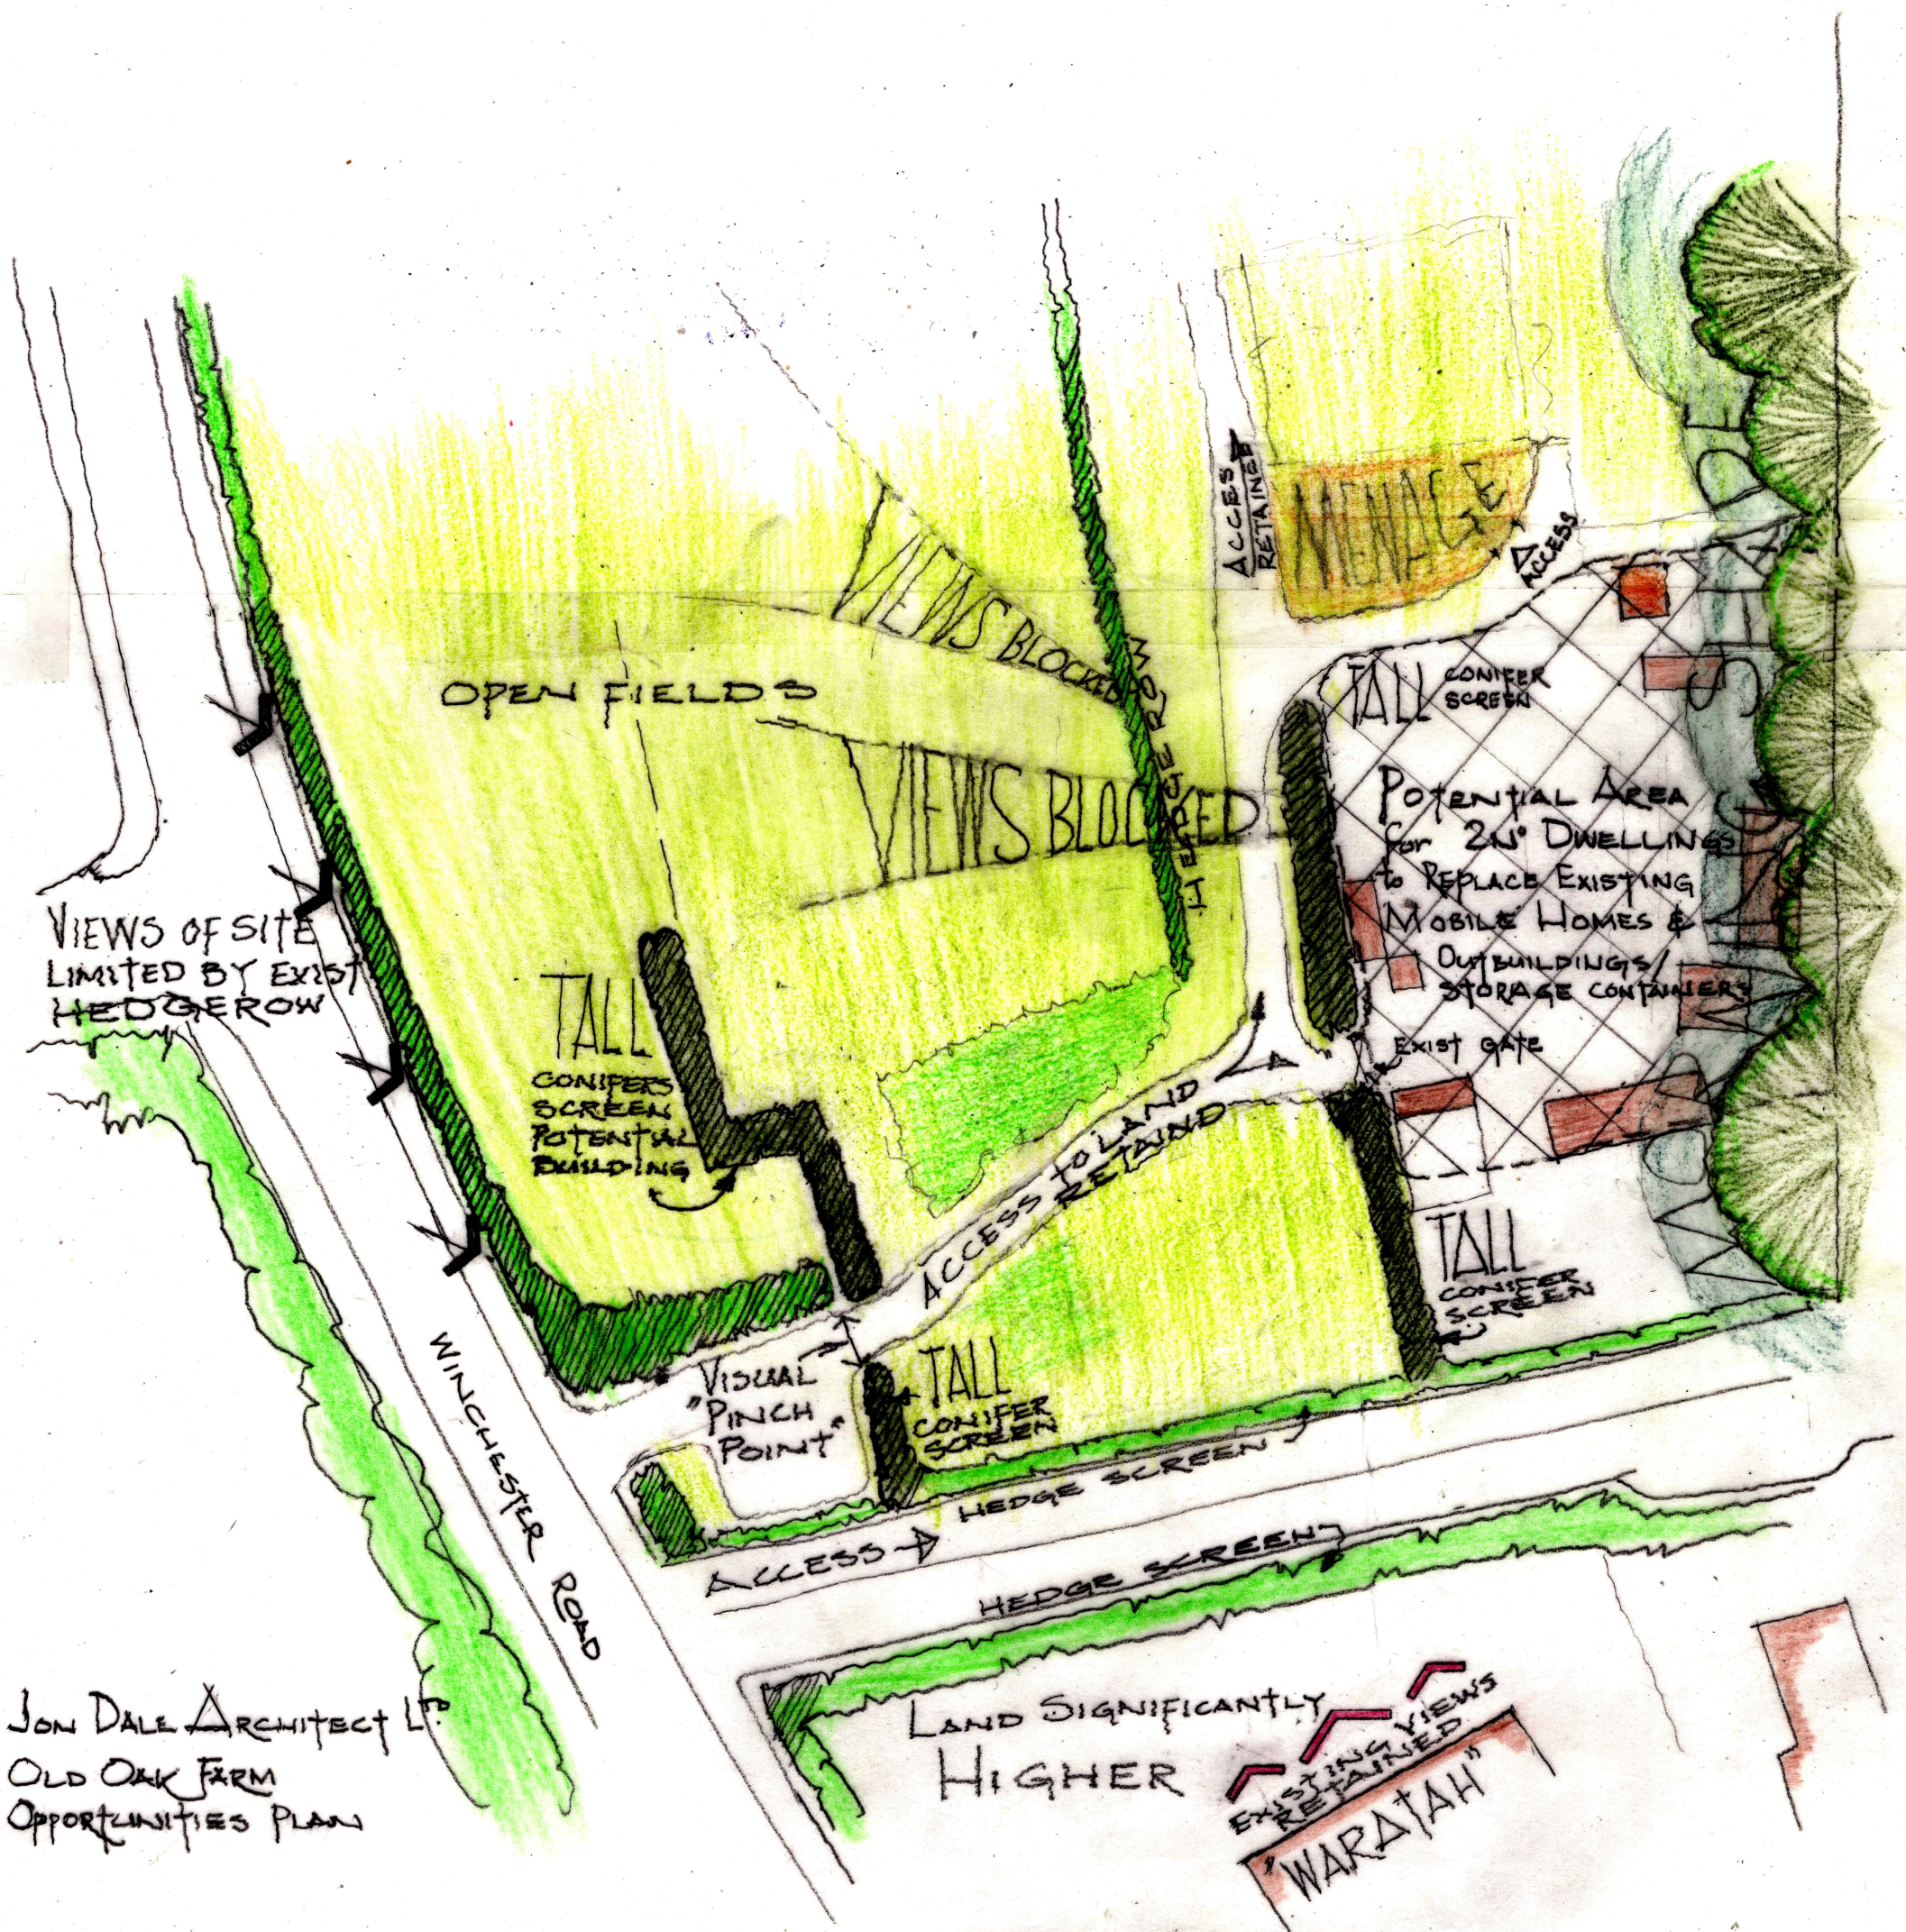

JOHN DALE ARCHITECT LTD.
OLD OAK FARM
OPPORTUNITIES PLAN