



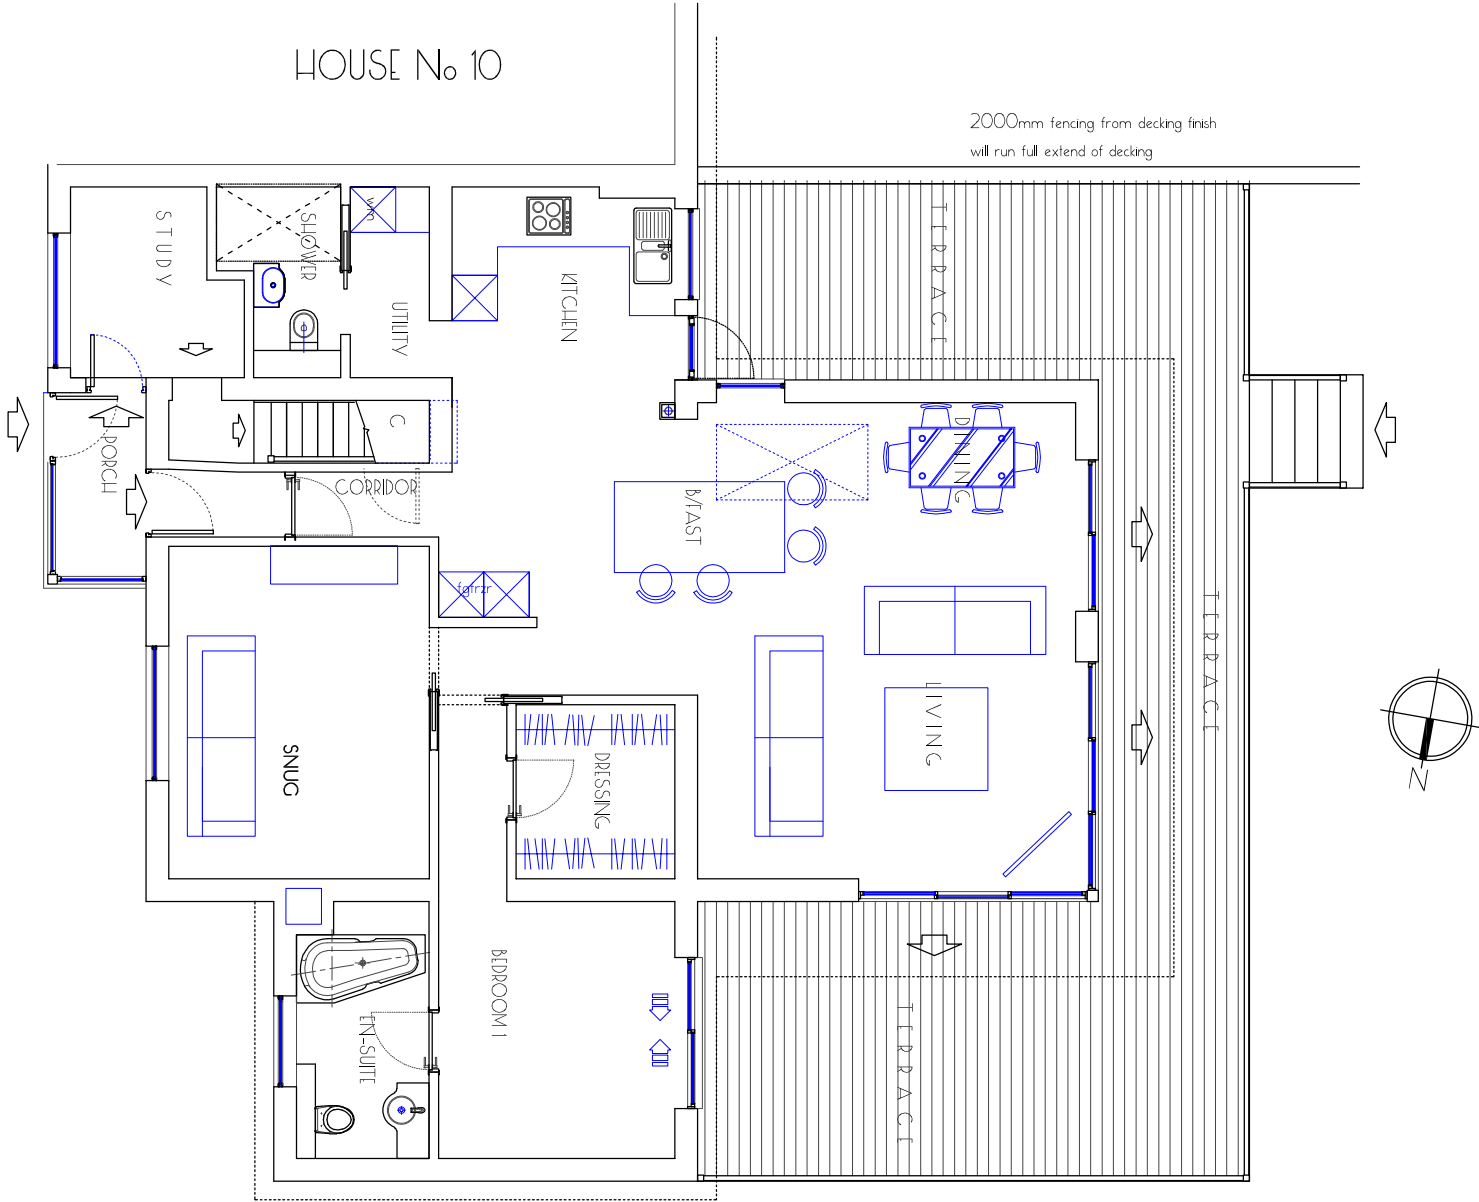

© STRINGENT COPYRIGHT:
This drawing has been produced for:
Mr Mehdi Safar-Manesh
and prepared for submission as part of any statutory
Applications. It is not intended for use by any other person or
for any other building project or purpose without prior
permission from Toldfield Architects Ltd.

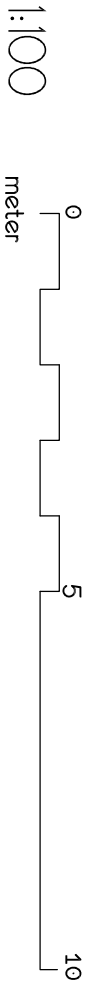

EXISTING GROUND FLOOR PLAN



Toldfield Architect Ltd
5 Freemontle Business Centre
152 Millbrook Road East
Southampton
SO15 1JR
Tel: 023 80 236165

Emails:
info@toldfieldarchitects.co.uk
od@toldfieldarchitects.co.uk
kourosh@toldfieldarchitects.co.uk
Web: www.toldfieldarchitects.co.uk

Project Proposed first floor side extension and new Lean-to-roof over entrance @ 8 Clanfield close, Chandlers Ford	Project Ref:	Origin:	Zone:	Level:	Type:	Role:	Number:	Rev:			
	251001	TA	- Z01	- L01	- P	- A	- P03	-			
	Status:										
	Final design										
	TA Code:	Project Stage:		Sheet @ A3:		Date:					
Drawing Title: Existing Ground Floor Plan	251001 Planning 1:100 Oct 2025								Rev:	Comments:	Kourash
											Dr:
											Ch: