

© STRINGENT COPYRIGHT:
This drawing has been produced for:
Mr Mehdi Safar-Manesh
and prepared for submission as part of any statutory Applications. It is not intended for use by any other person or for any other building project or purpose without prior permission from Toldfield Architects Ltd.

EXTERNAL SURFACE FINISH SPEC.

PITCHED ROOF: Interlocking adulating concrete tiles

DORMERS: Plain concrete tile hang

FLAT ROOF: GRP membrane in light gray.


FACIAs : White UPVC

WINDOWS & DOORS : White UPVC

SLIDING DOORS: PP Aluminum Sliding doors in white

WALLS: Facing Brick work

BOUNDARY TREATMENT: 2000mm height from finish deck level in timber close boarded fencing

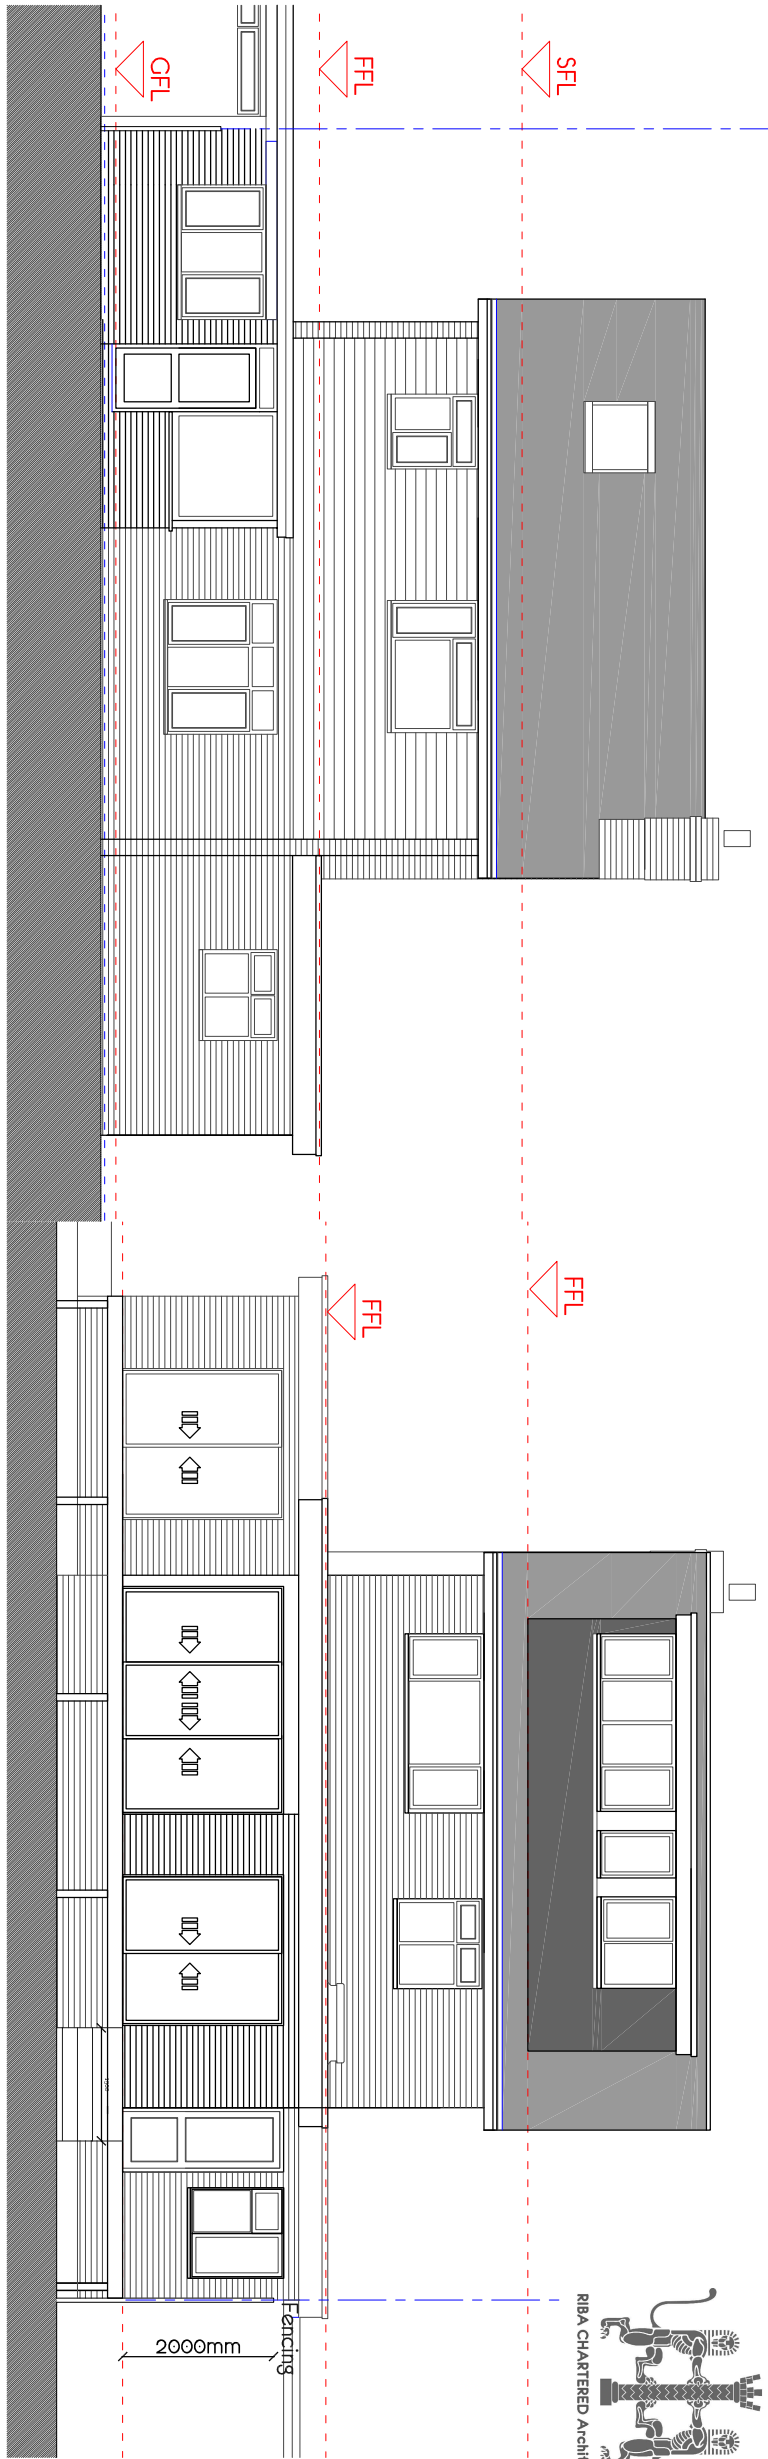


FRONT ELEVATION

1:100


REAR ELEVATION

1:100

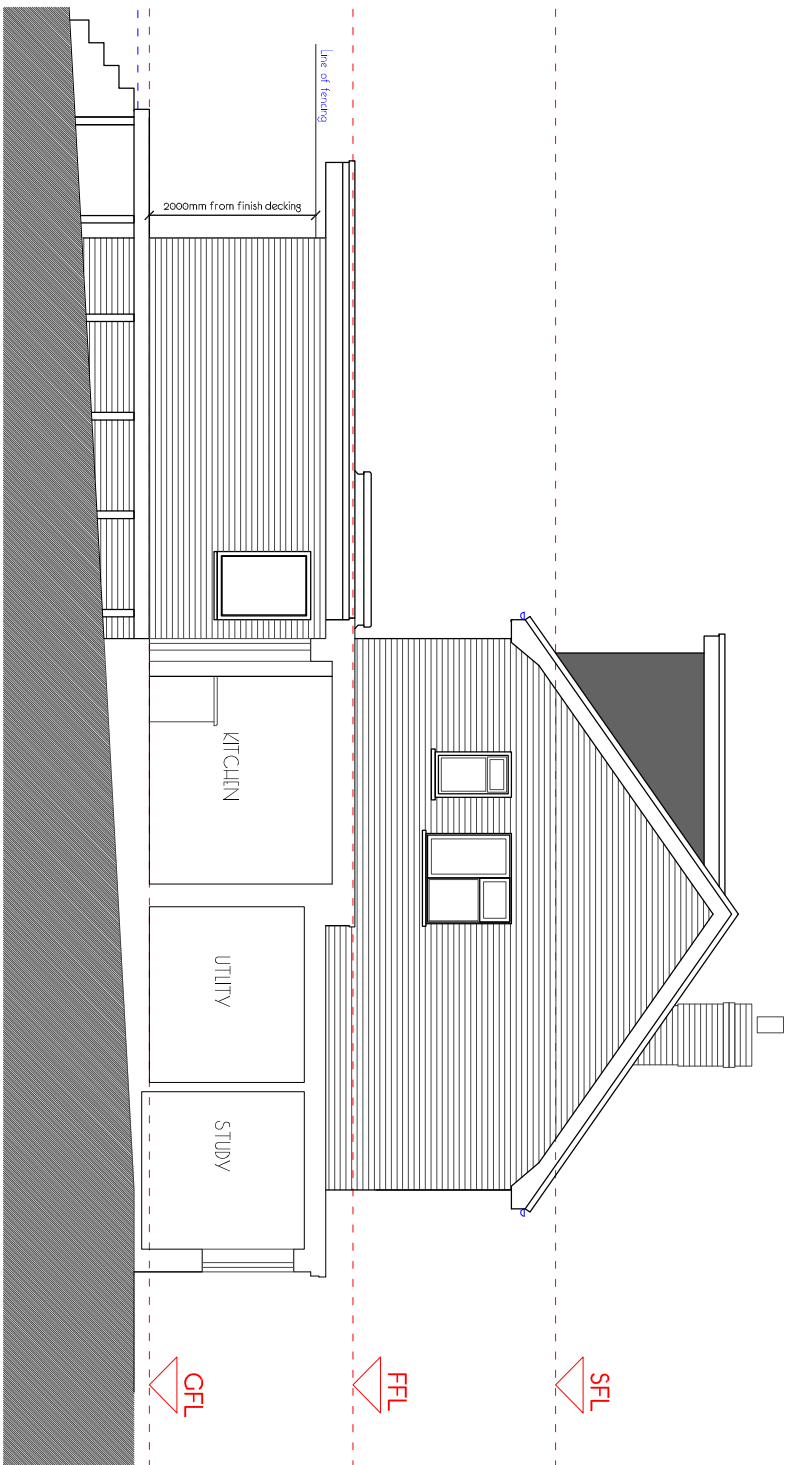

SIDE ELEVATION SOUTH

1:100

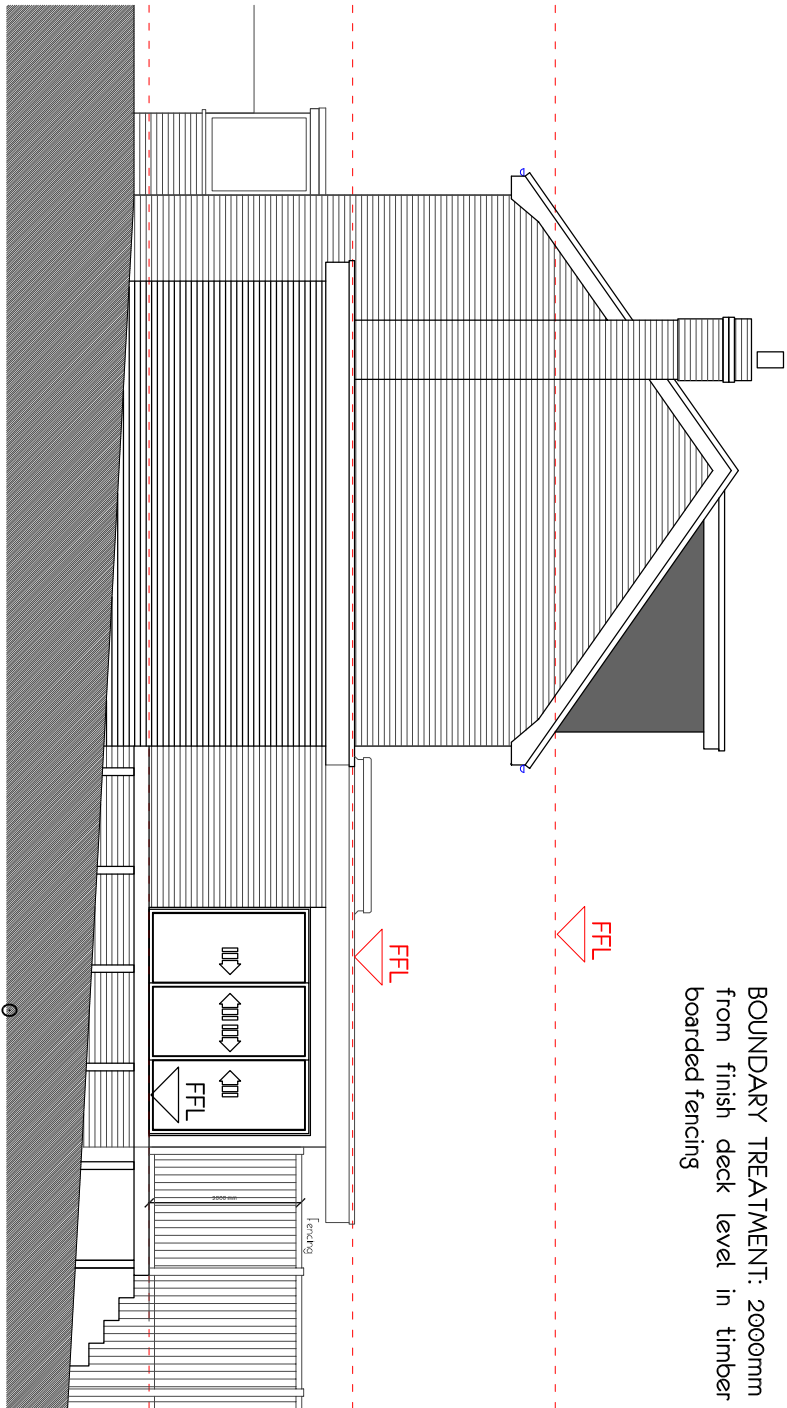

SIDE ELEVATION NORTH

1:100

meter

5



Toldfield Architect Ltd
5 Freemontle Business Centre
152 Millbrook Road East
Southampton
SO15 1JR
Tel: 023 80 236165

Emails:

info@toldfieldarchitects.co.uk
od@toldfieldarchitects.co.uk
kourosh@toldfieldarchitects.co.uk
Web: www.toldfieldarchitects.co.uk

Project
Proposed first floor side extension and new Lean-to-roof over entrance @ 8 Clanfield close, Chandlers Ford

Client:

Mr Mehdi Safar-Manesh

Drawing Title:

Existing Elevations

Project Ref:

251001 TA - Z01 -L01 -P -A -P05 -

Status:

Final design

T/A Code:

Project Stage:

Sheet @ A3:

Date:

251001 Planning

1:100

Oct 2025

Rev:

Comments:

Dr:

Ch:

Kourosh