

Copyright Reserved

The Contractor shall verify and be responsible for all dimensions. DO NOT scale the drawing.
Any errors or omissions shall be reported to Stantec without delay.
The Contractor is therefore advised to undertake their own investigation where the presence of any existing sewers, services, plant or apparatus may affect their operations.


Notes

UNLESS NOTED: The position of any existing public or private sewers, utility services, plant or apparatus shown on this drawing is believed to be correct, but no warranty to this is expressed or implied. Other such plant or apparatus may also be present but not shown. The Contractor is therefore advised to undertake their own investigation where the presence of any existing sewers, services, plant or apparatus may affect their operations.


NOTES:

1. THIS DRAWING IS TO BE READ IN CONJUNCTION WITH ALL OTHER ENGINEERS AND LANDSCAPING DRAWINGS.
2. ALL DIMENSIONS ARE IN METRES UNLESS NOTED OTHERWISE.
3. DO NOT SCALE FROM THIS DRAWING.
4. ALL LEVELS ARE IN METRES ABOVE ORDNANCE DATUM (AOD)
5. THE USE OF THIS DRAWING DOES NOT ABSOLVE THE CLIENT FROM THEIR RESPONSIBILITIES IN REGARDS TO HEALTH & SAFETY AND CDM REGULATIONS.
6. TOPOGRAPHICAL SURVEY PROVIDED BY ENCOMPASS SURVEYS UNDERTAKEN ON SEPTEMBER 2024. ADDITIONAL SURVEY OF FIR TREE LANE PROVIDED BY ENCOMPASS GEOSPATIAL UNDERTAKEN ON JULY 2025.
7. FOR PLAN, REFER TO STANTEC DRAWINGS 332612639-STN-14-XX-DR-C-0101.


CH-HML-HOLME-ROAD 03 - ALGN
5x SCALE H 1:500, V 1:100

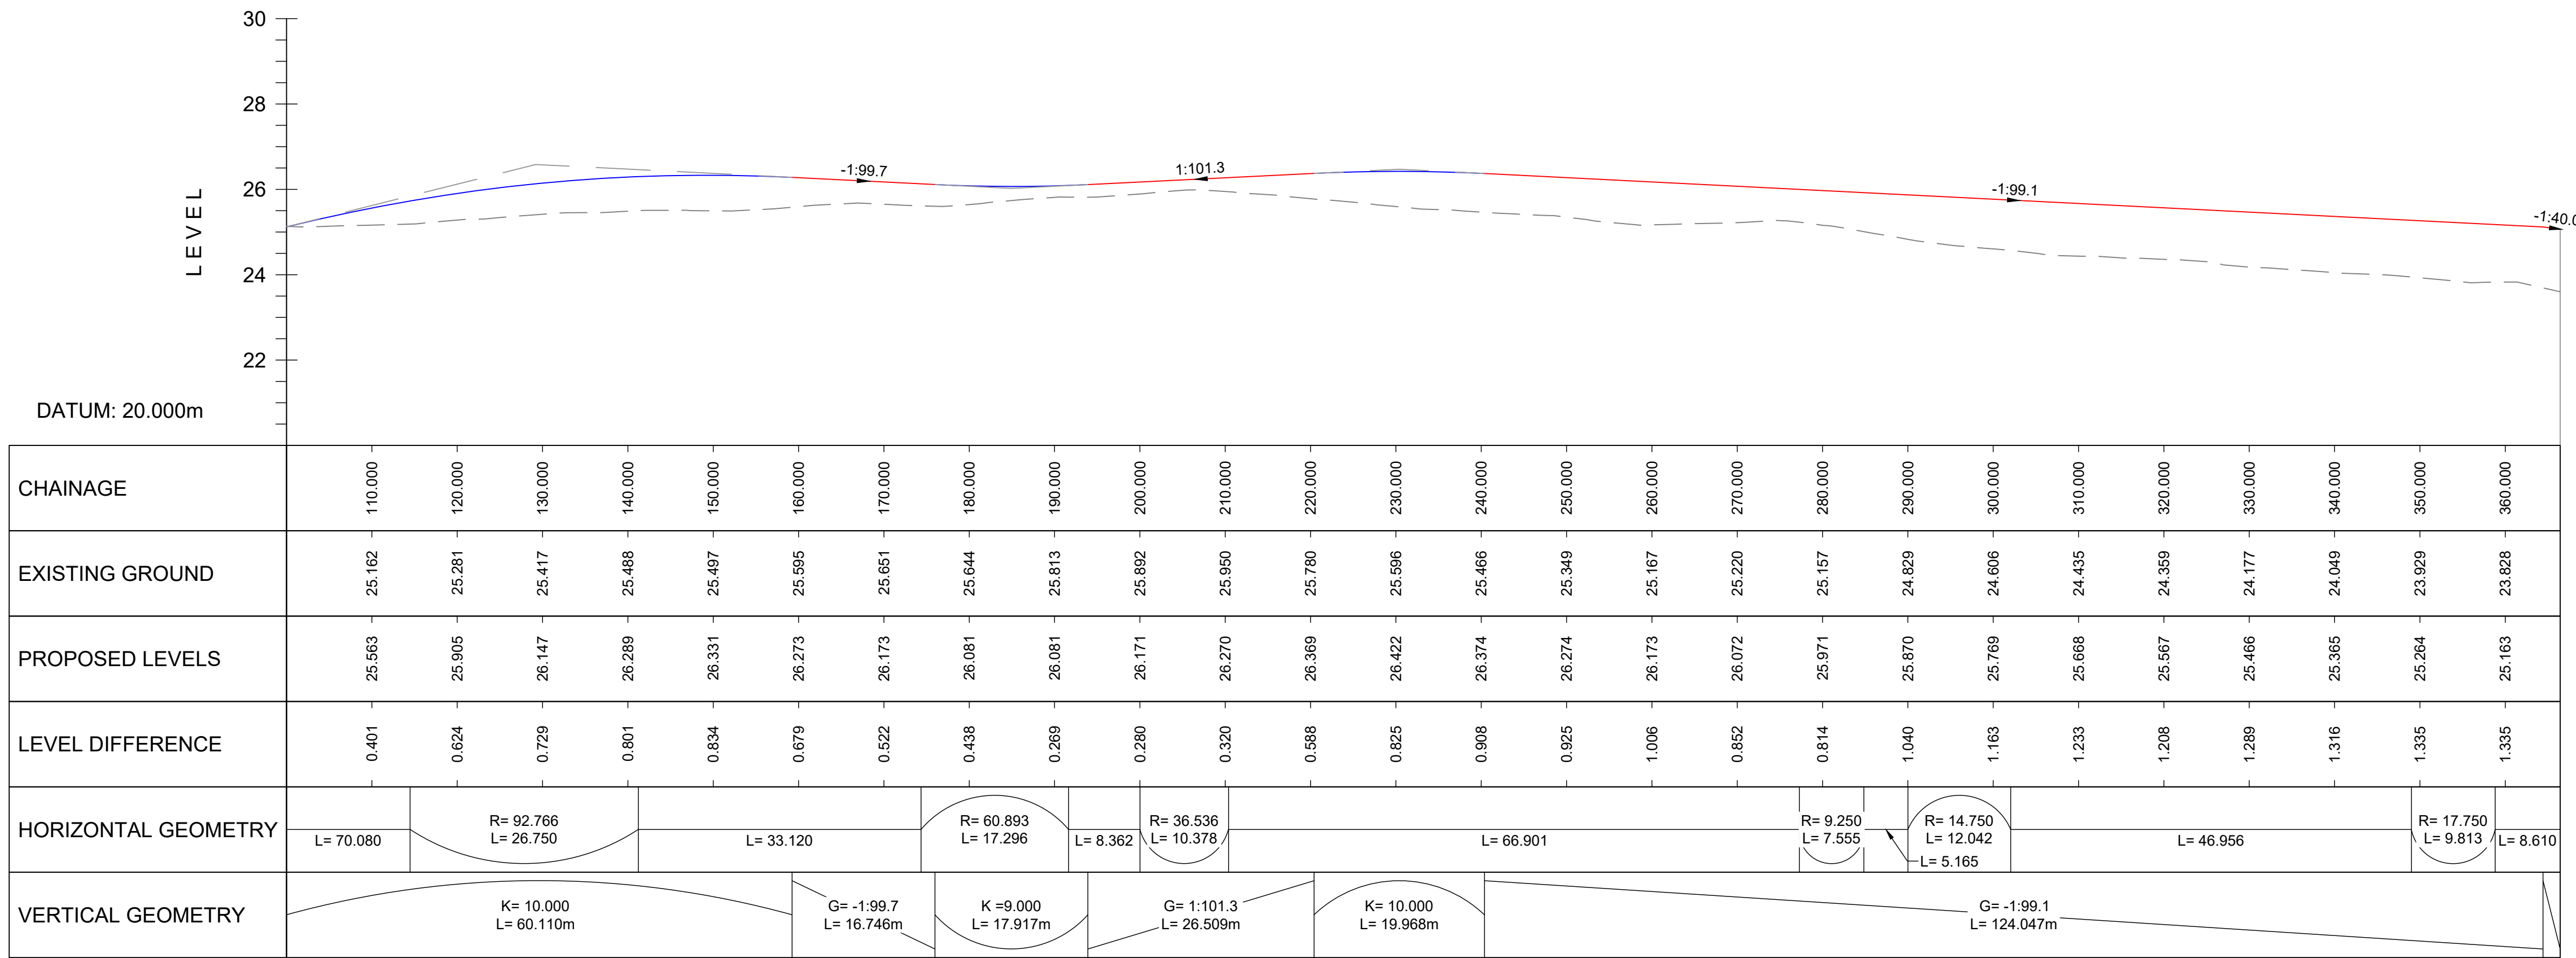


CH-HML-HOMESTAL-ROAD 01 - ALGN
5x SCALE H 1:500, V 1:100

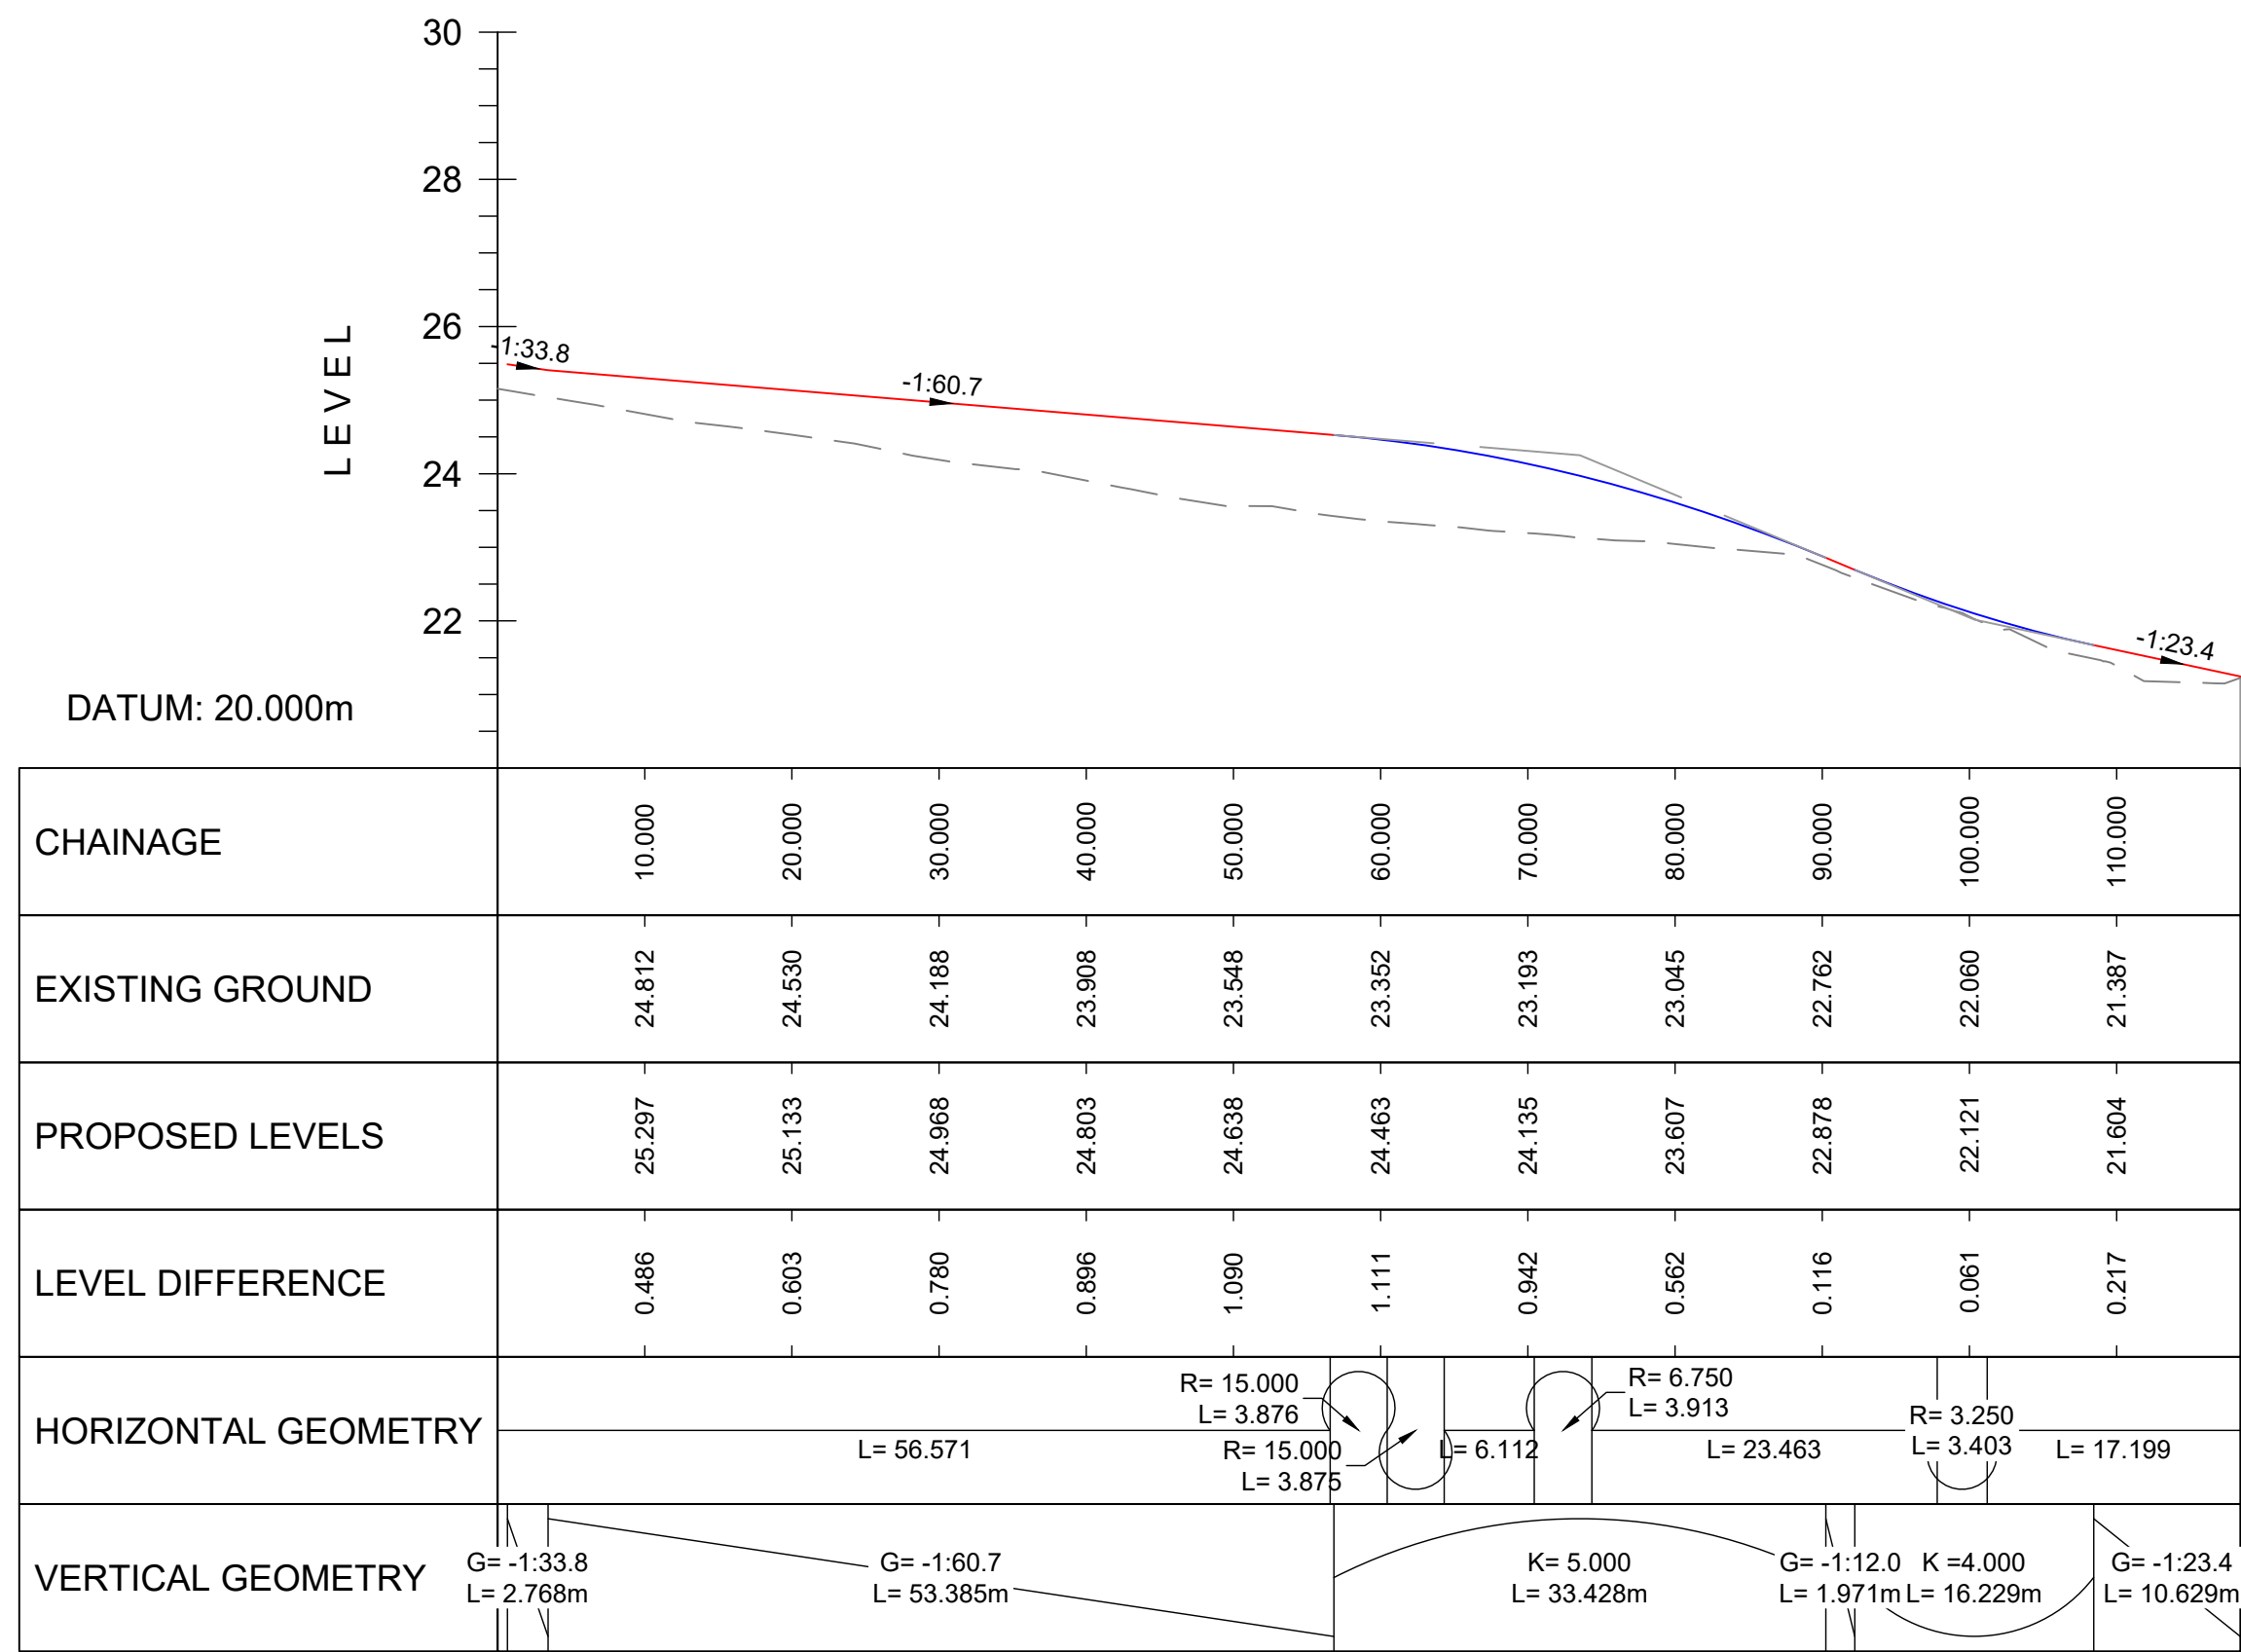

CH-HML-HOMESTAL-ROAD 02 - ALGN
5x SCALE H 1:500, V 1:100

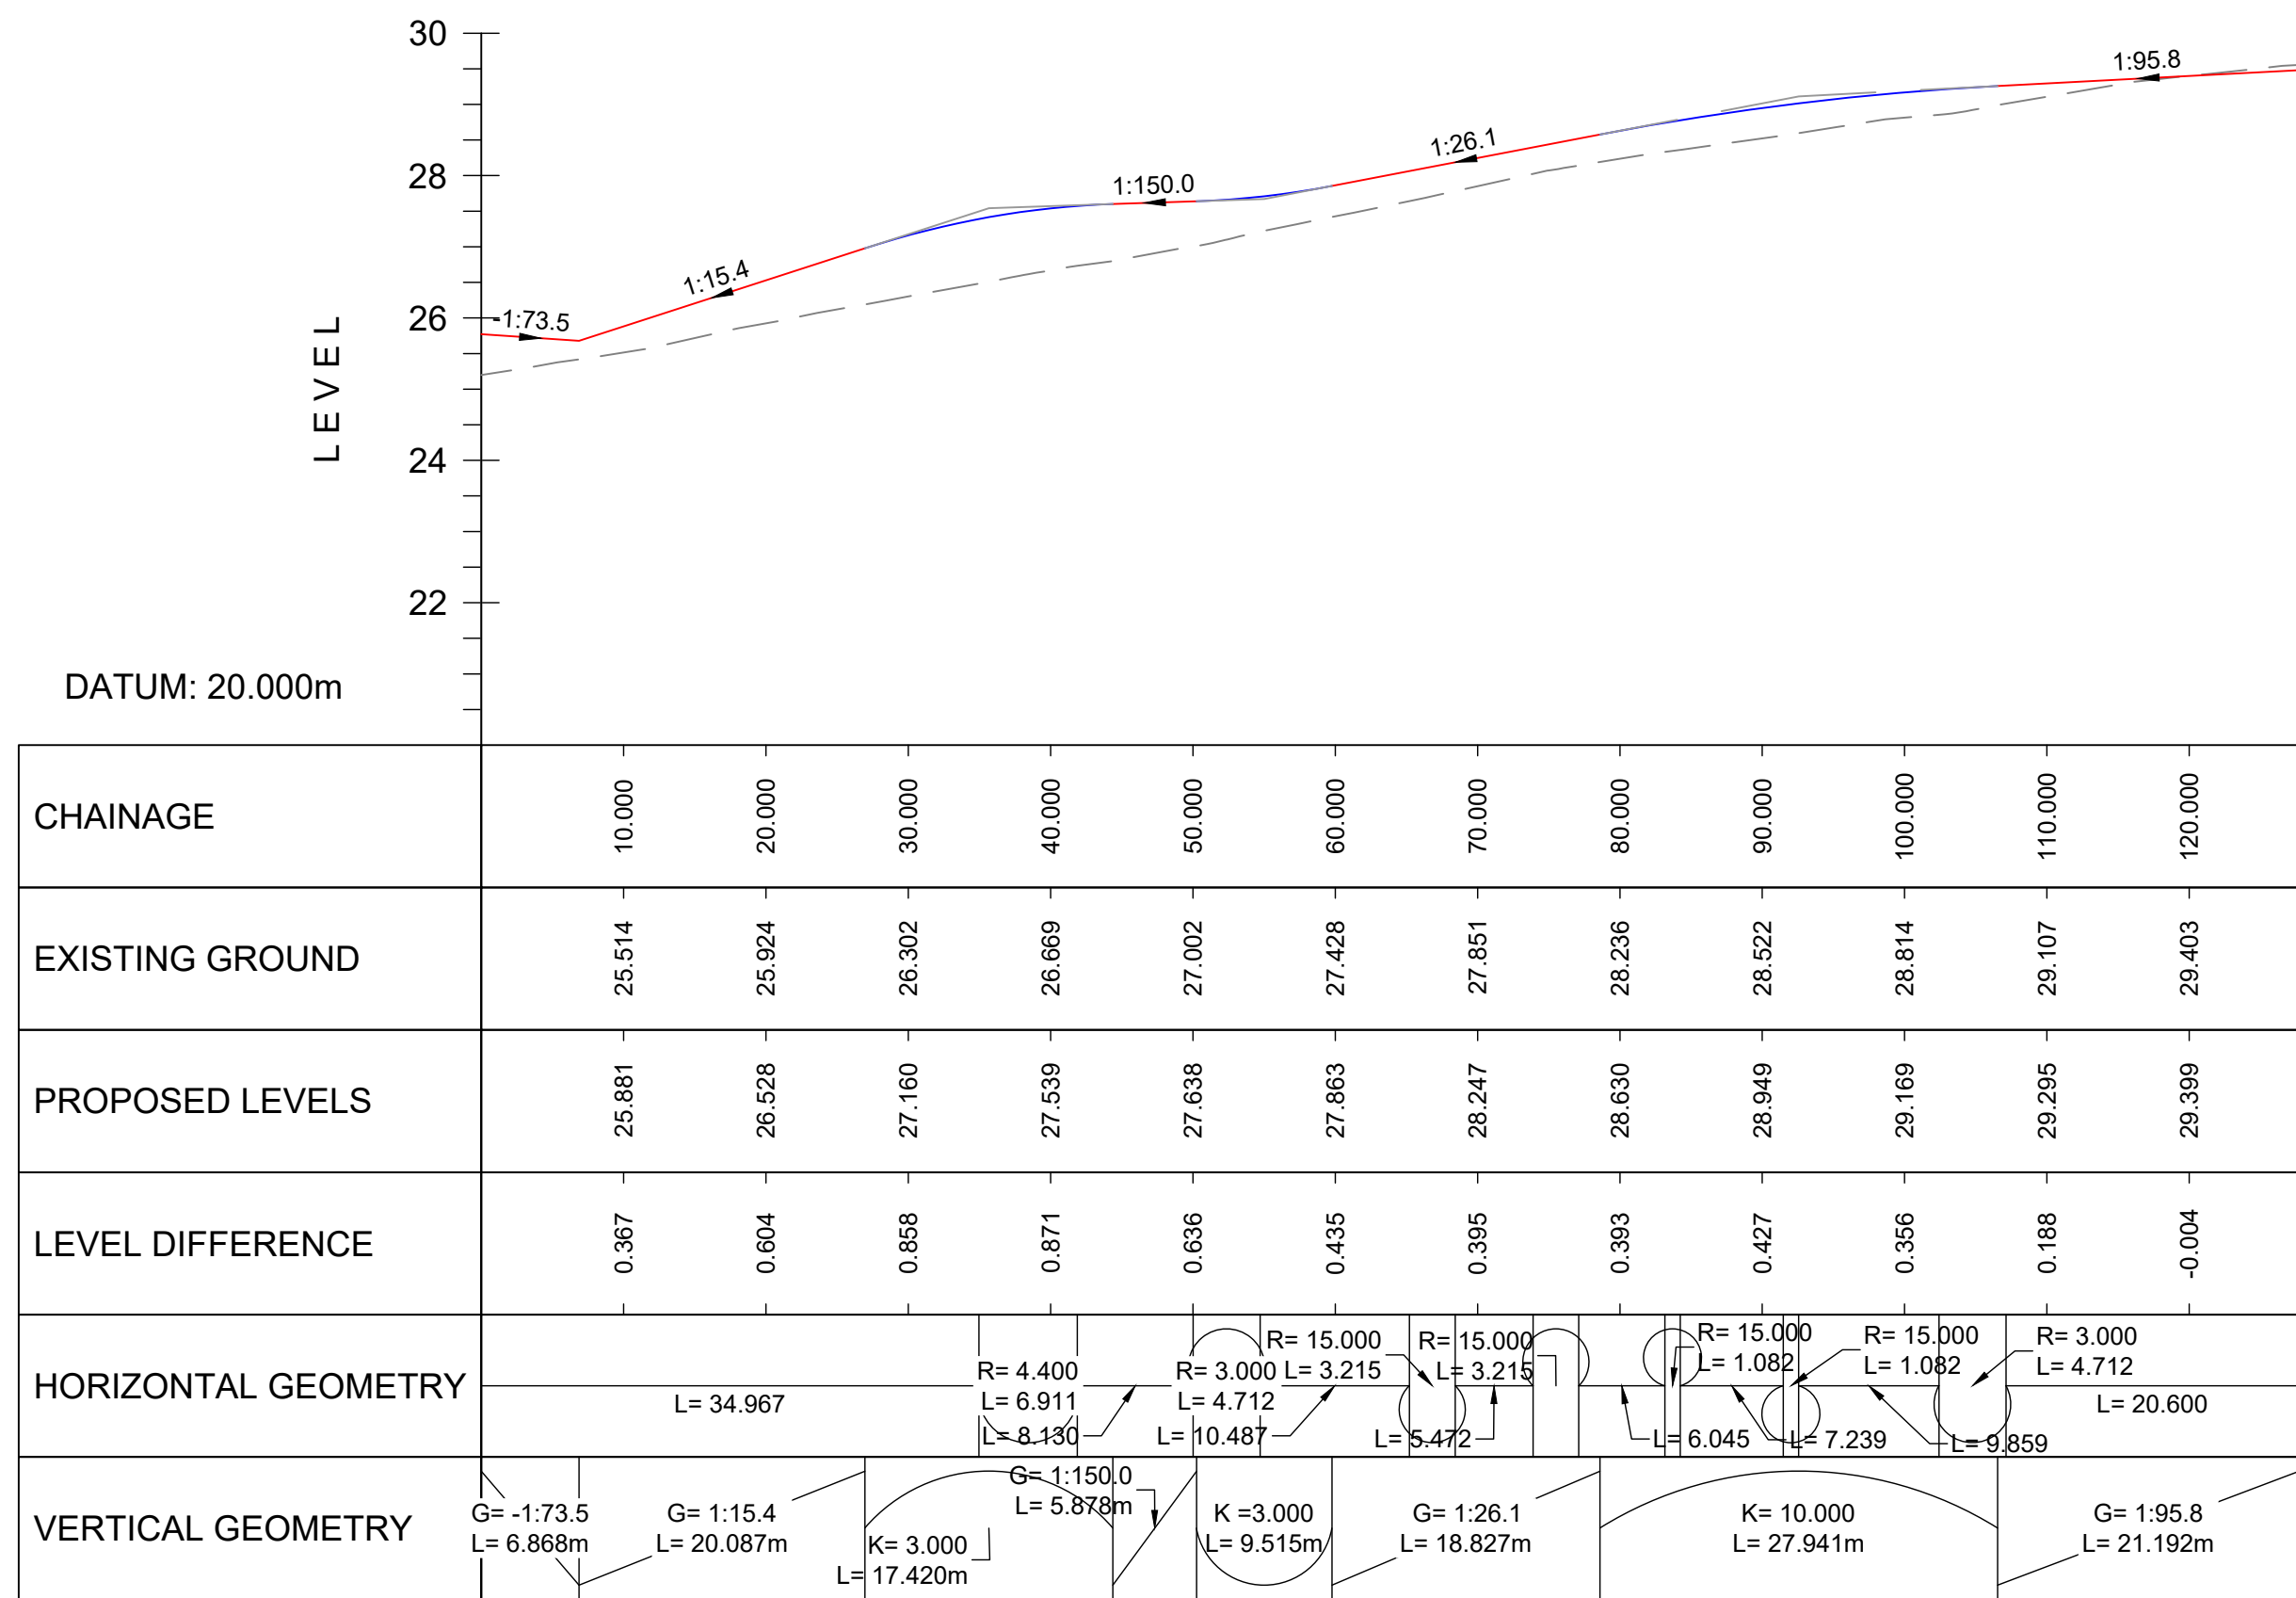

CH-HML-HOMESTAL-ROAD 03 - ALGN
5x SCALE H 1:500, V 1:100

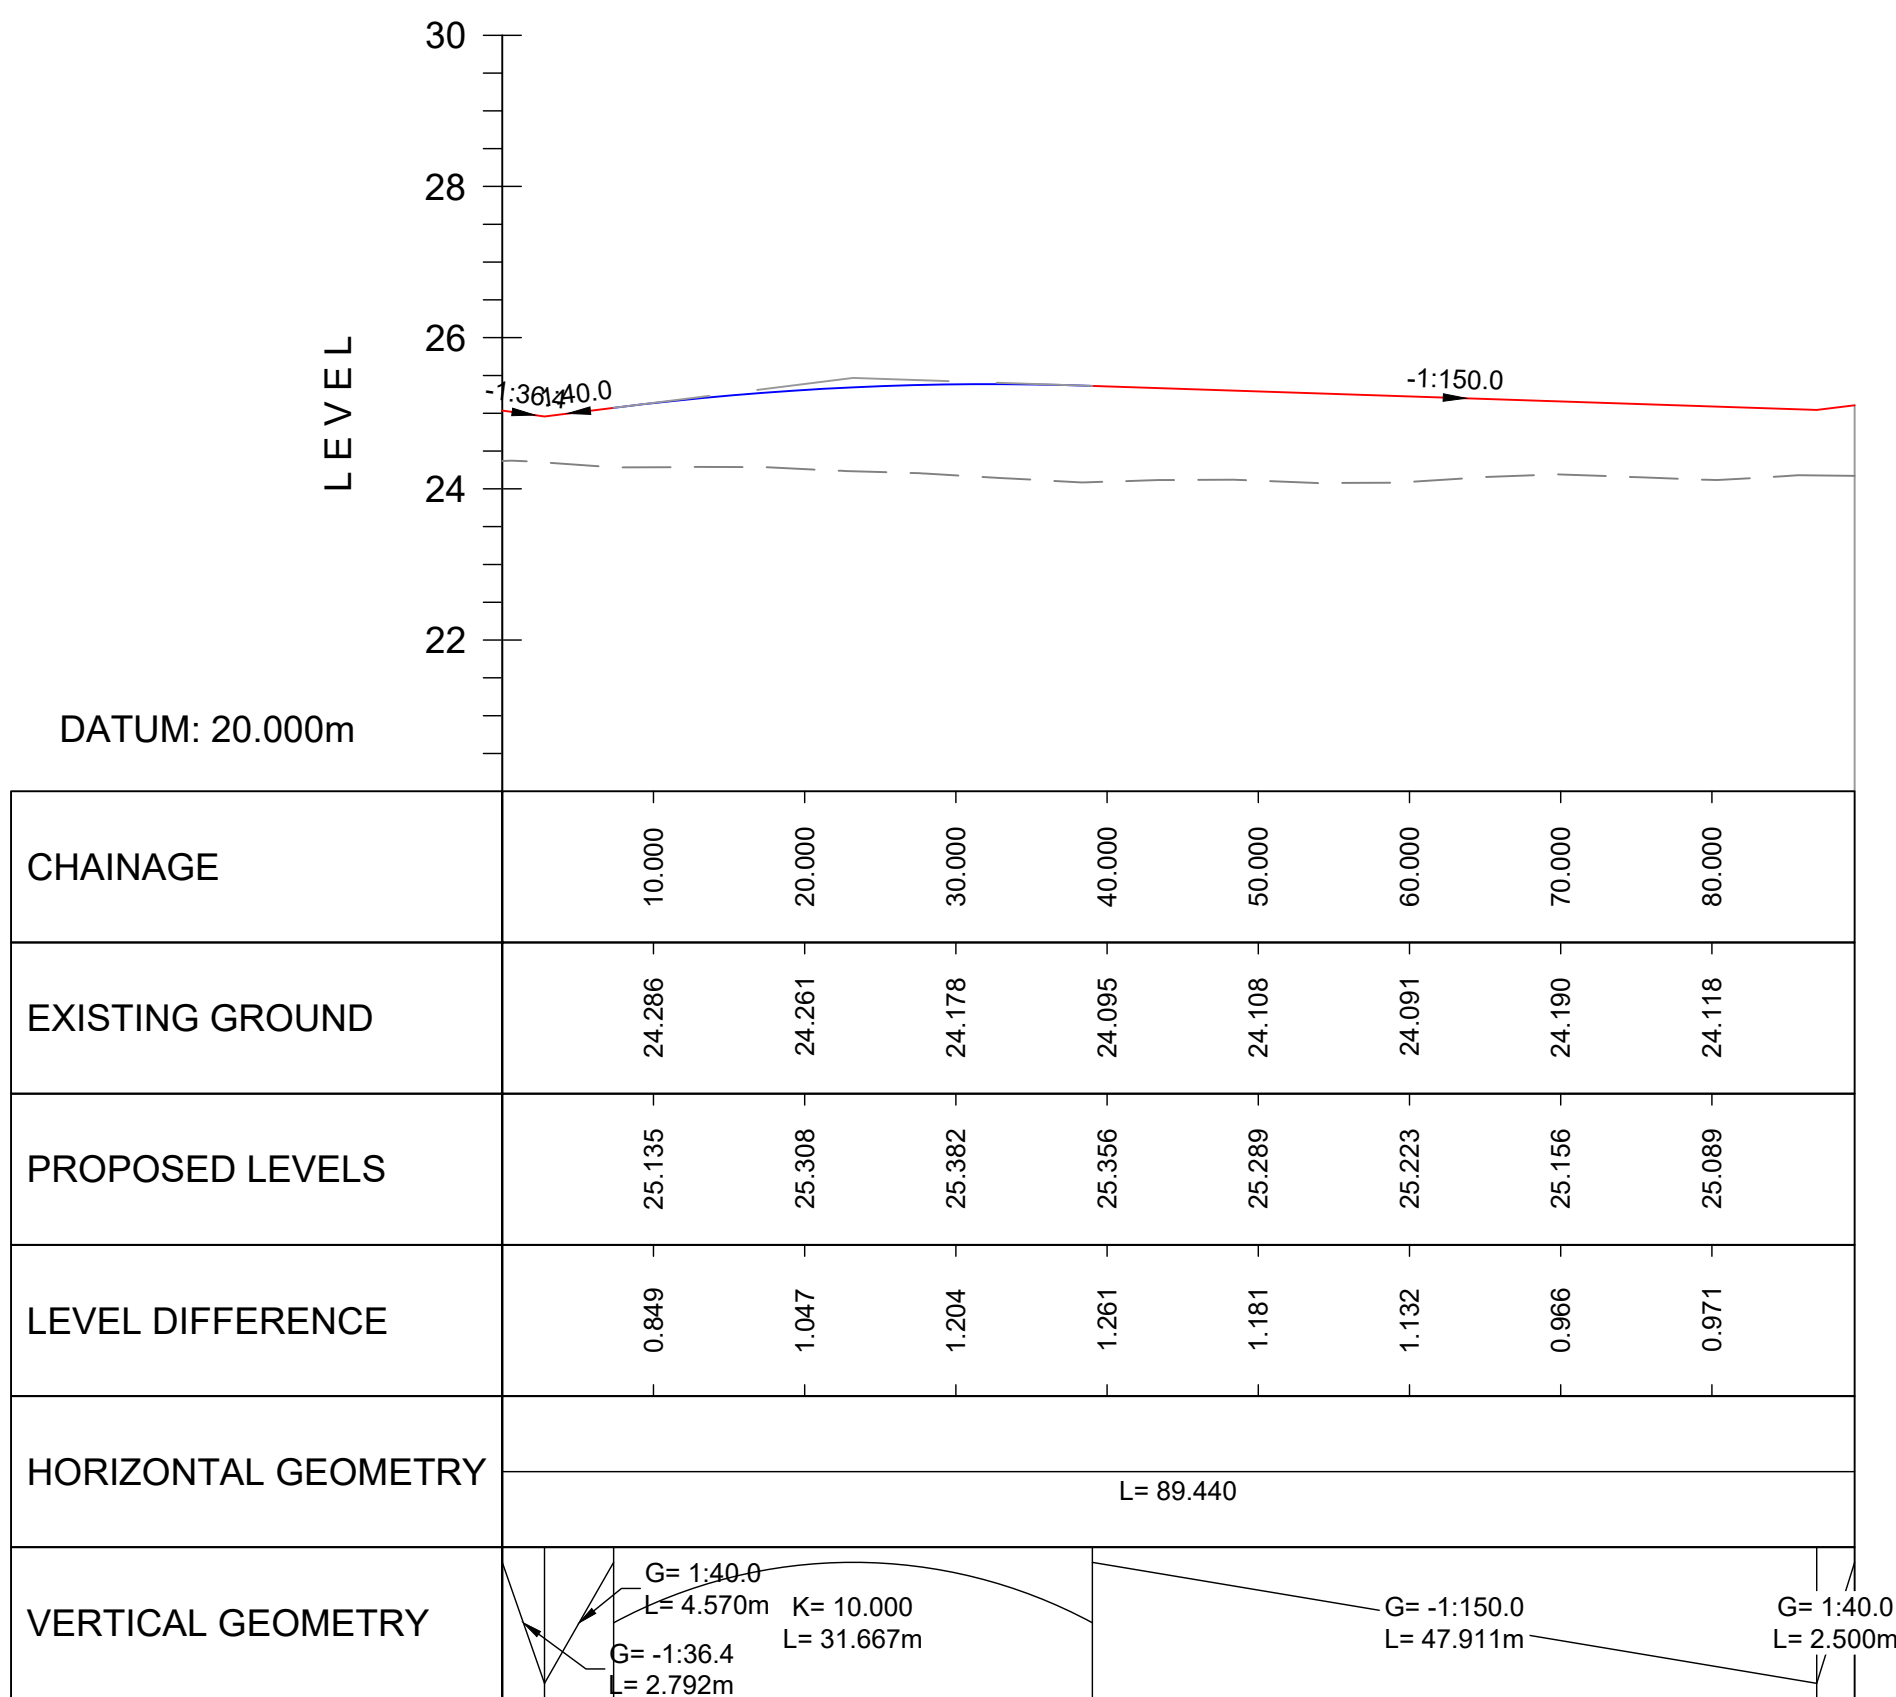

02 MASTERPLAN LAYOUT UPDATED AND CROSS SECTIONS AMENDED TO SUIT	JLW	DH	2025.12.09
01 FIRST ISSUE	WH	DH	2025.11.18
Issued/Revision	By	Appd	YYYY.MM.DD
	WH	JLW	DH
	Dwn.	Dsgn.	Chkd.
			2025.11.18
			YYYY.MM.DD

Issue Status

SS - FOR REVIEW AND ACCEPTANCE

This document is suitable only for the purpose noted above. Use of this document for any other purpose is not permitted.

Client/Project Logo



Client/Project

ONE HORTON HEATH

EASTLEIGH BOROUGH COUNCIL

Title

THE HOMESTAL (PLOT 07)
PROPOSED LONG SECTIONS

SHEET 1 OF 2

Project No.

332612639

Revision

PO2

A0 Scale

1:500

Drawing No.

332612639-STN-14-XX-DR-C-0101