



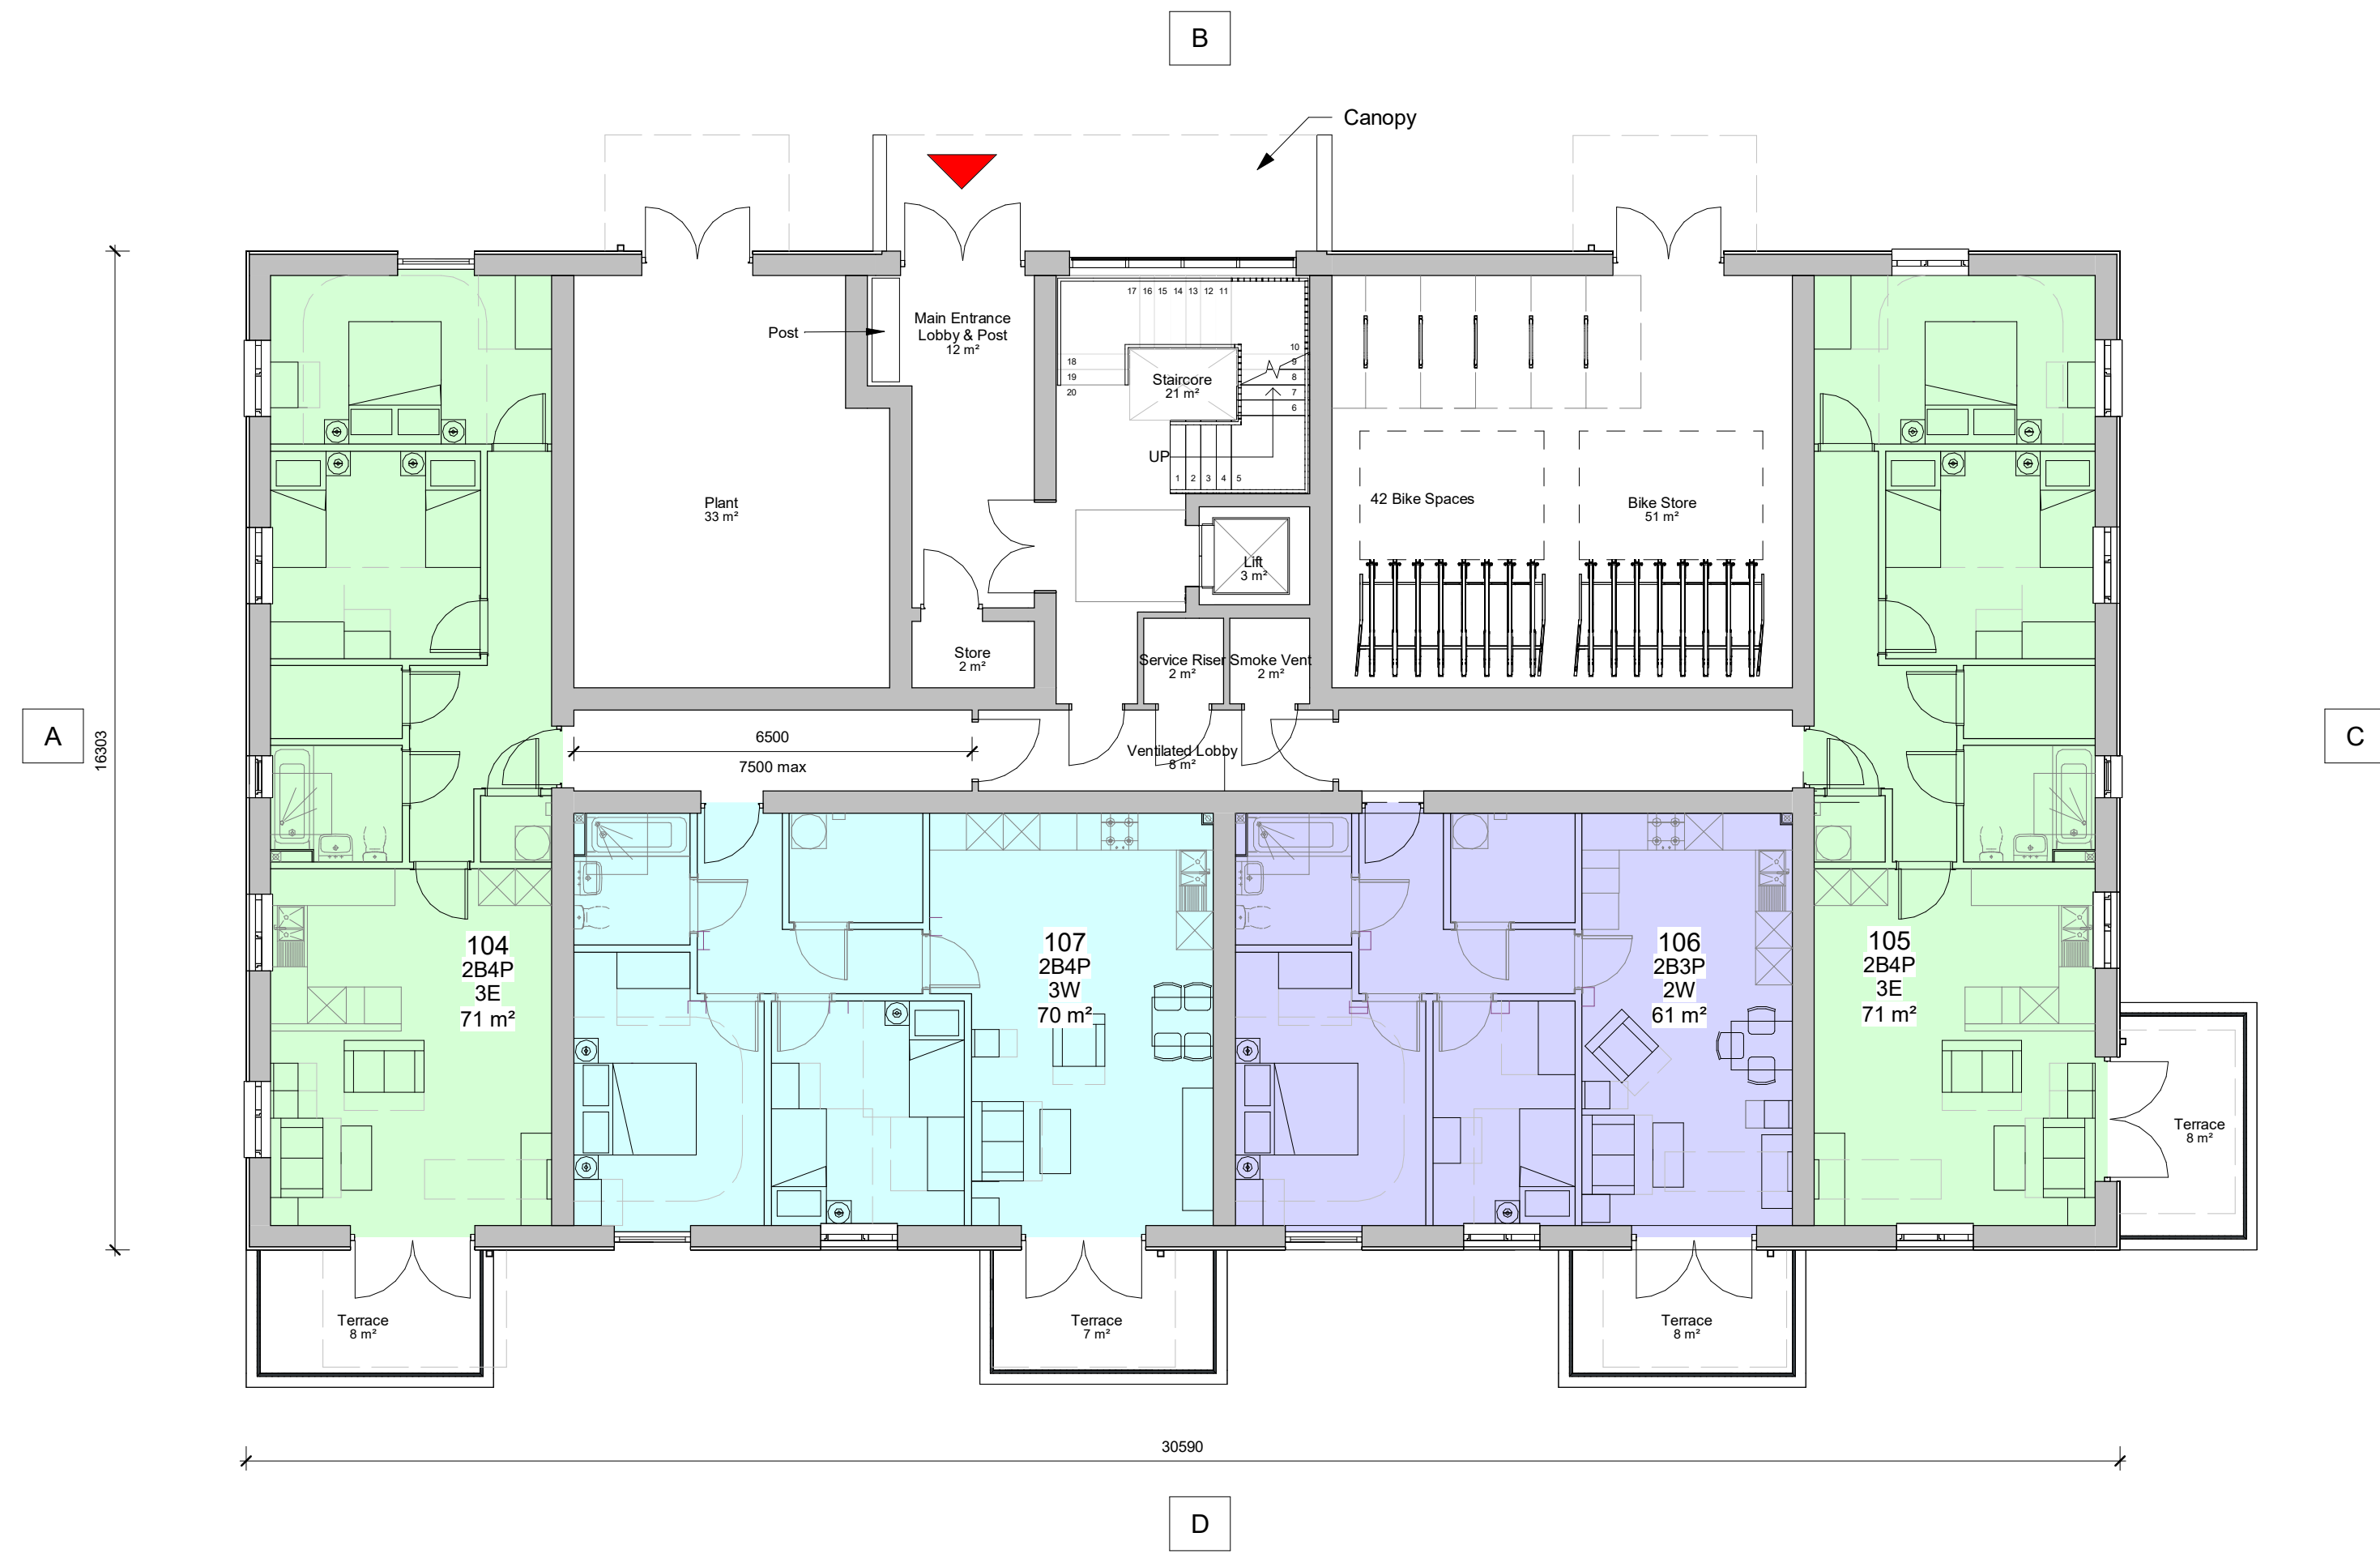

1 Ground Floor Apartment Block 03

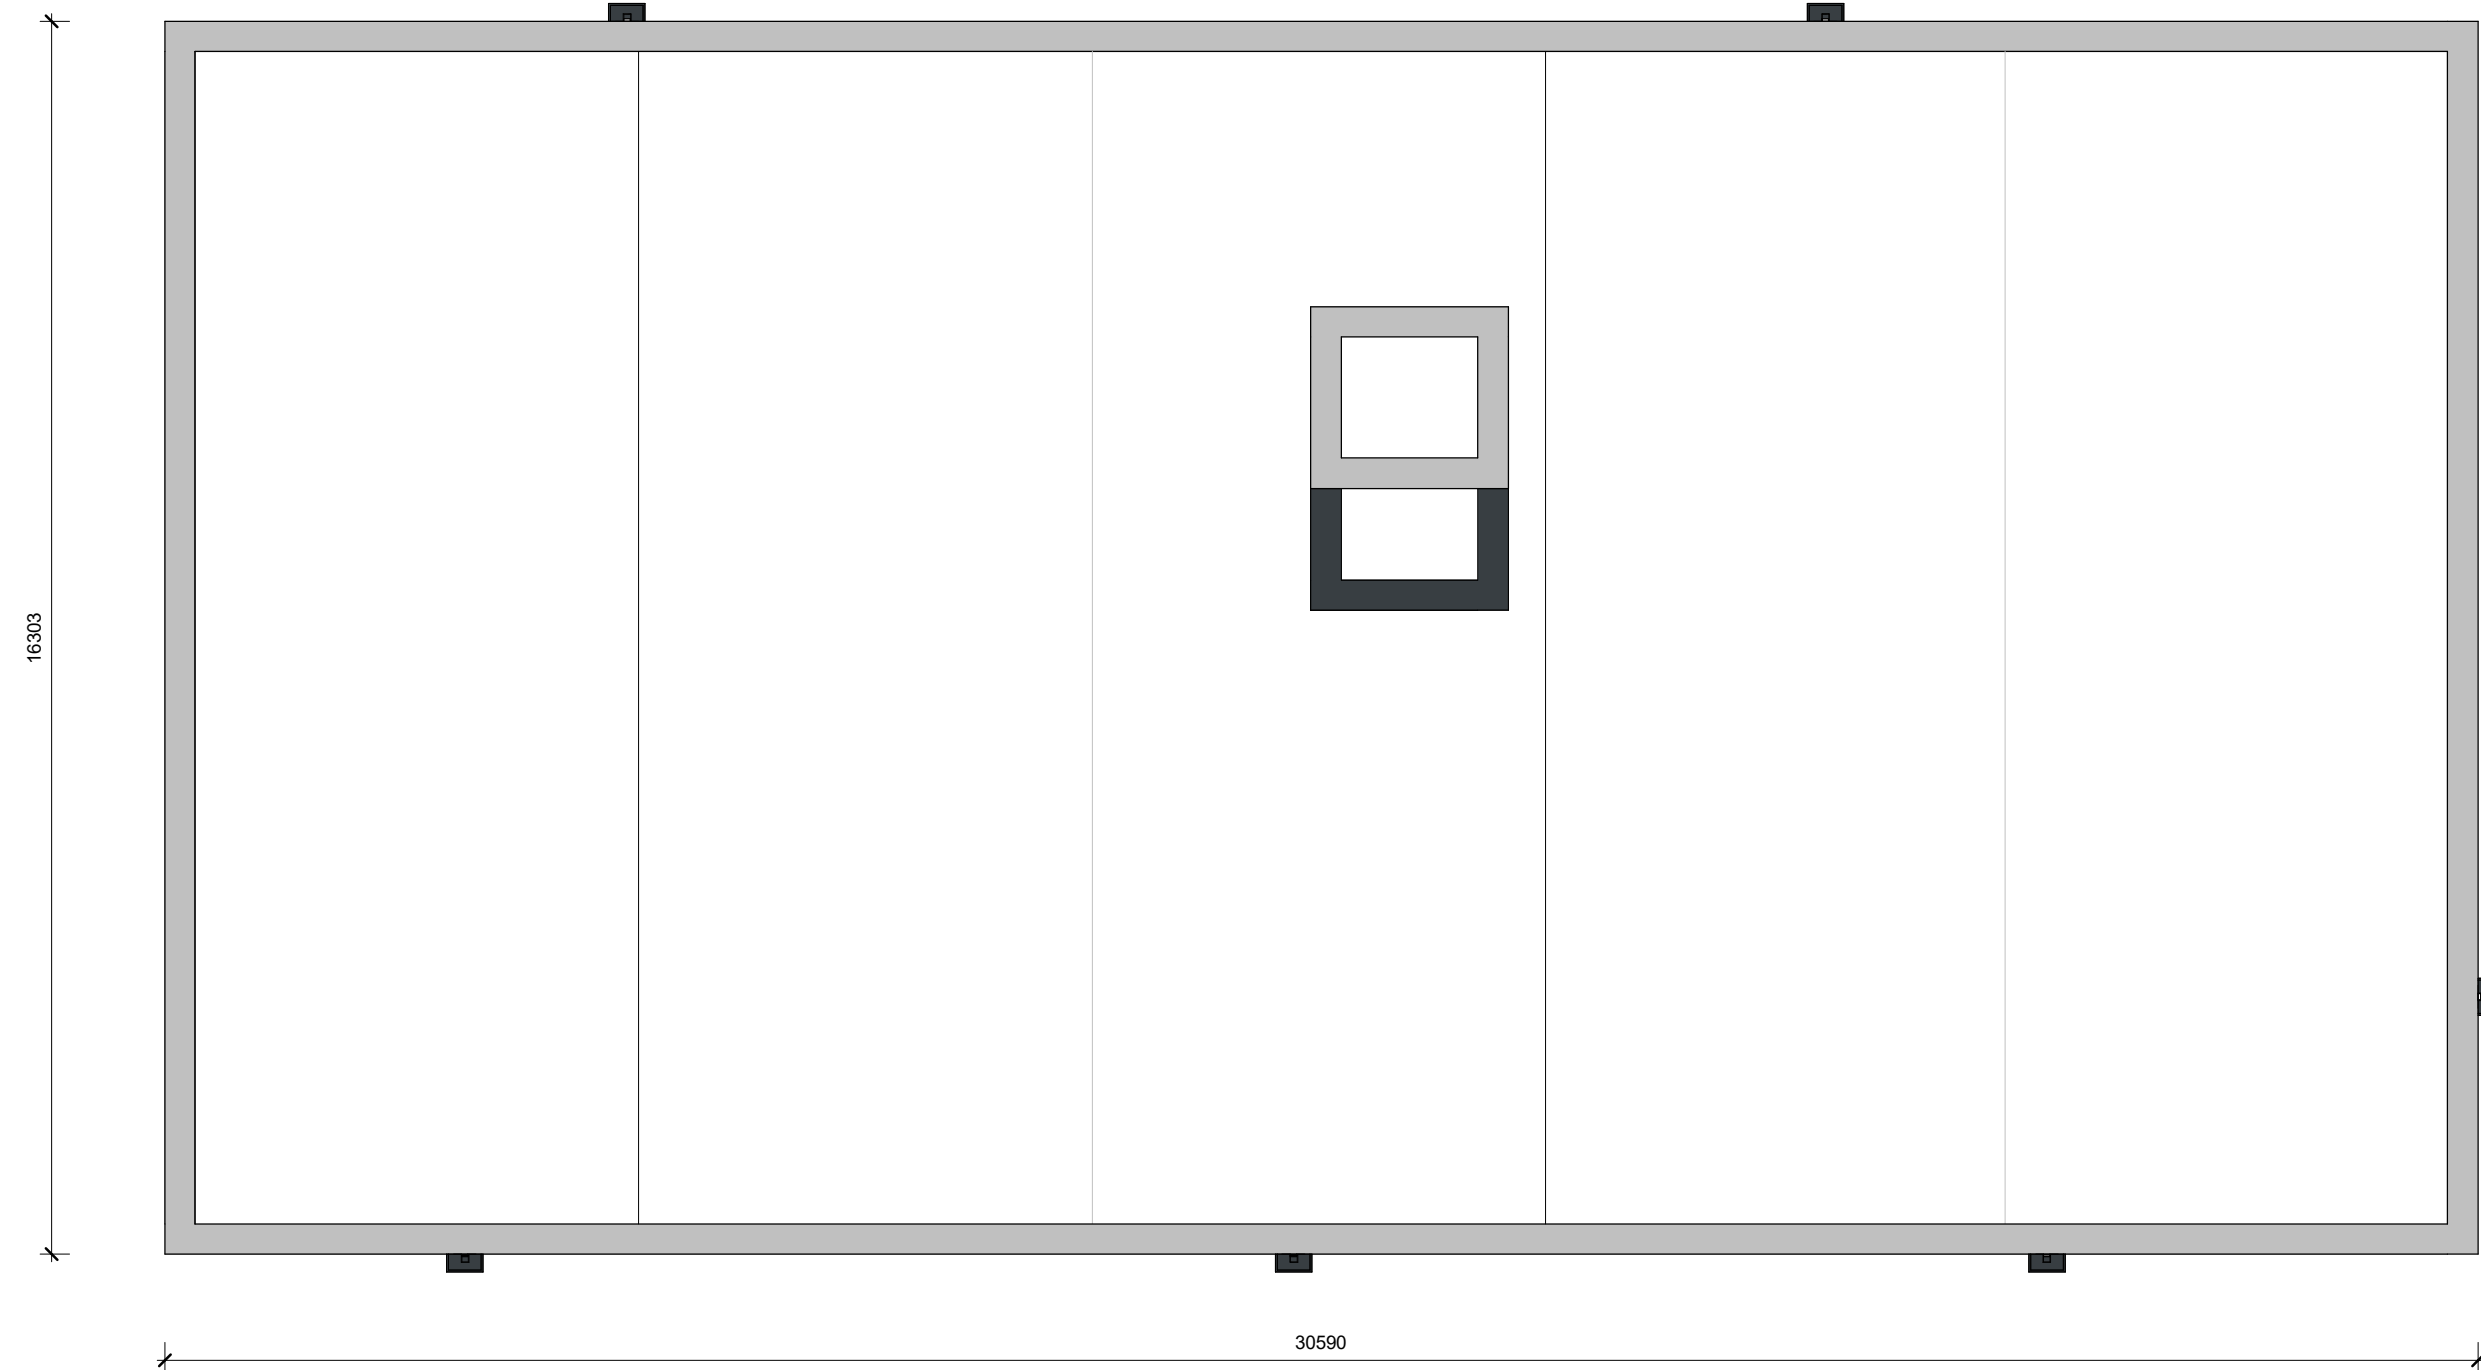

3 Roof Plan Apartment 03


Notes

For Elevation drawings refer to 3423-PLB-ZZ-
ZZ-DR-A-2125

Apartment Types

- Apartment Type 1W 1B2P
- Apartment Type 2W 2B3P
- Apartment Type 3W 2B4P
- Apartment Type 3E 2B4P
- Apartment Type M4-3-1 1B2P
- Apartment Type M4-3-2 2B4P

Key Plan

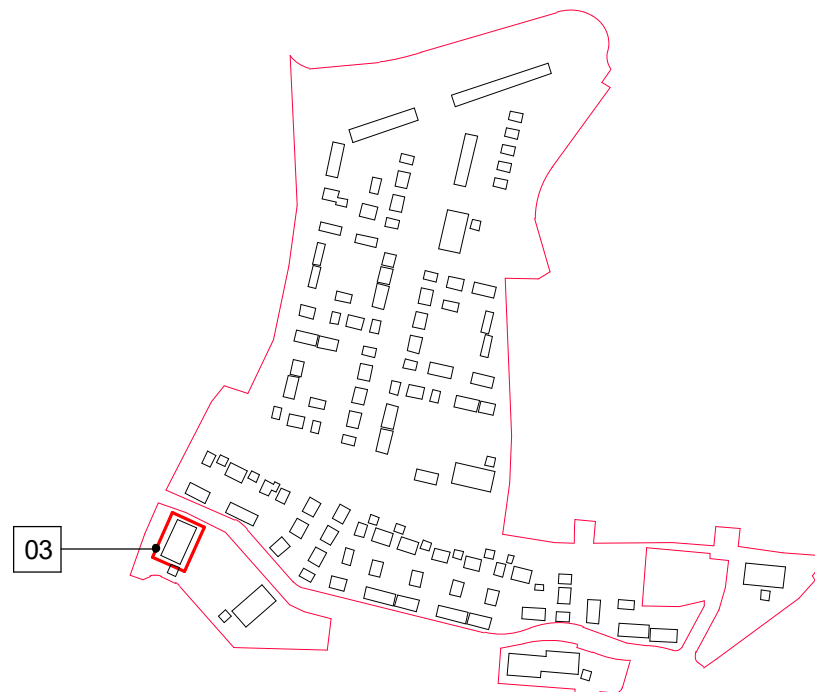

2 First - Third Floors Apartment Block 03

Apartment Block 03 - Accommodation Schedule

Plot Number	Apartment Type	Apartment Size	Area
00_GroundFloor			
104	3E	2B4P	71 m²
105	3E	2B4P	71 m²
106	2W	2B3P	61 m²
107	3W	2B4P	70 m²

01_FirstFloor			
108	3E	2B4P	71 m²
109	1W	1B2P	51 m²
110	1W	1B2P	51 m²
111	3E	2B4P	71 m²
112	2W	2B3P	61 m²
113	3W	2B4P	70 m²

02_SecondFloor			
114	3E	2B4P	71 m²
115	1W	1B2P	51 m²
116	1W	1B2P	51 m²
117	3E	2B4P	71 m²
118	2W	2B3P	61 m²
119	3W	2B4P	70 m²

03_ThirdFloor			
120	3E	2B4P	71 m²
121	1W	1B2P	51 m²
122	1W	1B2P	51 m²
123	3E	2B4P	71 m²
124	2W	2B3P	61 m²
125	3W	2B4P	70 m²

Grand total: 22

Issue	Date	Notes	Drwn	Chkd
P01	22.10.25	Draft Planning Issue	APLB	APLB
P02	07.11.25	Draft Planning Issue	APLB	APLB
P03	17.11.25	Planning Issue 01	APLB	APLB
P04	27.11.25	North-East Holmstal Layout	APLB	APLB
P05	01.12.25	North-East Holmstal Layout	APLB	APLB
P06	09.12.25	Planning Issue	APLB	APLB
P07	11.12.25	Planning Issue	APLB	APLB

Project
OHH - Holme and Homestal
EBC & Stantec

Drawing
Apartment 03 Plans

Scale
1 : 100

Status
A3 - Planning

Originator_Parcel_Zone_Role_Number
PLB- 13- ZZ- DR- A- 2124

0 1 2 3 5 7 9m

APLB Job n°

3423

© ArchitecturePLB

For CDM information refer to the ArchitecturePLB Hazard Elimination and Residual Risk Register. Notes on this drawing refer only to items where a Residual Risk can be clearly linked to a specific item. As recommended within 'ACoP-Managing Health and Safety in Construction', notes do not include generic risk information which must be considered by the relevant contractor.

First Floor Sunley House
46 Jewry Street
Winchester SO23 8RY
Telephone 01962 842 200

www.architectureplb.com

Architecture
PLB