



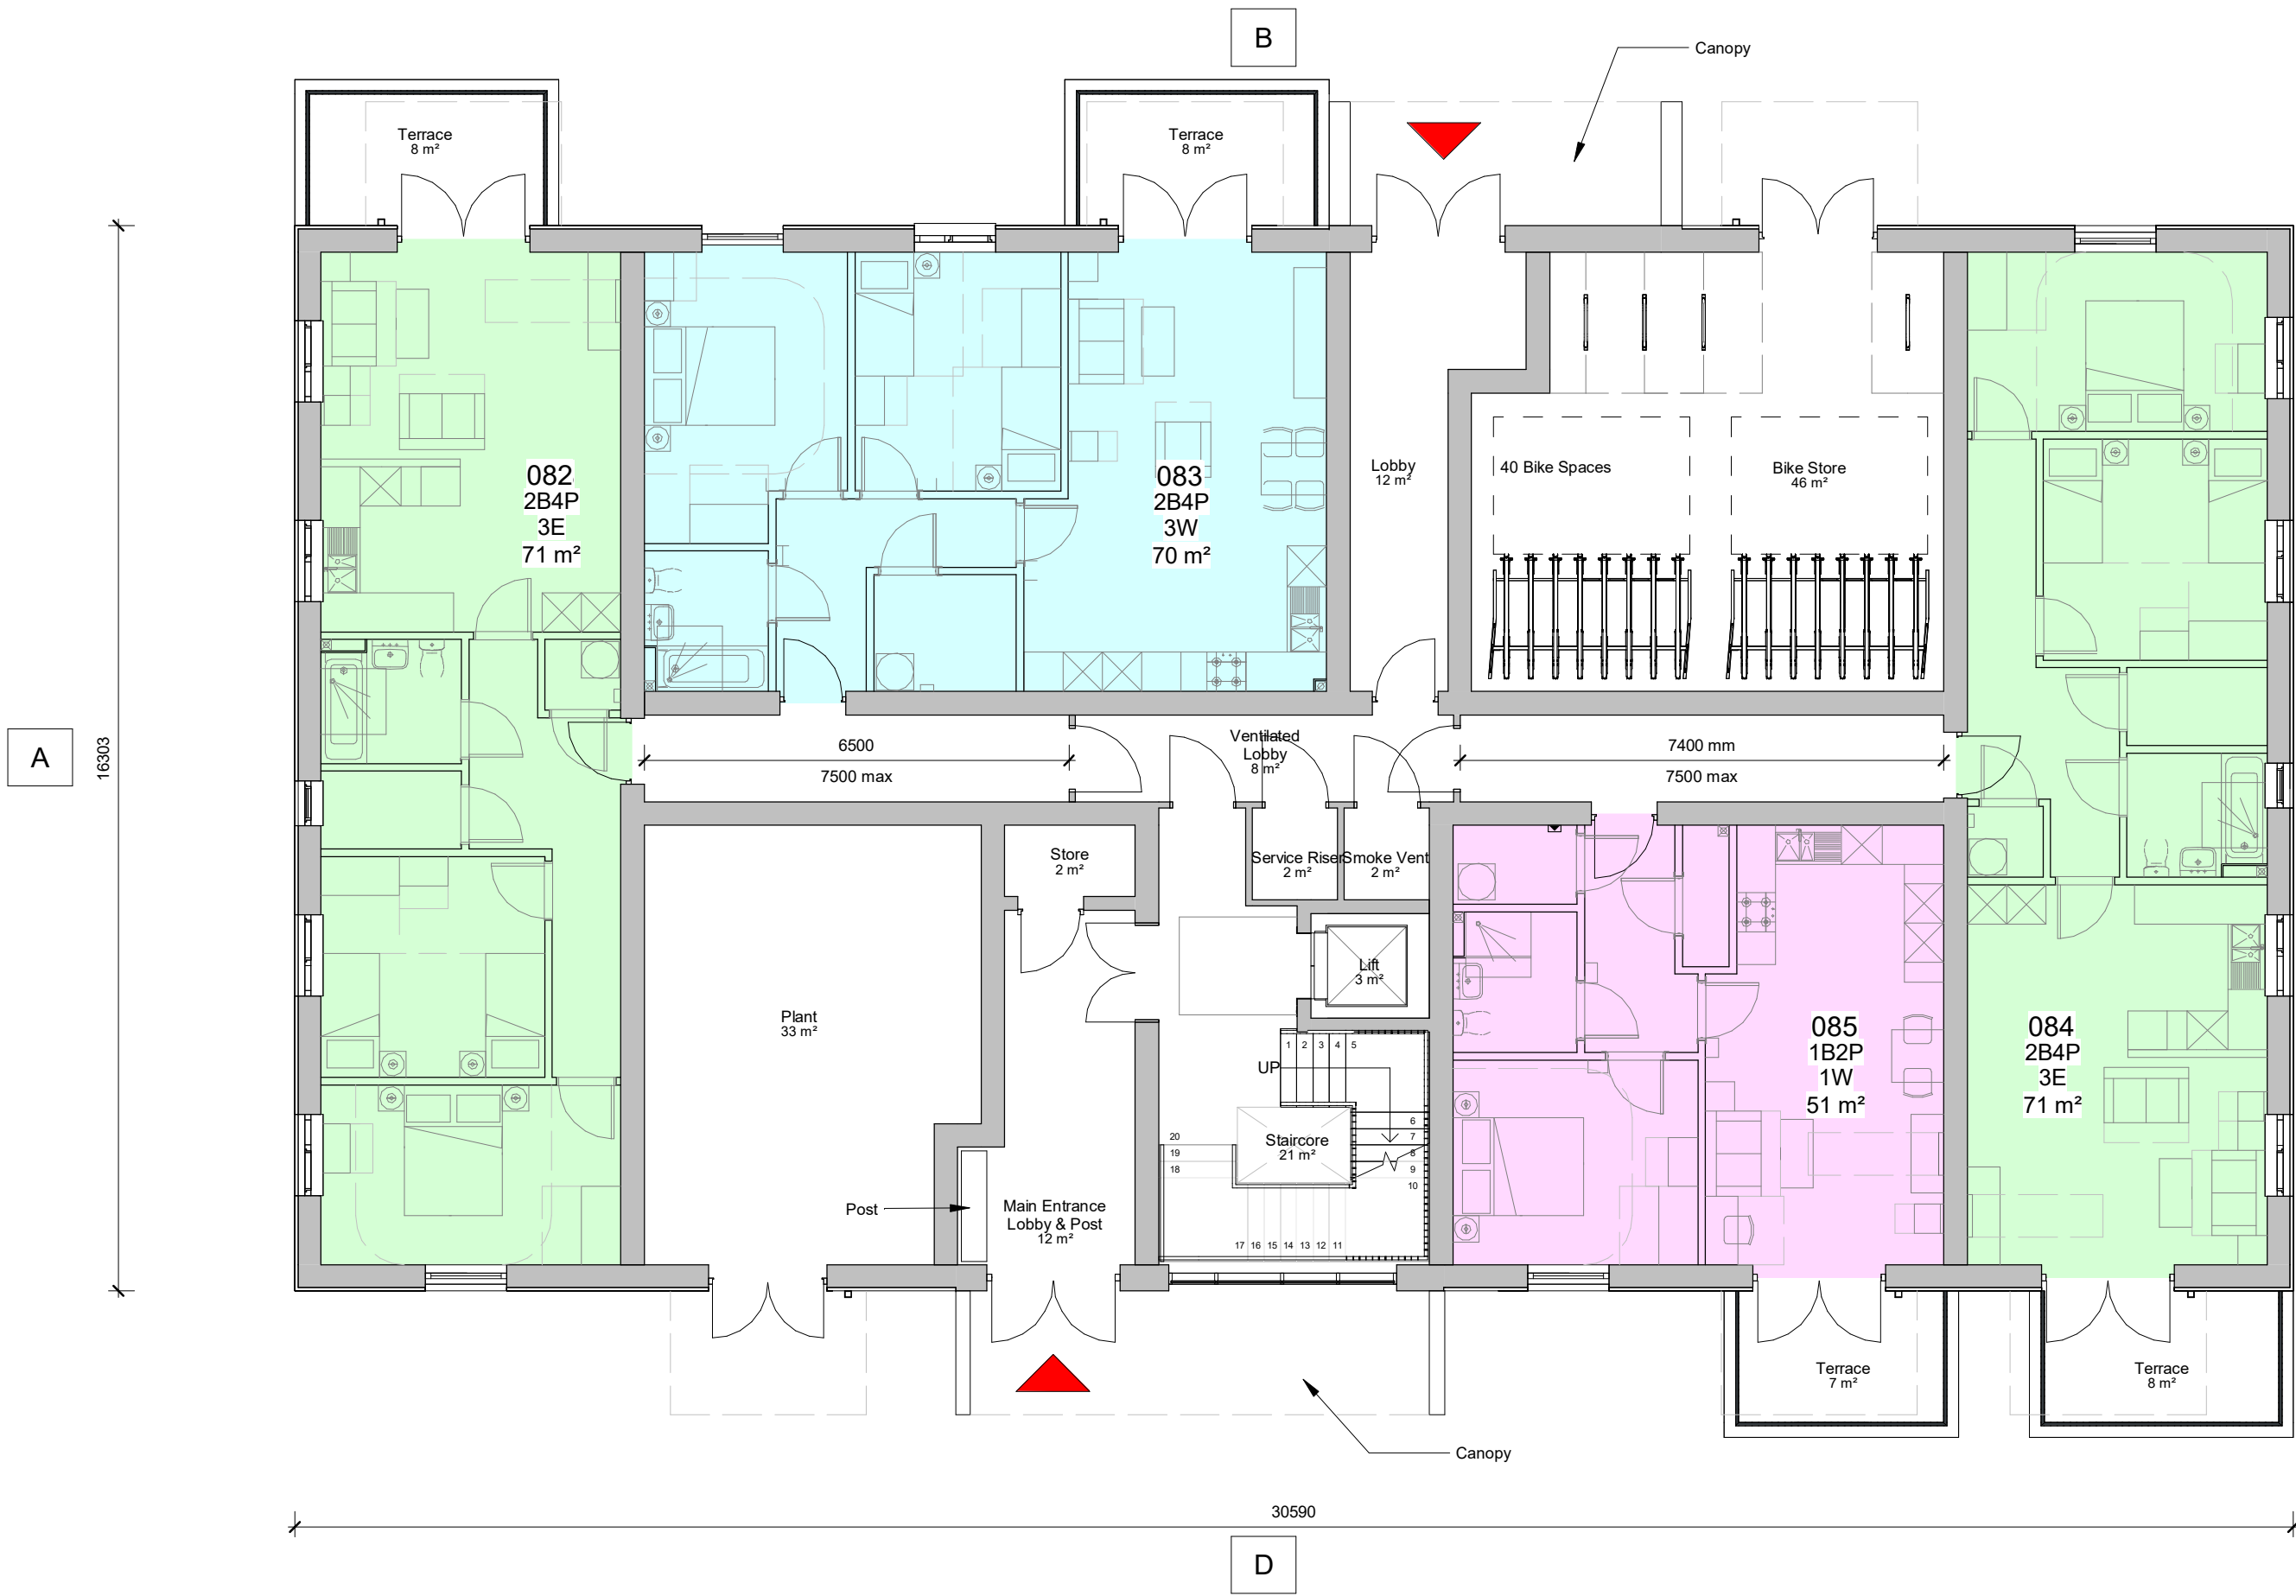

1 Ground Floor Apartment Blocks 01 & 06

N.B. Plot numbers on plans are Apartment Block 06. Refer to schedule for Apartment Block 01.

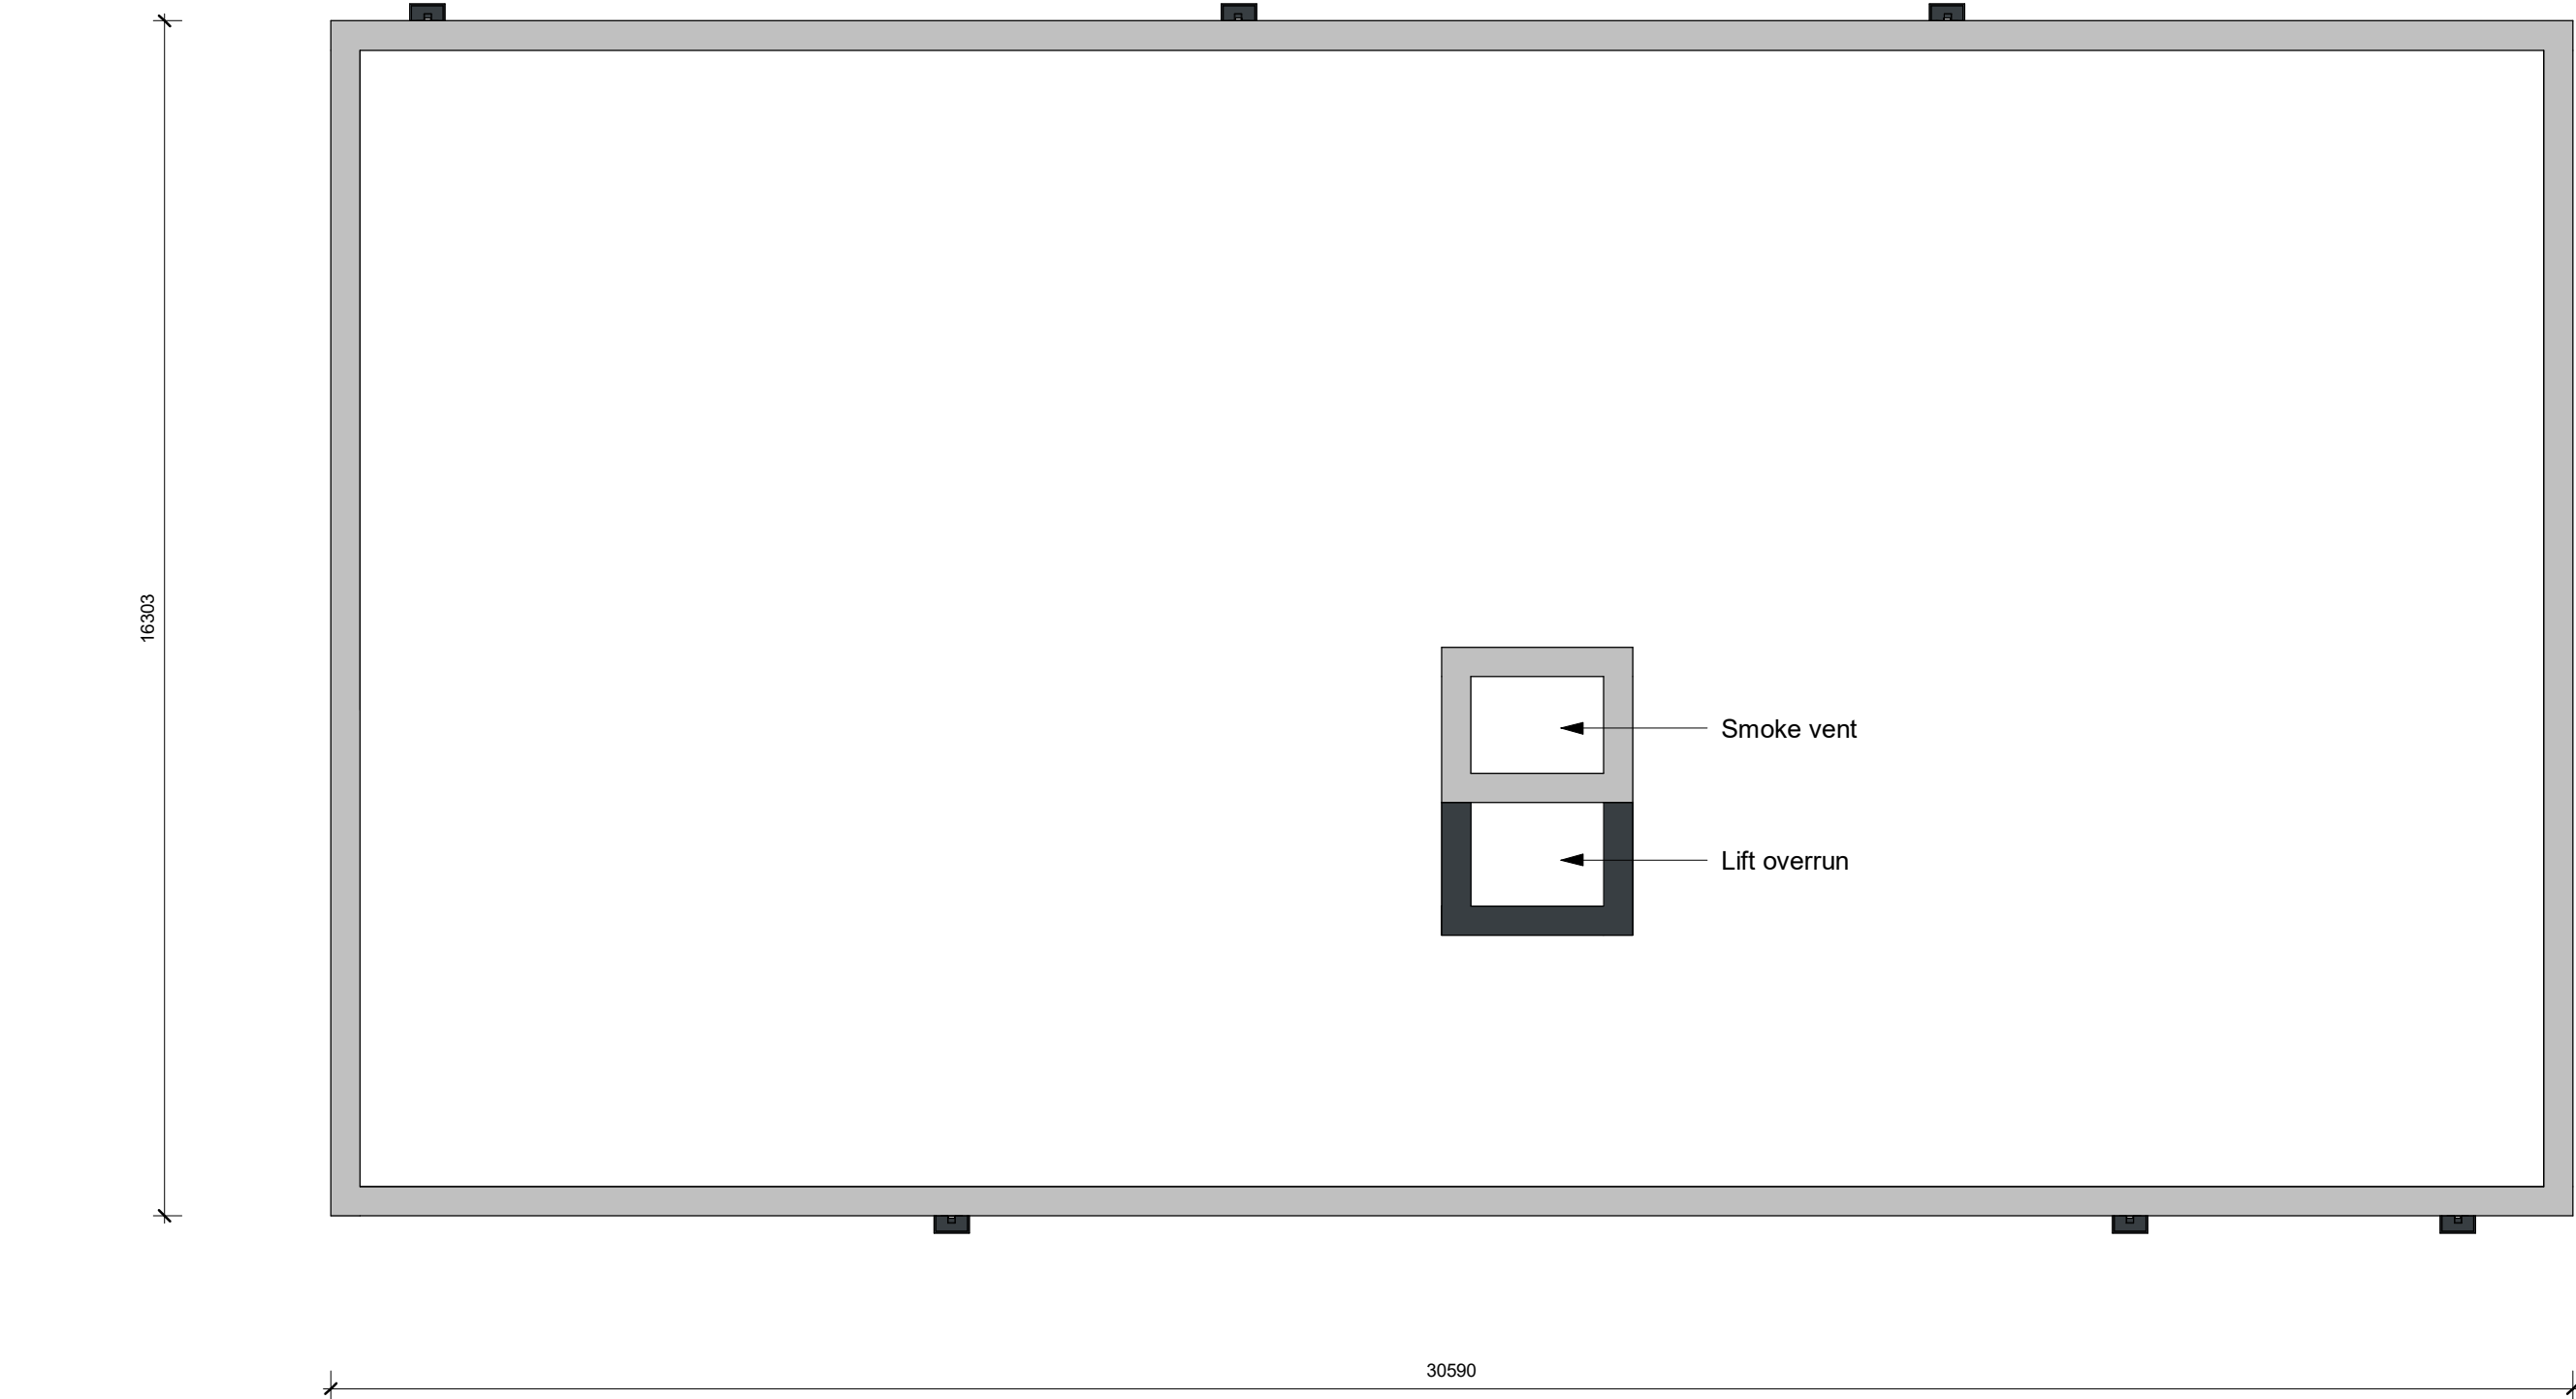

3 Roof Plan Apartment Blocks 01 & 06


Notes

For Elevations refer to 3423-PLB-ZZ-ZZ-DR-A-2120

Apartment Types

- Apartment Type 1W 1B2P
- Apartment Type 2W 2B3P
- Apartment Type 3W 2B4P
- Apartment Type 3E 2B4P
- Apartment Type M4-3-1 1B2P
- Apartment Type M4-3-2 2B4P

Key Plan

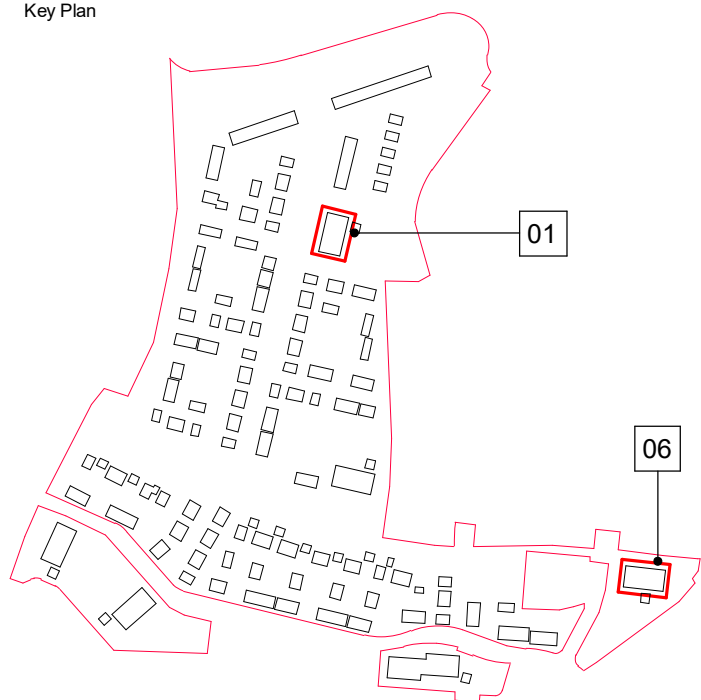

2 First - Third Floor Apartment Blocks 01 & 06

N.B. Plot numbers on plans are Apartment Block 06. Refer to schedule for Apartment Block 01.

Apartment Block 01 - Accommodation Schedule

Plot Number	Apartment Type	Apartment Size	Area
00_GroundFloor			
248	3E	2B4P	71 m ²
249	3W	2B4P	70 m ²
250	3E	2B4P	71 m ²
251	1W	1B2P	51 m ²

01_FirstFloor			
252	3E	2B4P	71 m ²
253	3W	2B4P	70 m ²
254	2W	2B3P	61 m ²
255	3E	2B4P	71 m ²
256	1W	1B2P	51 m ²
257	1W	1B2P	51 m ²

02_SecondFloor			
258	3E	2B4P	71 m ²
259	3W	2B4P	70 m ²
260	2W	2B3P	61 m ²
261	3E	2B4P	71 m ²
262	1W	1B2P	51 m ²
263	1W	1B2P	51 m ²

03_ThirdFloor			
264	3E	2B4P	71 m ²
265	3W	2B4P	70 m ²
266	2W	2B3P	61 m ²
267	3E	2B4P	71 m ²
268	1W	1B2P	51 m ²
269	1W	1B2P	51 m ²

Grand total: 22

Apartment Block 06 - Accommodation Schedule

Plot Number	Apartment Type	Apartment Size	Area
00_GroundFloor			
082	3E	2B4P	71 m ²
083	3W	2B4P	70 m ²
084	3E	2B4P	71 m ²
085	1W	1B2P	51 m ²

01_FirstFloor			
086	3E	2B4P	71 m ²
087	3W	2B4P	70 m ²
088	2W	2B3P	61 m ²
089	3E	2B4P	71 m ²
090	1W	1B2P	51 m ²
091	1W	1B2P	51 m ²

02_SecondFloor			
092	3E	2B4P	71 m ²
093	3W	2B4P	70 m ²
094	2W	2B3P	61 m ²
095	3E	2B4P	71 m ²
096	1W	1B2P	51 m ²
097	1W	1B2P	51 m ²

03_ThirdFloor			
098	3E	2B4P	71 m ²
099	3W	2B4P	70 m ²
100	2W	2B3P	61 m ²
101	3E	2B4P	71 m ²
102	1W	1B2P	51 m ²
103	1W	1B2P	51 m ²

Grand total: 22

Issue	Date	Notes	Drwn	Chkd
P01	22.10.25	Draft Planning Issue	APLB	APLB
P02	07.11.25	Draft Planning Issue	APLB	APLB
P03	17.11.25	Planning Issue 01	APLB	APLB
P04	27.11.25	North-East Holmstall Layout	APLB	APLB
P05	01.12.25	North-East Holmstall Layout	APLB	APLB
P06	09.12.25	Planning Issue	APLB	APLB
P07	11.12.25	Planning Issue	APLB	APLB

Project

OHH - Holme and Homestal
EBC & Stantec

Drawing

Apartment 01 & 06 Plans

Scale

1 : 100

Status

A3 - Planning

Originator_Parcel_Zone_Type_Role_Number

PLB- ZZ- ZZ- DR- A- 2120

Revision

P07

0 1 2 3 5 7 9m

APLB Job n°

3423

© ArchitecturePLB

For CDM information refer to the ArchitecturePLB Hazard Elimination and Residual Risk Register. Notes on this drawing refer only to items where a Residual Risk can be clearly linked to a specific item. As recommended within 'ACoP-Managing Health and Safety in Construction', notes do not include generic risk information which must be considered by the relevant contractor.

First Floor Sunley House
46 Jewry Street
Winchester SO23 8RY
Telephone 01962 842 200

www.architectureplb.com

Architecture
PLB