


**PROPOSED SUNROOM/EXTENSION ONTO THE REAR AND SIDE OF
70 STRAWBERRY MEAD, FAIR OAK, EASTLEIGH. SO50 8RG**

**ROOF PLAN OF THE PROPOSED SUNROOM/EXTENSION Scale (1 / 50)
(intended position of roof lights shown)**

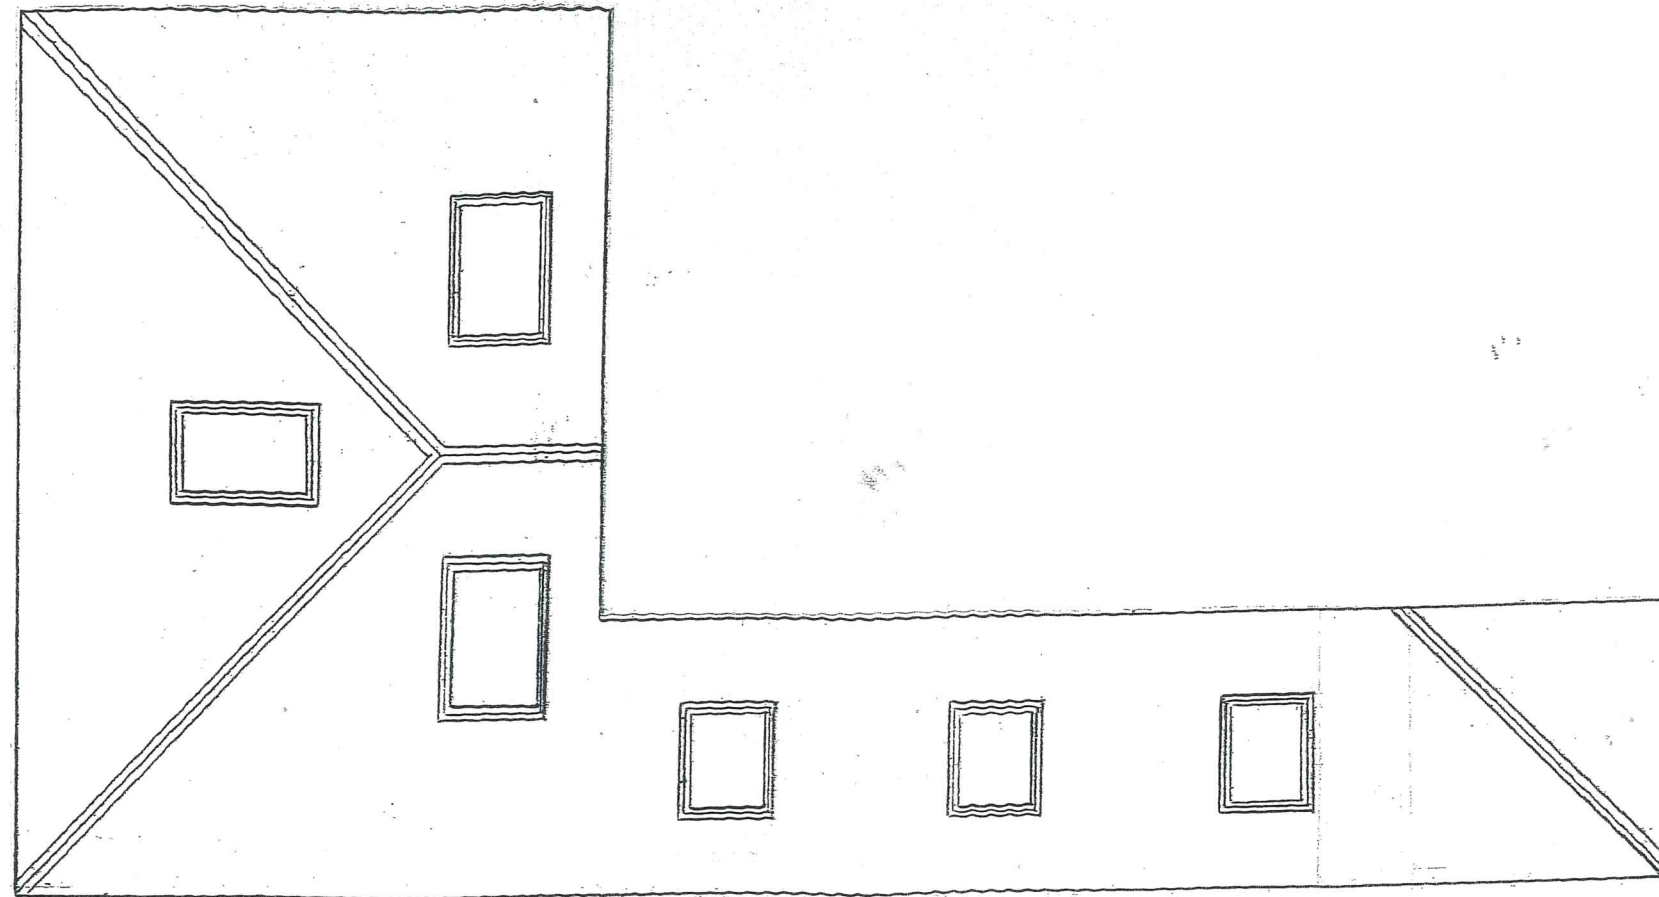

Scale (1 / 50)

