



PROPOSED SUNROOM/EXTENSION ONTO THE REAR AND SIDE OF
70 STRAWBERRY MEAD, FAIR OAK, EASTLEIGH. SO50 8RG

ELEVATIONS OF THE PROPOSED SUNROOM/EXTENSION Scale (1 / 50)


SIDE VIEW (south)

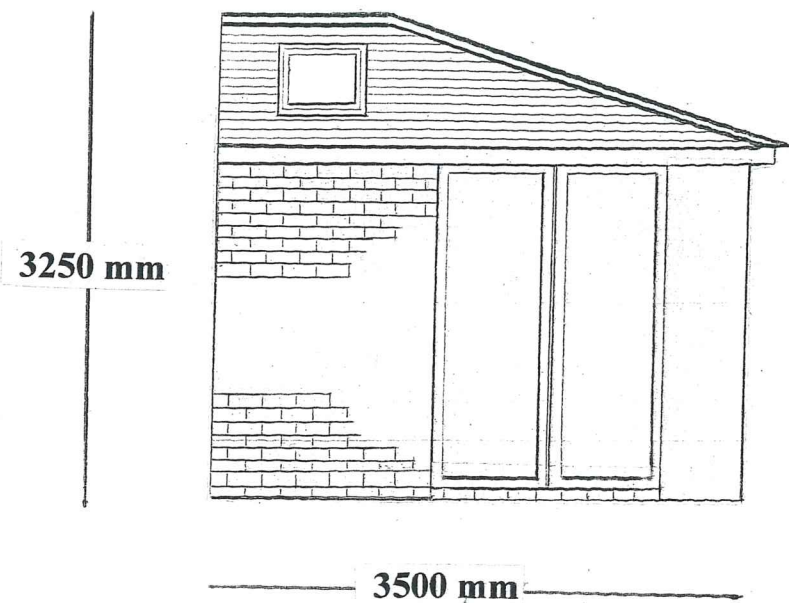


REAR VIEW (east)

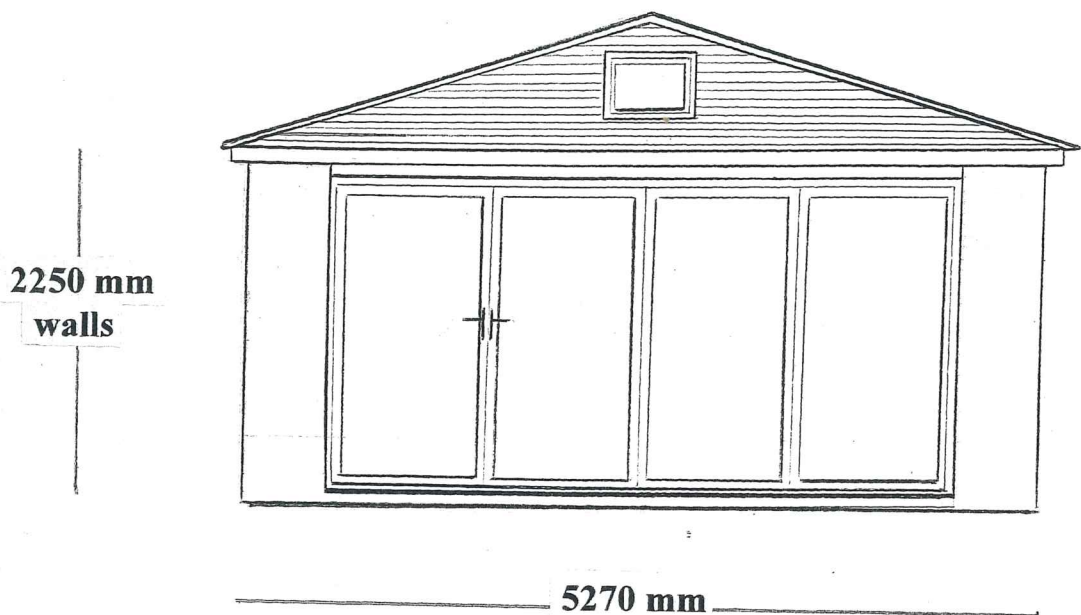

SIDE VIEW (north)

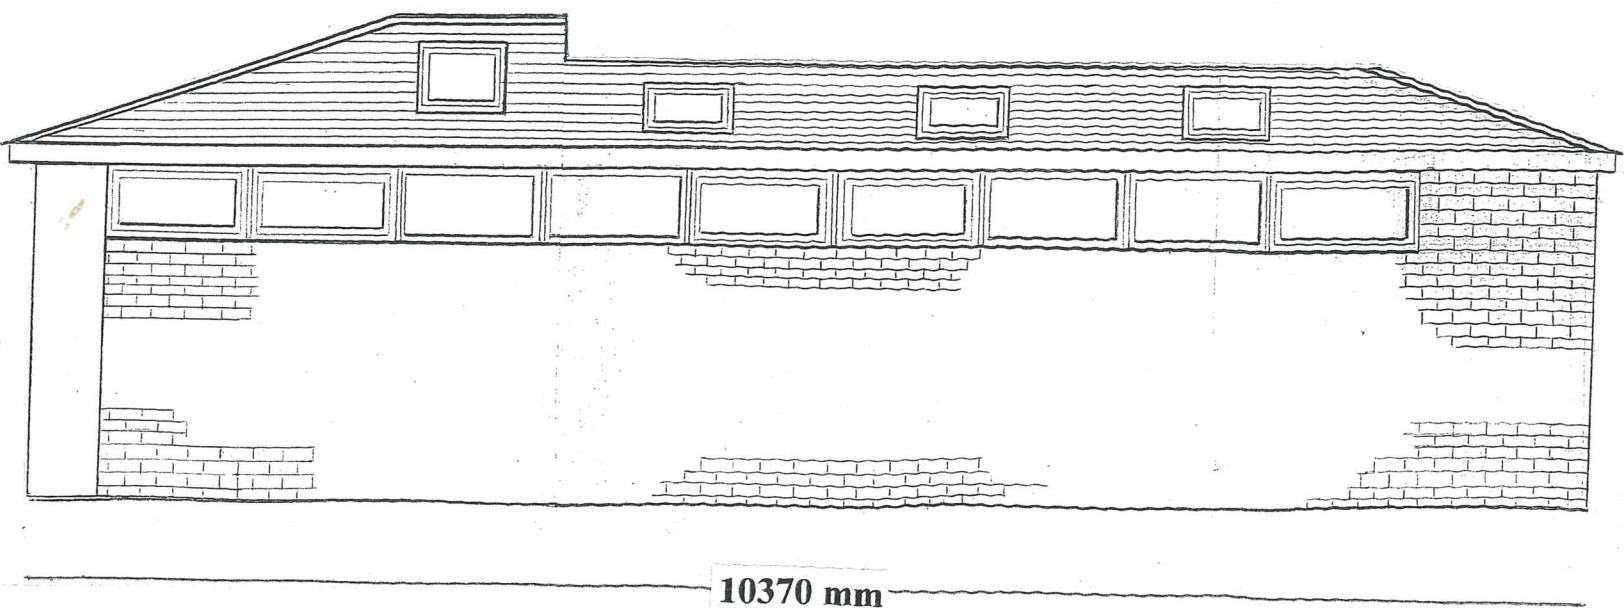

FRONT VIEW (west)

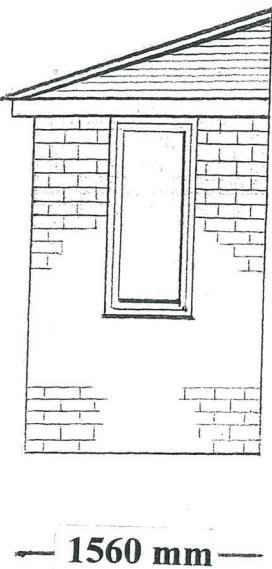

Scale (1 / 50)

