


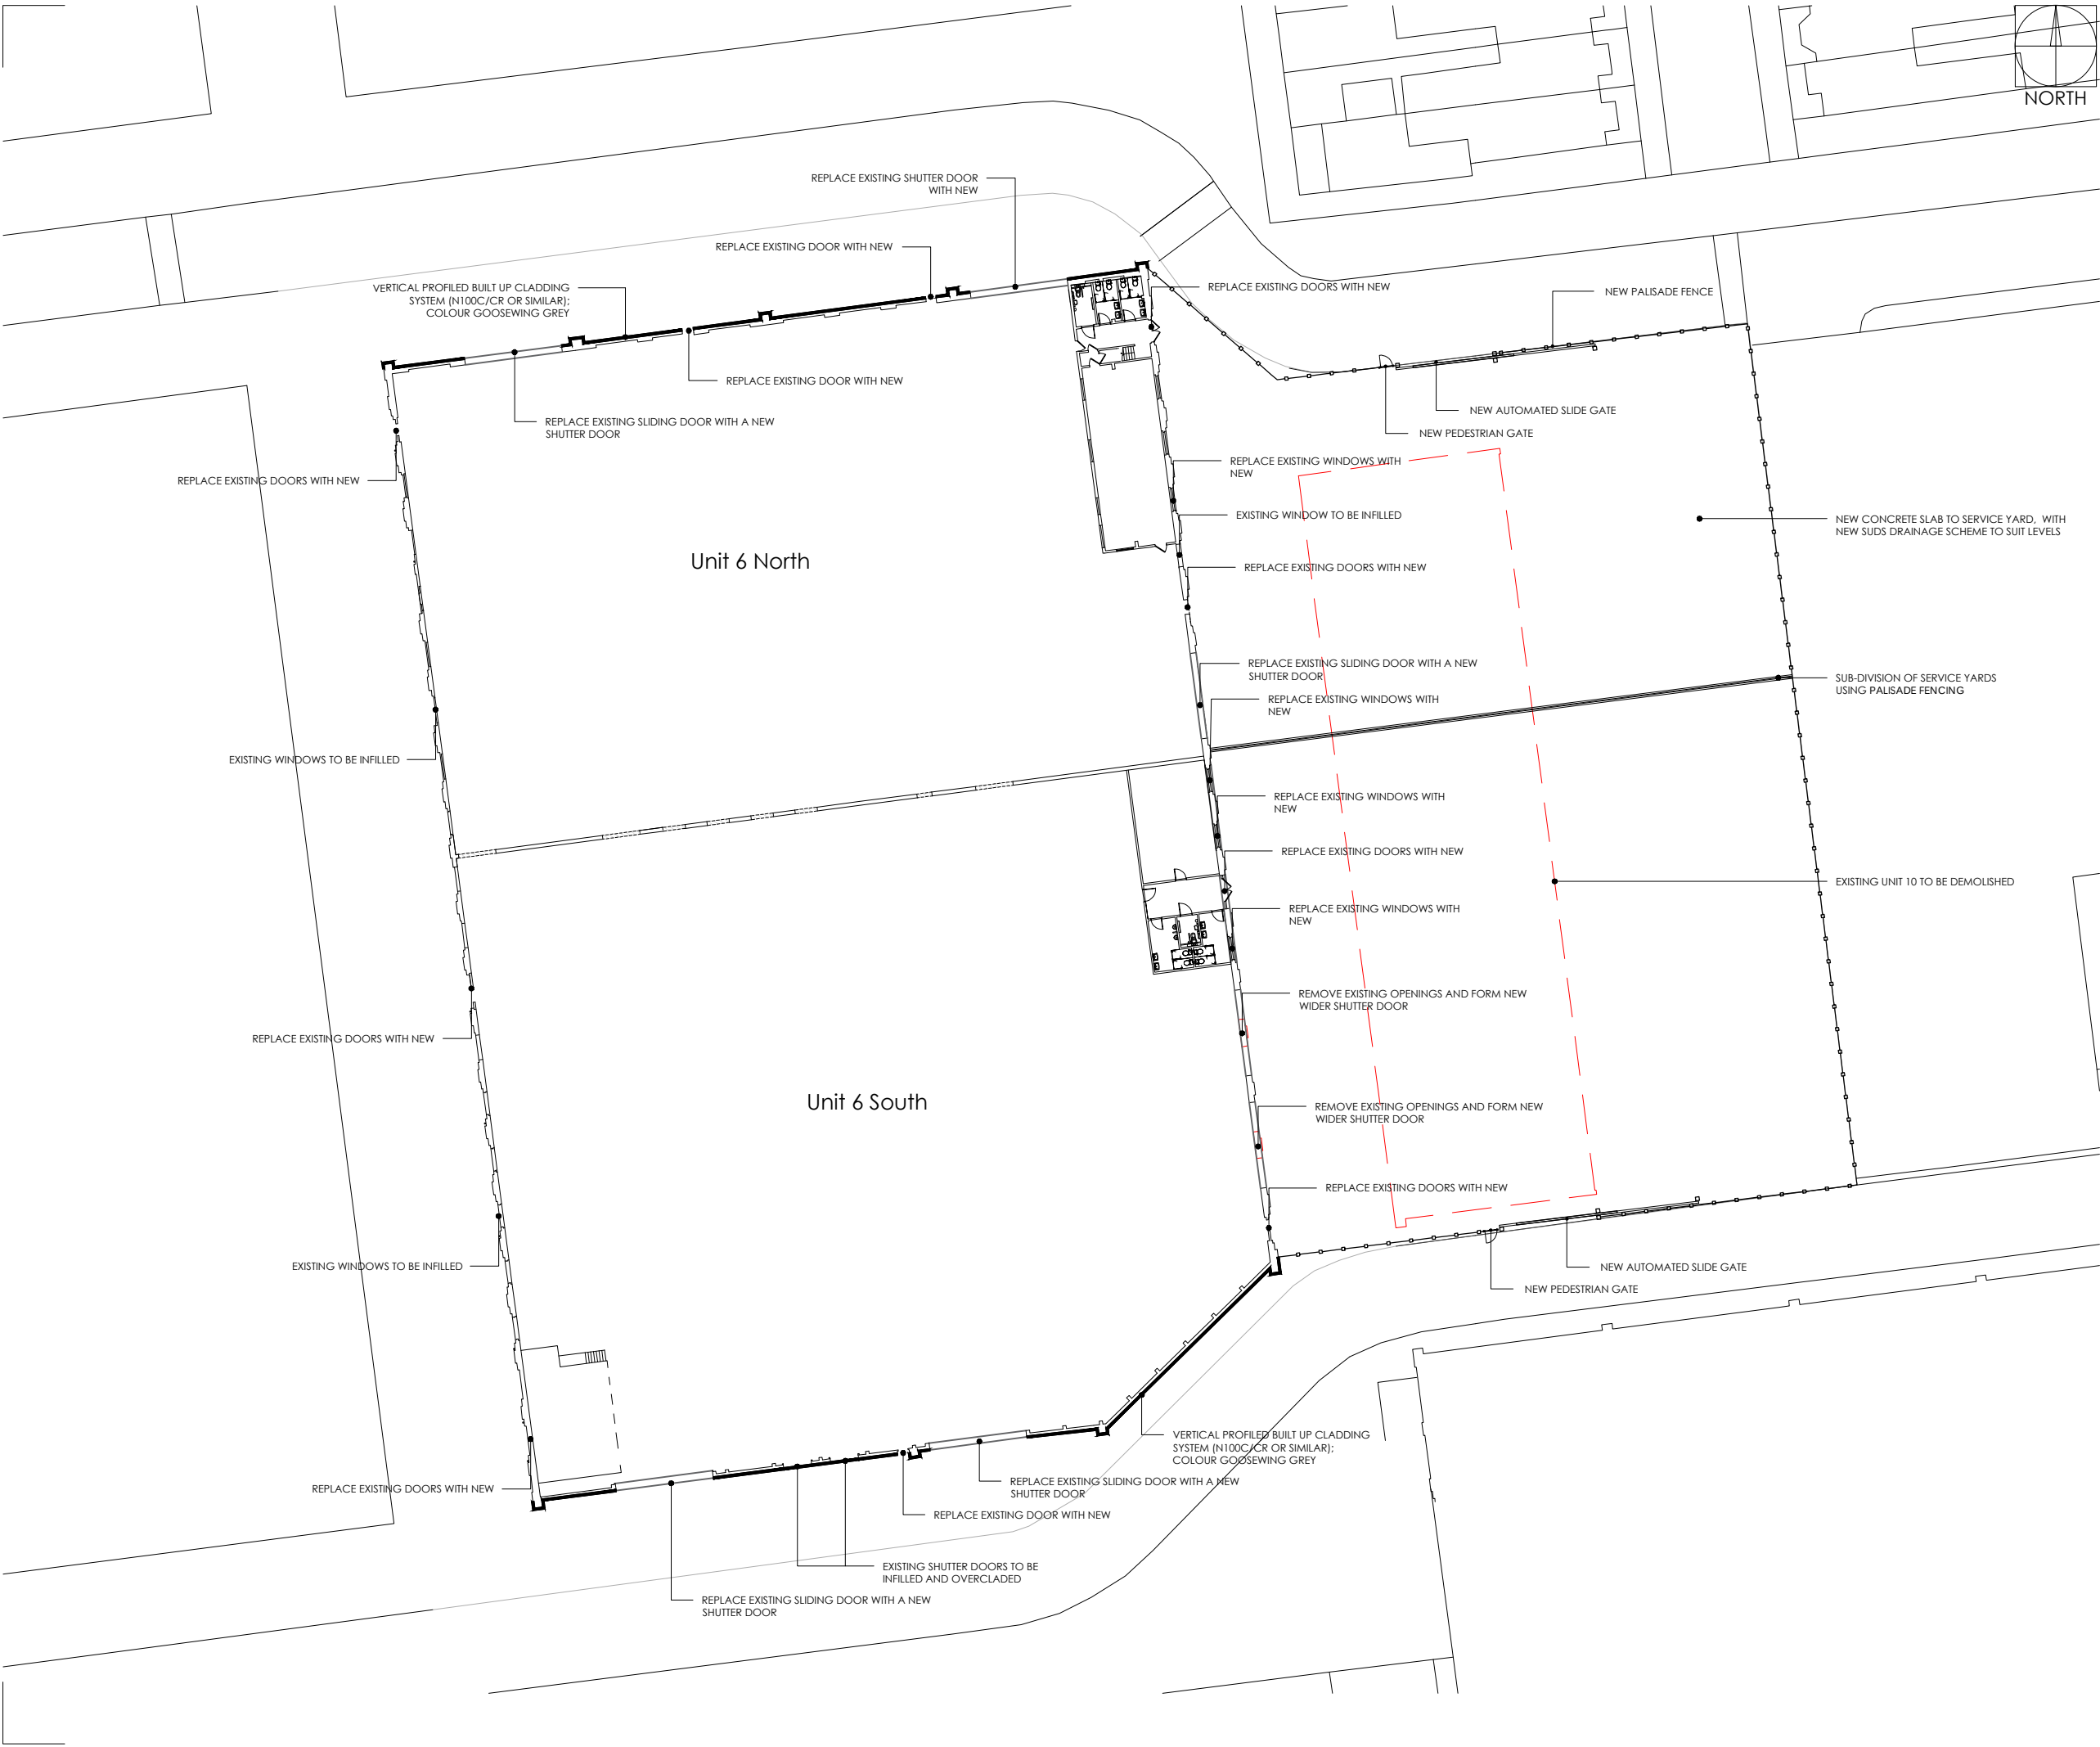

The Harris Group Ltd does not accept liability for any deviation to our drawings or specification. This Drawing is copyright and may not be reproduced in whole or part without written authority.

Planning Drawing

This drawing has been prepared for submission to the relevant Local Authority as part of a Planning Application. It is not intended to assist with the pricing of any elements.


For Structural details refer to the Structural & Civil Engineers detailed design drawings & specifications.

For M&E information, refer to the M&E Engineers and sub contractor's design drawings & specifications.

Verify all dimensions and setting out on site. Notify any discrepancies to the architect.

For Health & Safety information, refer to the Designers Risk Assessments. This drawing is copyright and may not be reproduced in whole or part without written authority.

This drawing has been based on site survey plans: 26800Y_01 (2d); 26800Y_03; 27603Y_01 (2d); and 27603Y_02 from JPP, and Ordnance Survey No. 100048957.

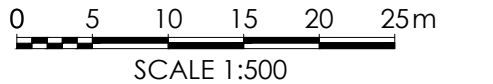

Rev	Date	Description	Drawn	Chk'd
P01	17.03.25	Accessible toilets added to both units	NS	JPG
P02	18.03.25	WC layout in Unit 6 North amended	NS	JPG

KEY:

--- Denotes Demolitions



**Architecture
Masterplanning
Interior Design**

www.harrispartnership.com

Wakefield Manchester Milton Keynes Reading London Harrogate

Client

IPIF c/o JLL

Project Title

Subdivision of Unit 6

Unit 6, Barton Park, Chickenhall Lane
Eastleigh
SO50 6RR

Drawing Title

Proposed Block Plan

Drawn	Checked	Scale @A3	BIM Status	Date
NS	JPG	1:500	NA	03/25

Drawing Status	Rev.	THP Project No
Planning	P02	19467-1

Project No.	Originator	Volume	Level	Type	Role	Number
19467-1	THPK	XX	XX	DR	A	0110