


132 Nutbeem Road

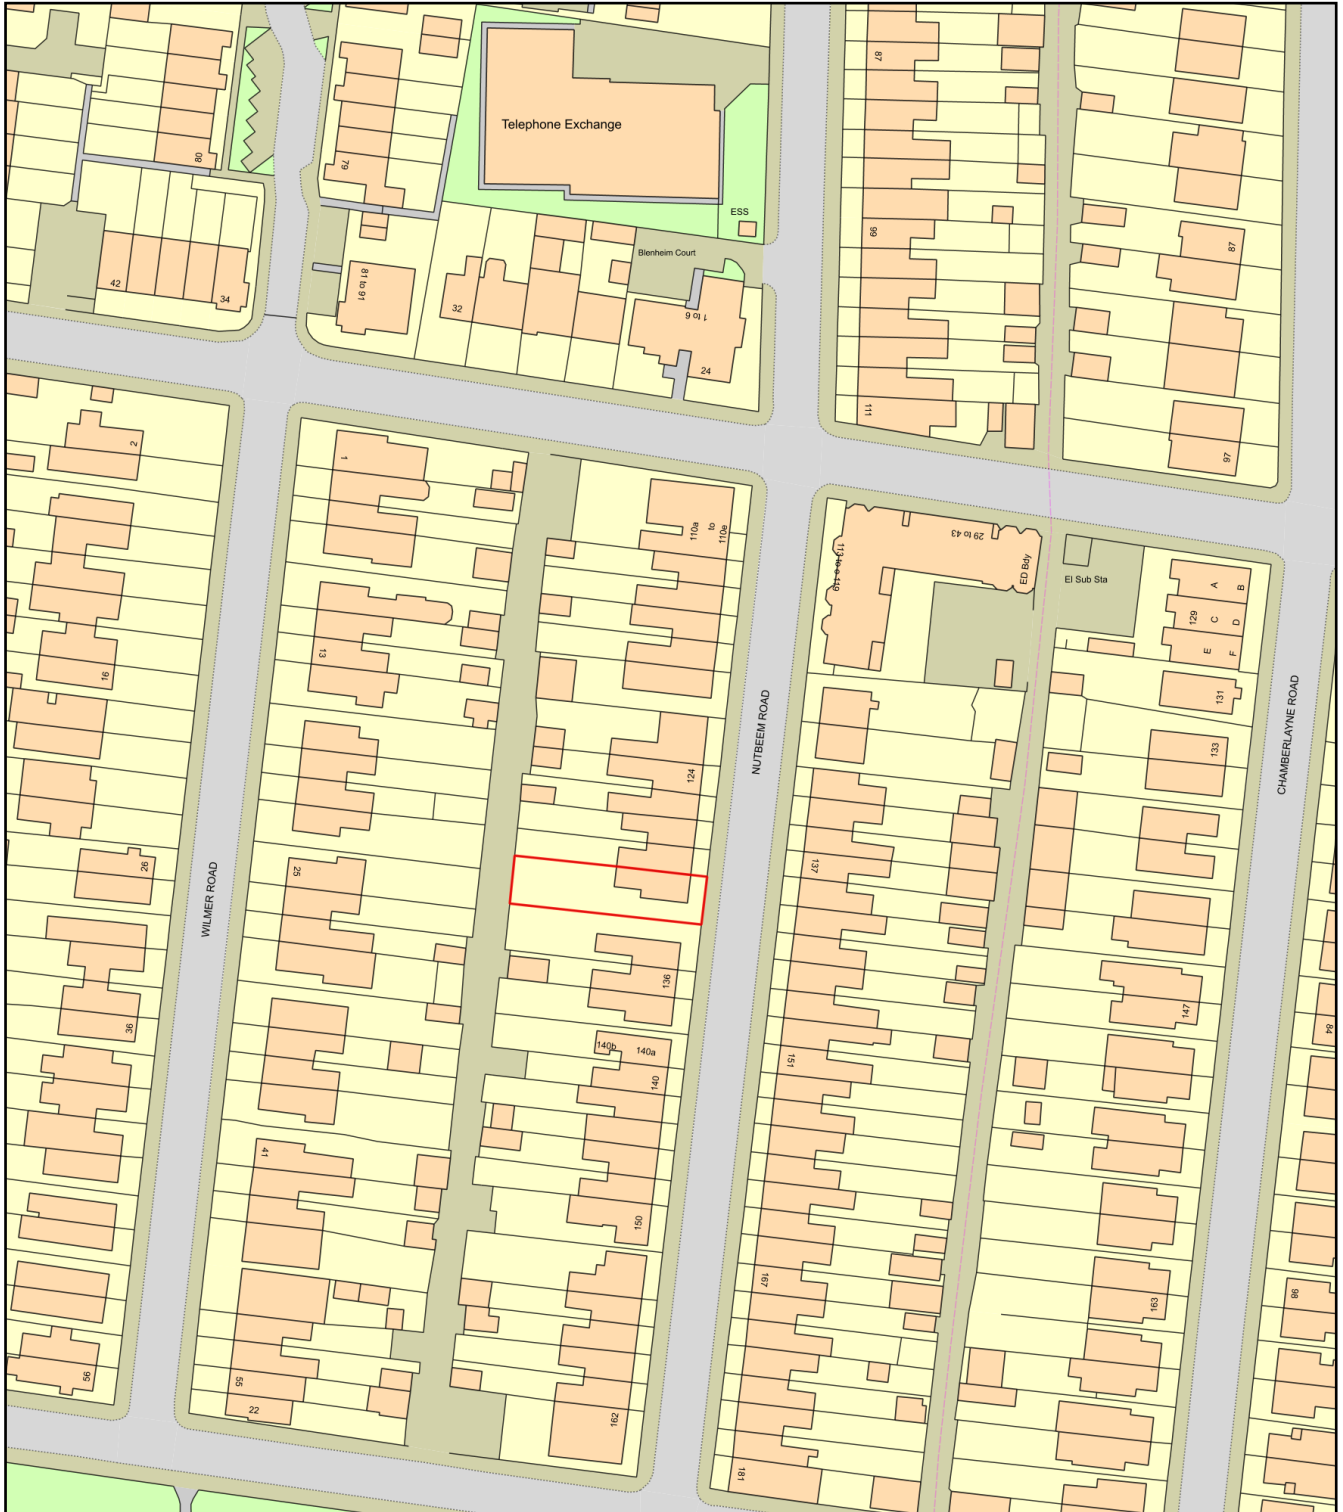

0 50
Metres



Plan Produced for: Applecore PDM

Date Produced: 19 Dec 2025

Plan Reference Number: TQRQM25353134609673

Scale: 1:1250 @ A4

