
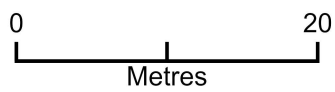


132 Nutbeem Road

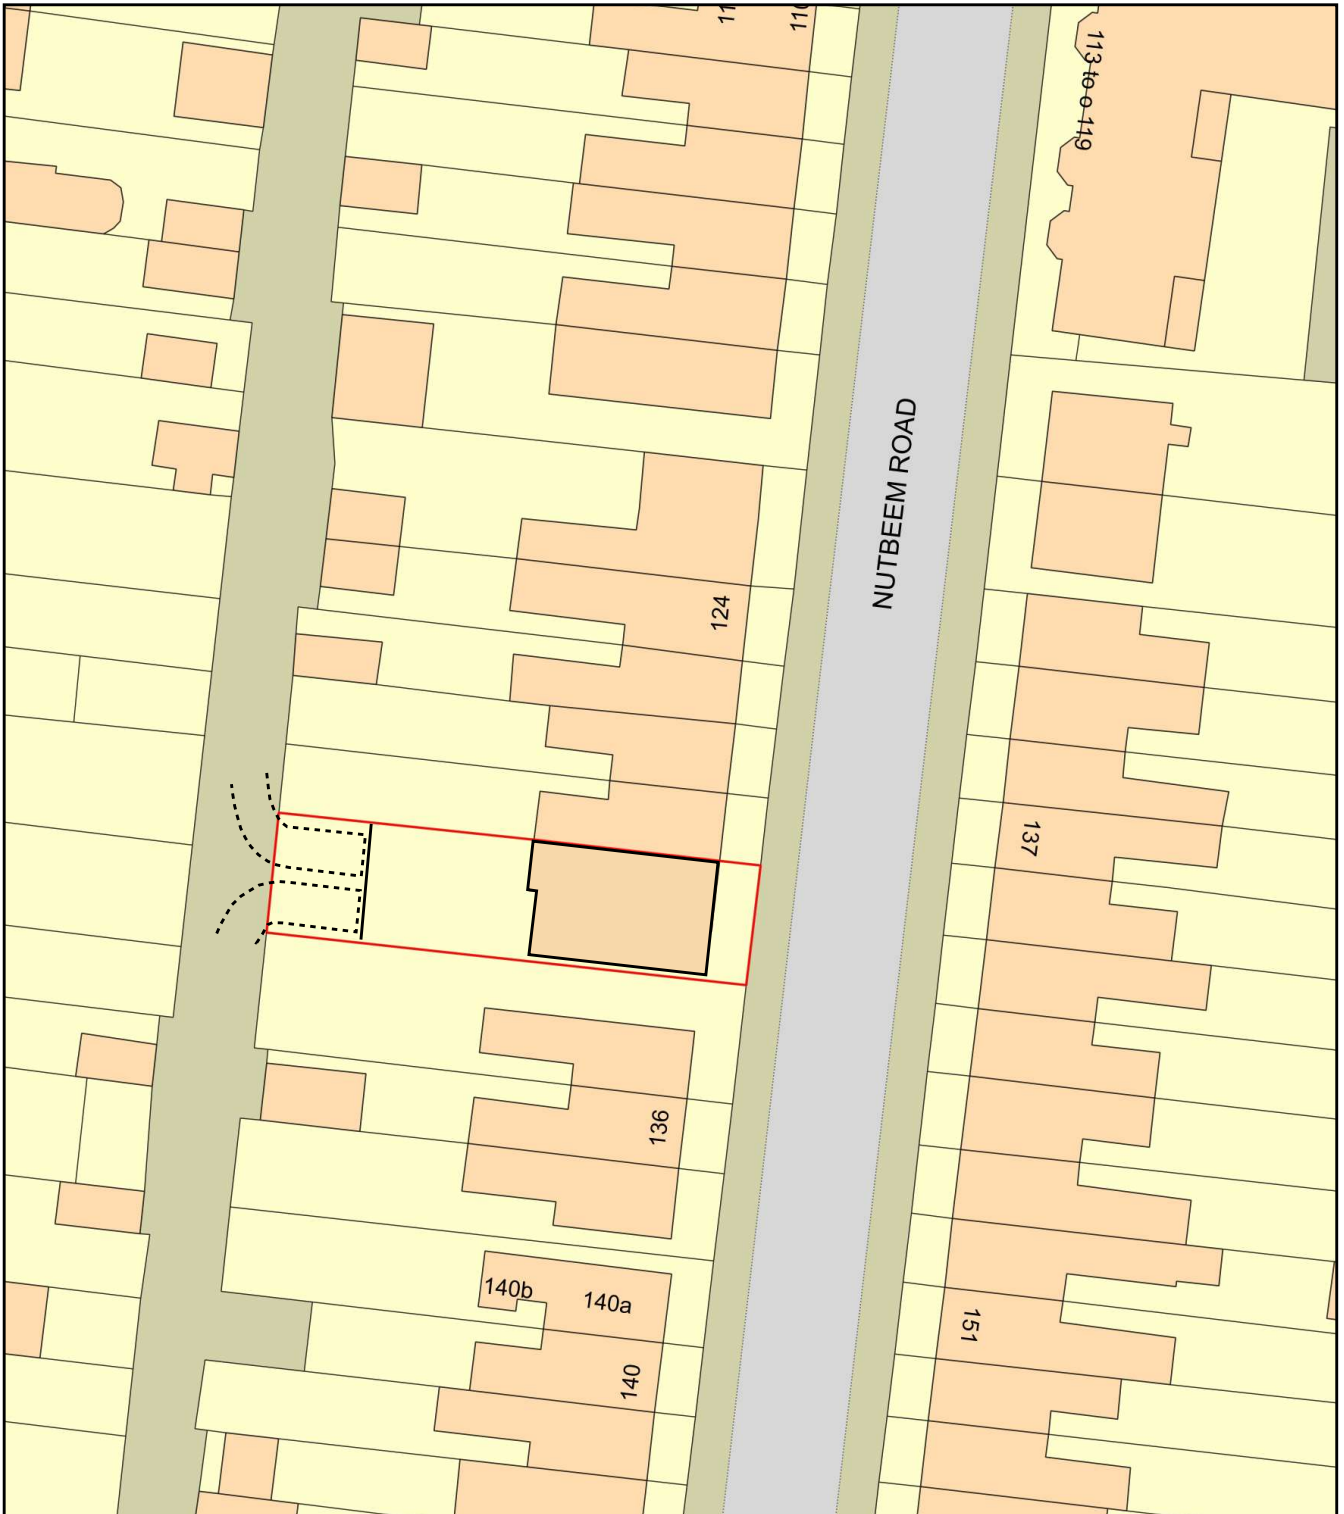

Plan Produced for: Applecore PDM

Date Produced: 19 Dec 2025

Plan Reference Number: TQRQM25353134706967

Scale: 1:500 @ A4

