General Notes

Scale from this drawing for planning purposes only.

Contractors are to check all dimensions on site prior to any contruction work beginning.

This drawing, and all others associated with it, remain the property of King Architecture & Design and are not to be reproduced or amended without the written consent of King Architecture & Design.

Unauthorised use for any purpose is prohibited.

All work undertaken in collaboration with this drawing is to be undertaken to conform to current building regulations and all current building legislation, if divergencies from statuatory requirements are shown on the drawings then these should be reported to King Architecture & Design immediately.

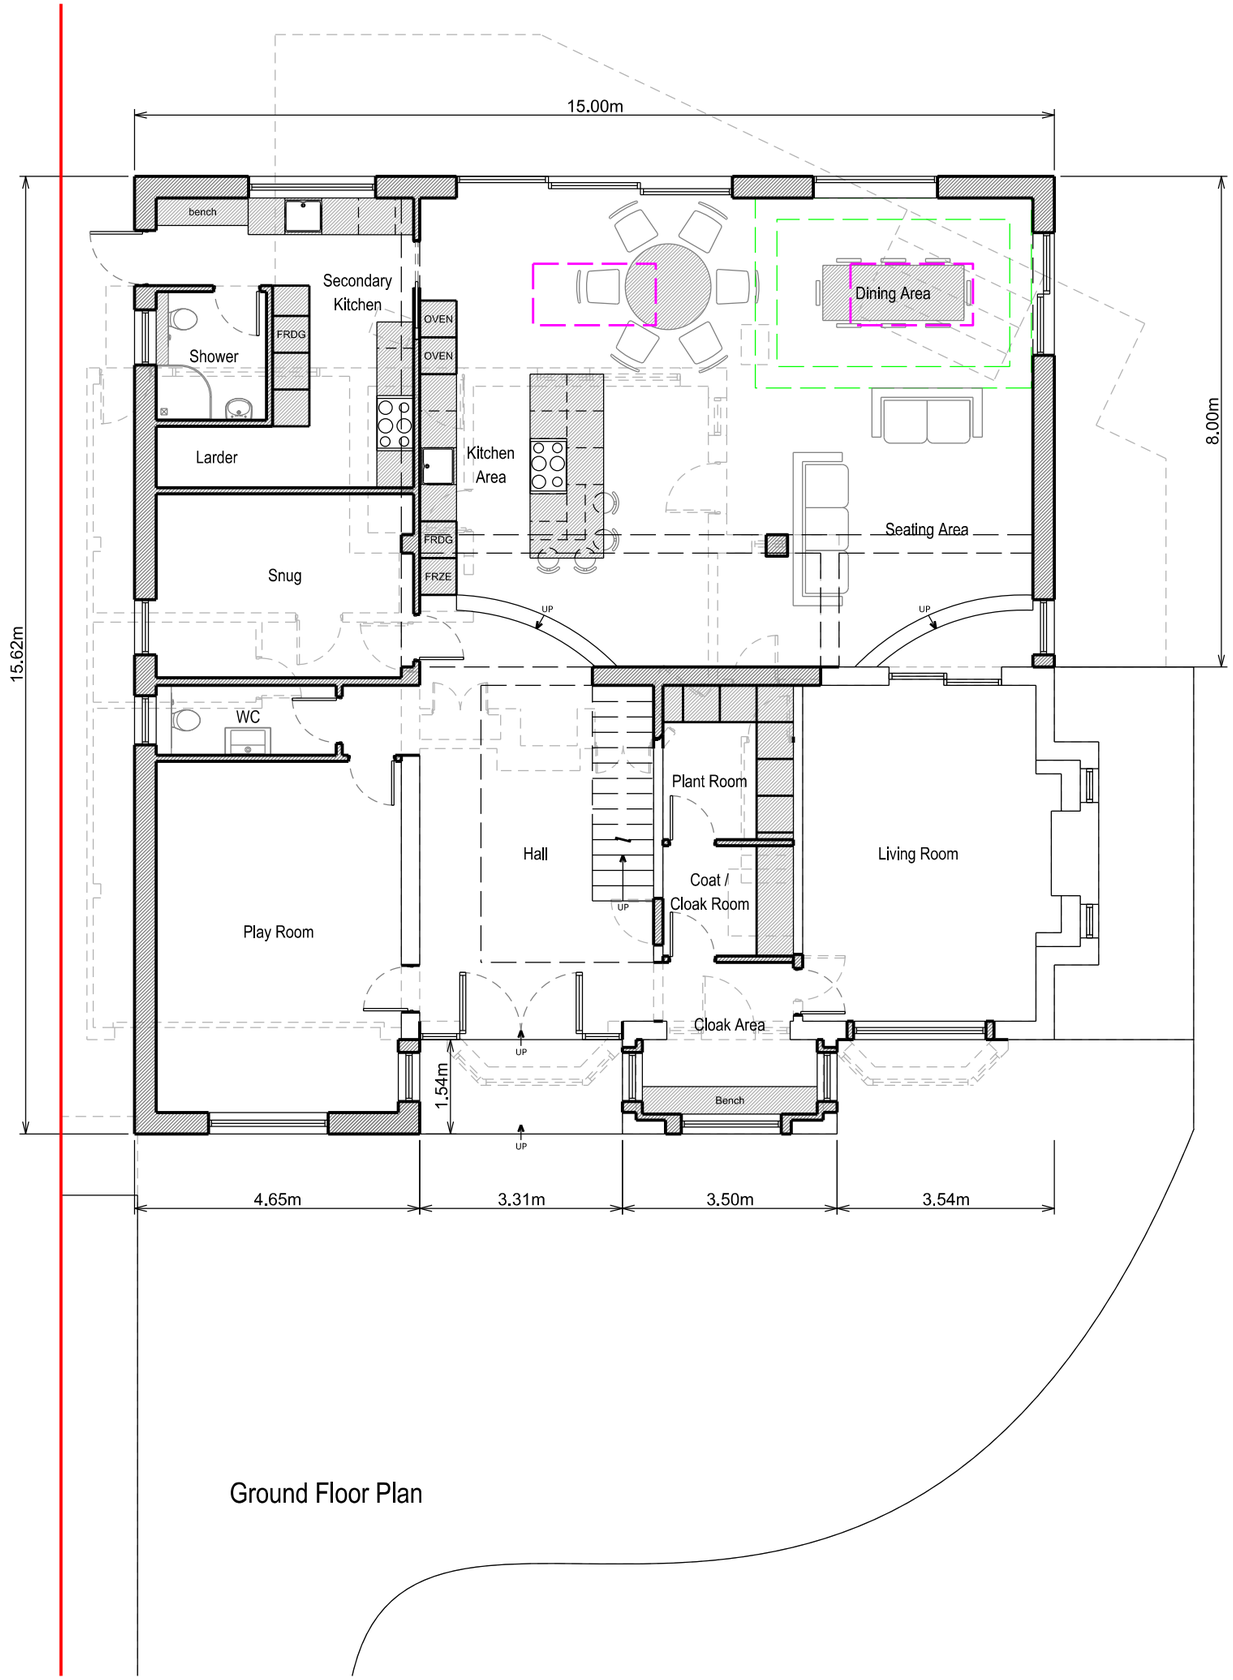

Ground Floor Plan

Page Size
A3

Orientation

Scale
1:100

1m 2m 4m 6m

K | A | D
King Architecture & Design

39 Alresford Road
Winchester
SO23 0HG

W: www.kingarchitectureanddesign.co.uk
E: admin@kingarchitectureanddesign.co.uk
T: 079 5574 2966

Rev	Date	Description
A	19/12/2025	Extension scope reduced

Project Address
68 Lakewood Road,
Chandler's Ford,
Eastleigh,
SO53 5AA

Client
Cam & Sabrina Law

Local Authority
Eastleigh Borough Council

Project Status
Planning

Drawing Description
Proposed Ground Floor Plan

Project No.
125

Drawing No.
P - 101

Date
19/12/2025

Revision
A