



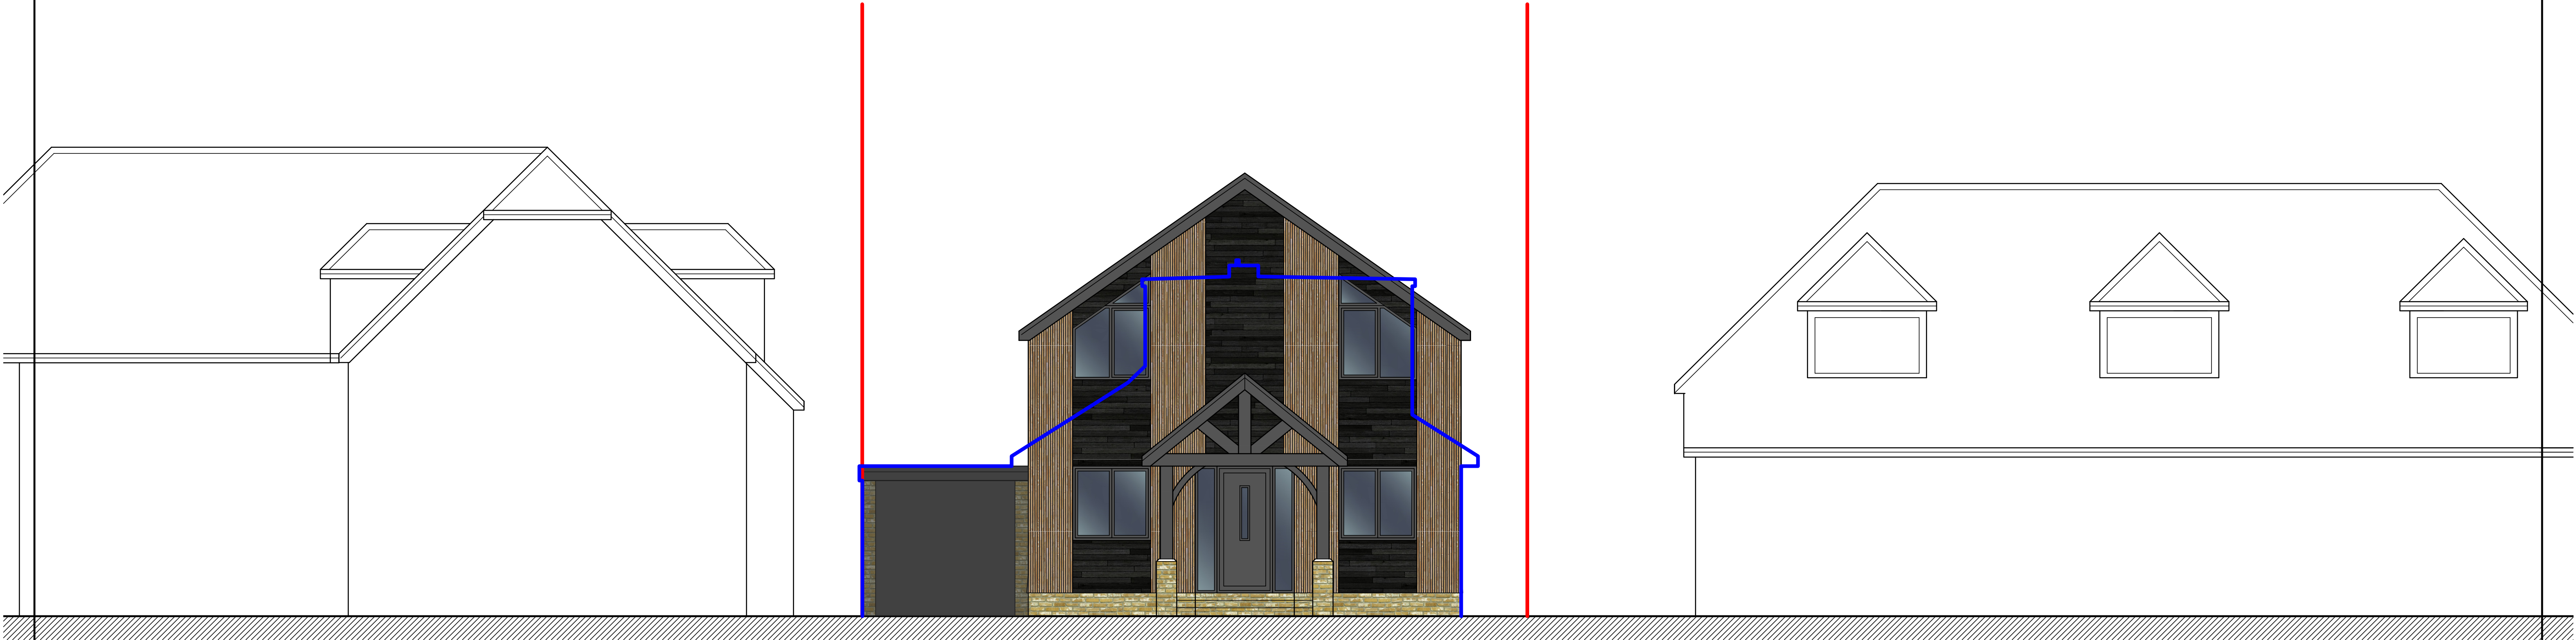

SARON

LABURNAM


HARK FORRARD

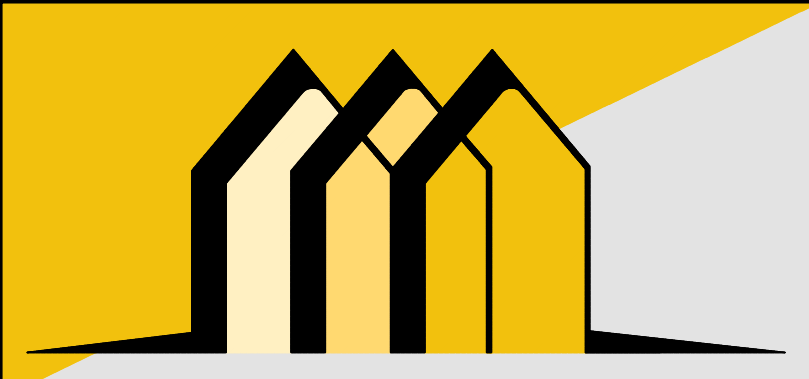

CONTACT INFO

E: Scott@EllisdonArchitecturalAssociates.co.uk
W: WWW.EllisdonArchitecturalAssociates.co.uk
M: 07828 189525

SCALE BARS

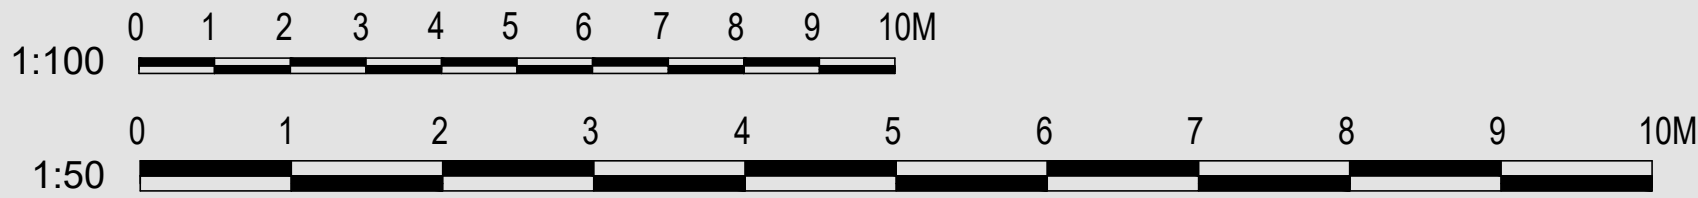

REVISION	DESCRIPTION	STATUS:	CLIENT:	MR AND MRS BUCK	SITE ADDRESS:
0	FIRST ISSUE	PLANNING	JOB REF:	677	LABURNUM BOTLEY ROAD SOUTHAMPTON SO50 7DN
			DRG. NO:	20	
			DRG. TITLE:	INDICATIVE STREET SCENE	
			DATE:	OCTOBER 2025	
			SCALE:	1:50/100@A1	