ASC DESIGN SERVICES LTD
7 WILLOWDENE CLOSE
HAVANT
HAMPSHIRE
PO9 3QP
TEL: 07970057114
e. INFO@ASCDESIGNSERVICES.CO.UK

1:5 SCALE (mm) @ A1
0 50 100 150 200 250

1:10 SCALE (mm) @ A1
0 100 200 300 400 500

1:20 SCALE @ A1
0 1m

1:50 SCALE @ A1
0 1 2 2.5

1:100 SCALE @ A1
0 2 3 4 5

1:500 SCALE @ A1
0 5 10 15 20 25

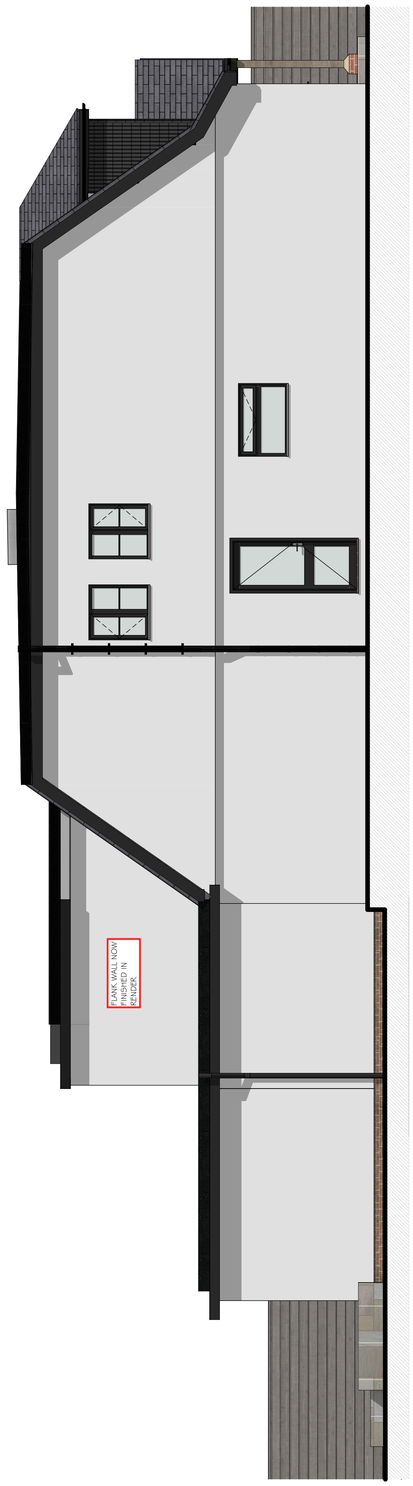

PROPOSED LEFT SIDE ELEVATION
1:50 SCALE

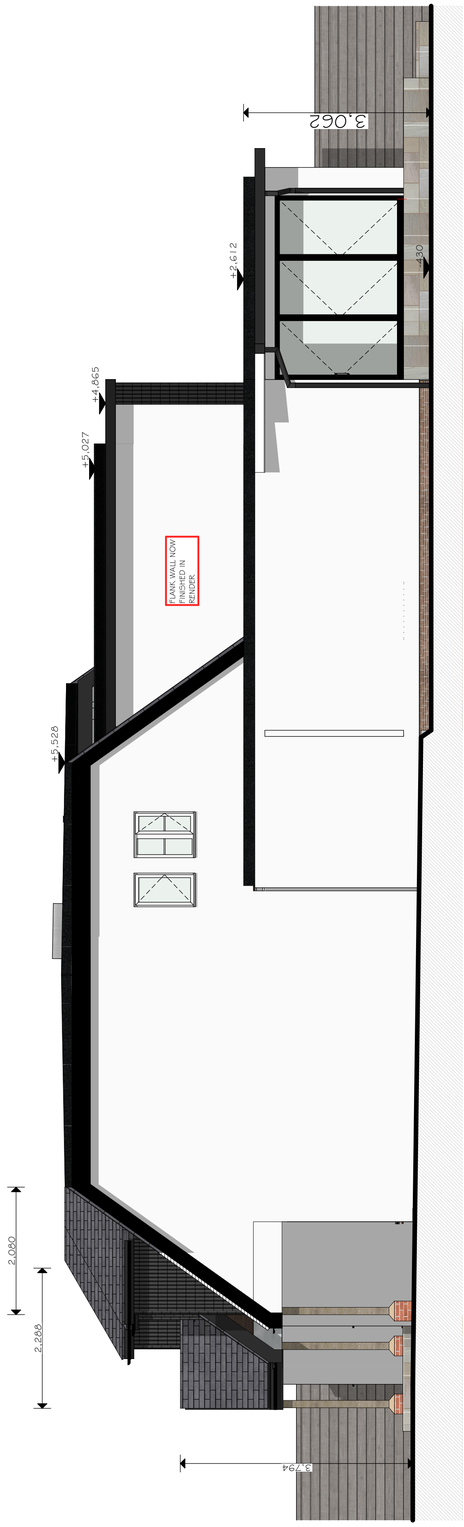

PROPOSED RIGHT SIDE ELEVATION
1:50 SCALE

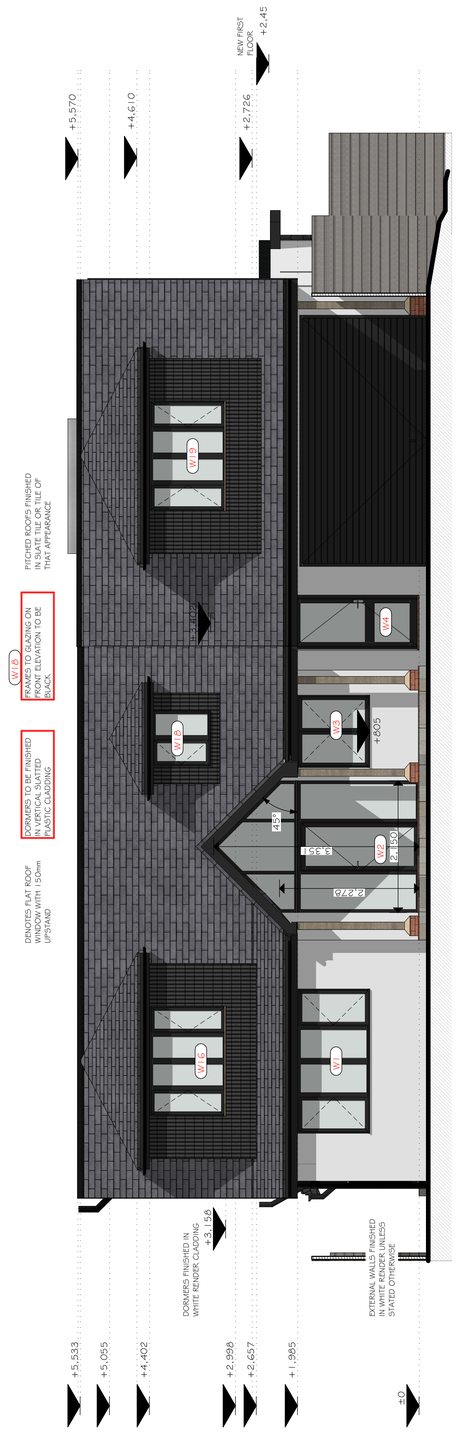

PROPOSED FRONT ELEVATION
1:50 SCALE

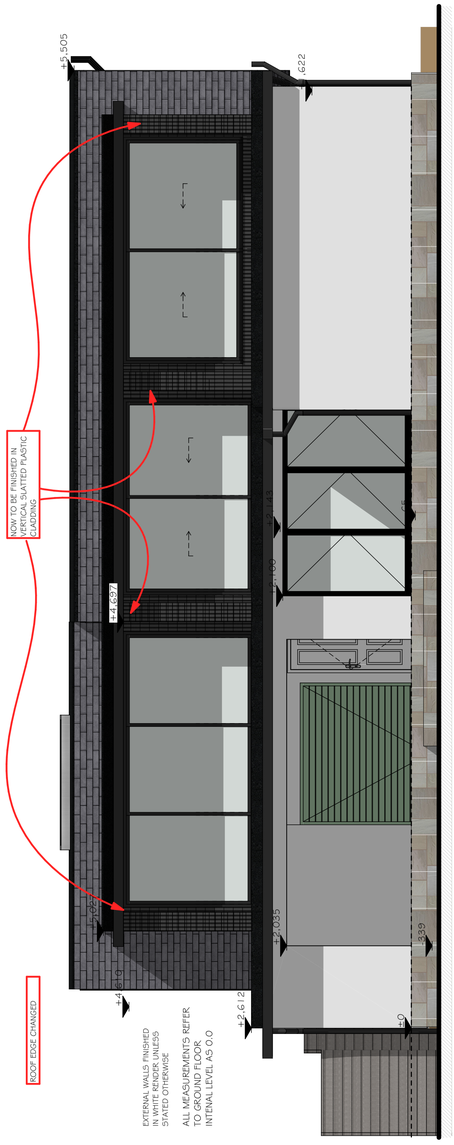

PROPOSED REAR ELEVATION
1:50 SCALE

PROPOSED / BUILDING CONTROL ELEVATIONS

BUILDING CONTROL REAR ELEVATIONS

ASC DESIGN SERVICES LTD
30 WYDCLIFFE ROAD
SOUTHSEA TOWN
HAMPSHIRE
PO4 0LA
TEL: 07970057114
e. INFO@ASCDESIGNSERVICES.CO.UK

NOTES
ALL DRAWINGS TO BE PRINTED AT 100% SCALE. DO NOT FIT TO PRINTER MARGINS WHEN PRINTING.
1. This drawing is copyright of ASC Design. Reproduction is only to take place with written authority.
2. These plans are subject to Planning & Building Regulation Approval or any other statute in law before building work commences.
3. Any structural work where mentioned on this drawing is subject to a qualified structural and civil engineer calculations before building work commences.
4. All boundaries are assumed. To be confirmed on site before building work commences.
5. All drawings marked - are not to be built or manufactured from.
6. Only Local Authority Planning Departments may scale dimensions from the drawings.
7. If any discrepancies are found in the drawings these are to be brought to the attention of ASC Design.

Client Details:
MARK WHITE
27 PARK ROAD
CHANDLER'S FORD
SO53 2EW

Date:	Paper:
DECEMBER 2025	A1

Drawing Code:	Drawing No:	Rev:
PROPOSED/BR - WHITE	02	