

PROPOSED PLANS

RIBA

Chartered Practice

arb

Architects Registration Board


This drawing is the copyright of ADP Architects Ltd. It may not be altered or reproduced in any form, or passed onto Third Parties without the written consent of ADP Architects Ltd.

Drawing For Planning Purposes Only

All dimensions and details on this drawing are for planning purposes and should not be used for fabrication and erection purposes. DO NOT scale from this drawing, except for planning purposes, use figured dimensions if available. Any discrepancies should be highlighted without delay.


Note: This drawing has been produced with information from a topographical survey carried out by others. All information therefore derived from the survey drawing is assumed to be accurate and ADP Architects Ltd cannot be held accountable for any discrepancies discovered on site.

IF IN DOUBT ASK FOR CONFIRMATION.

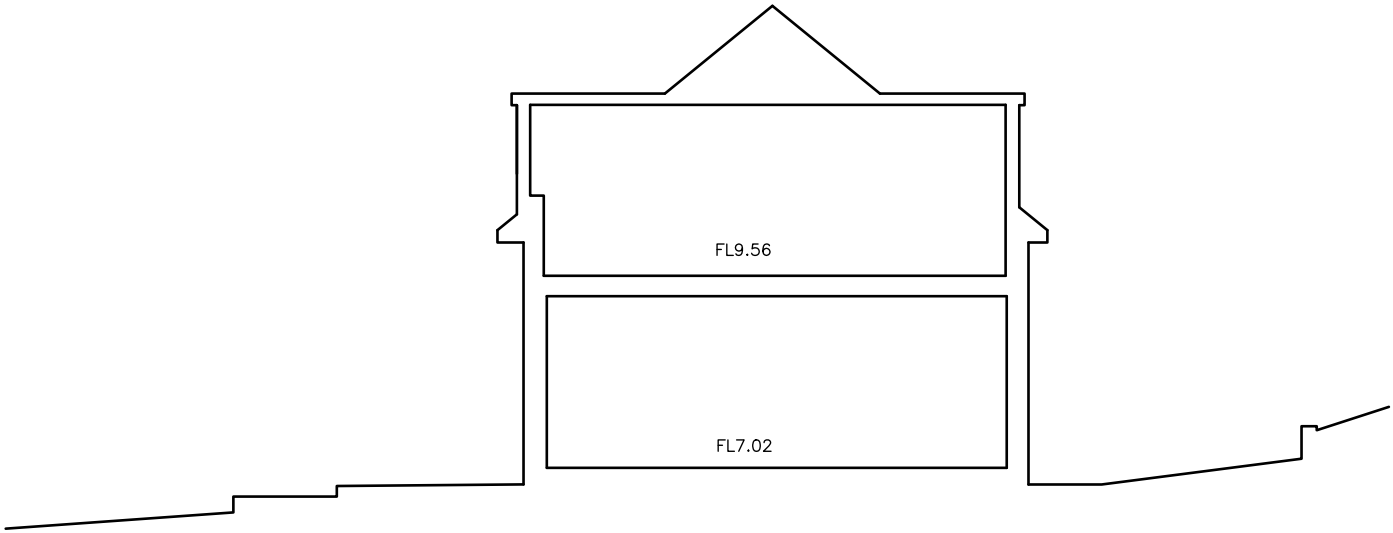

Existing Section 1:100

4.0m DATUM

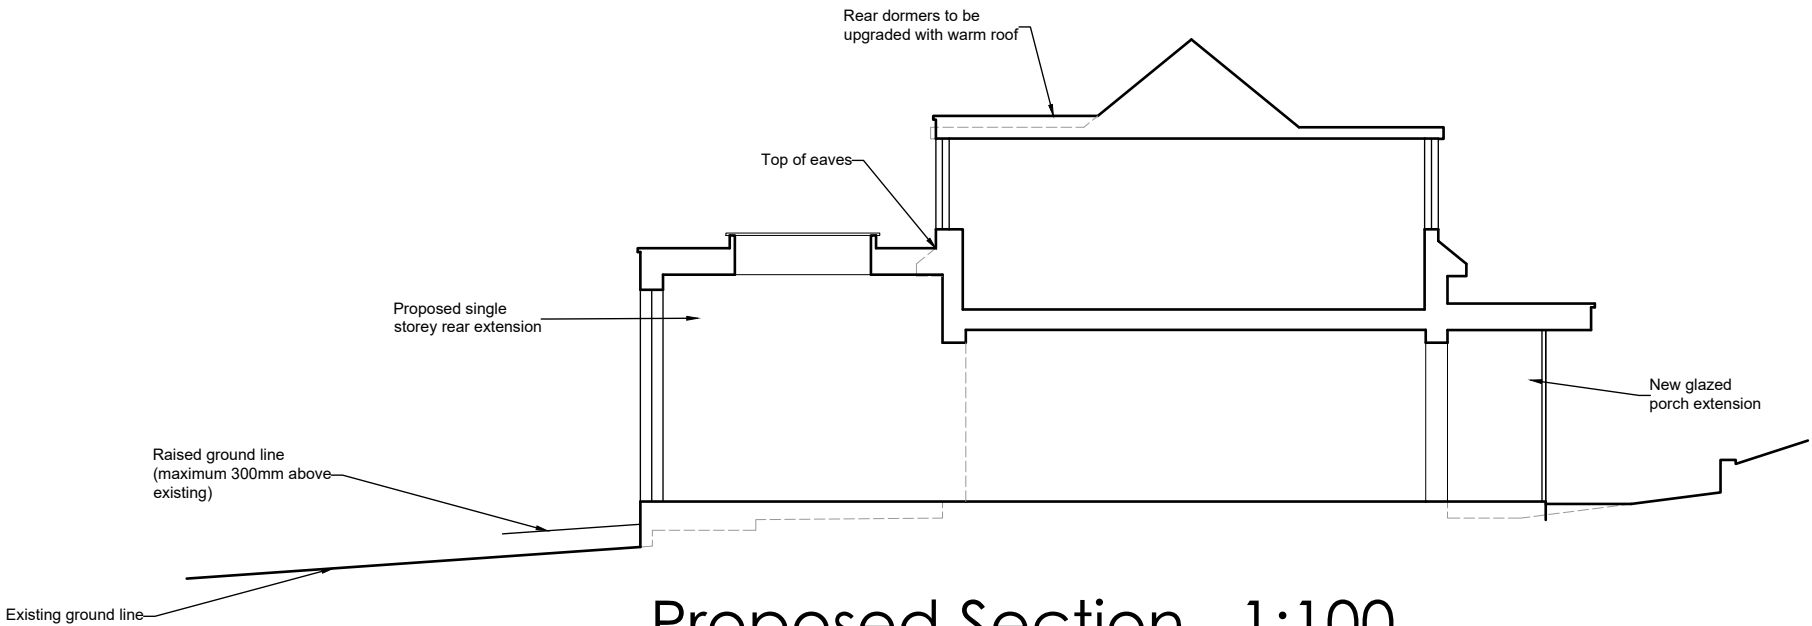

Proposed Section 1:100

4.0m DATUM

PRELIMINARY

rev: date: note:

aadp

architects ltd

architects & urban designers

Tel: 01489 584503

Email: mail@adp-ltd.co.uk

www.adparchitectsLtd.co.uk

Richmond Court, 94 Botley Road, Park Gate, Southampton, SO31 1BA

project name/address:
Alterations & Additions
Birch Spinney
Hungerford
Bursledon
Southampton SO31 8DE

client:
Mr & Mrs Peak

drawing title:
Sections

job number:	drawing number:	revision:
2106	04	P2
drawing scale/size:	date:	drawn:
1:100 (A3)	Aug 25	