



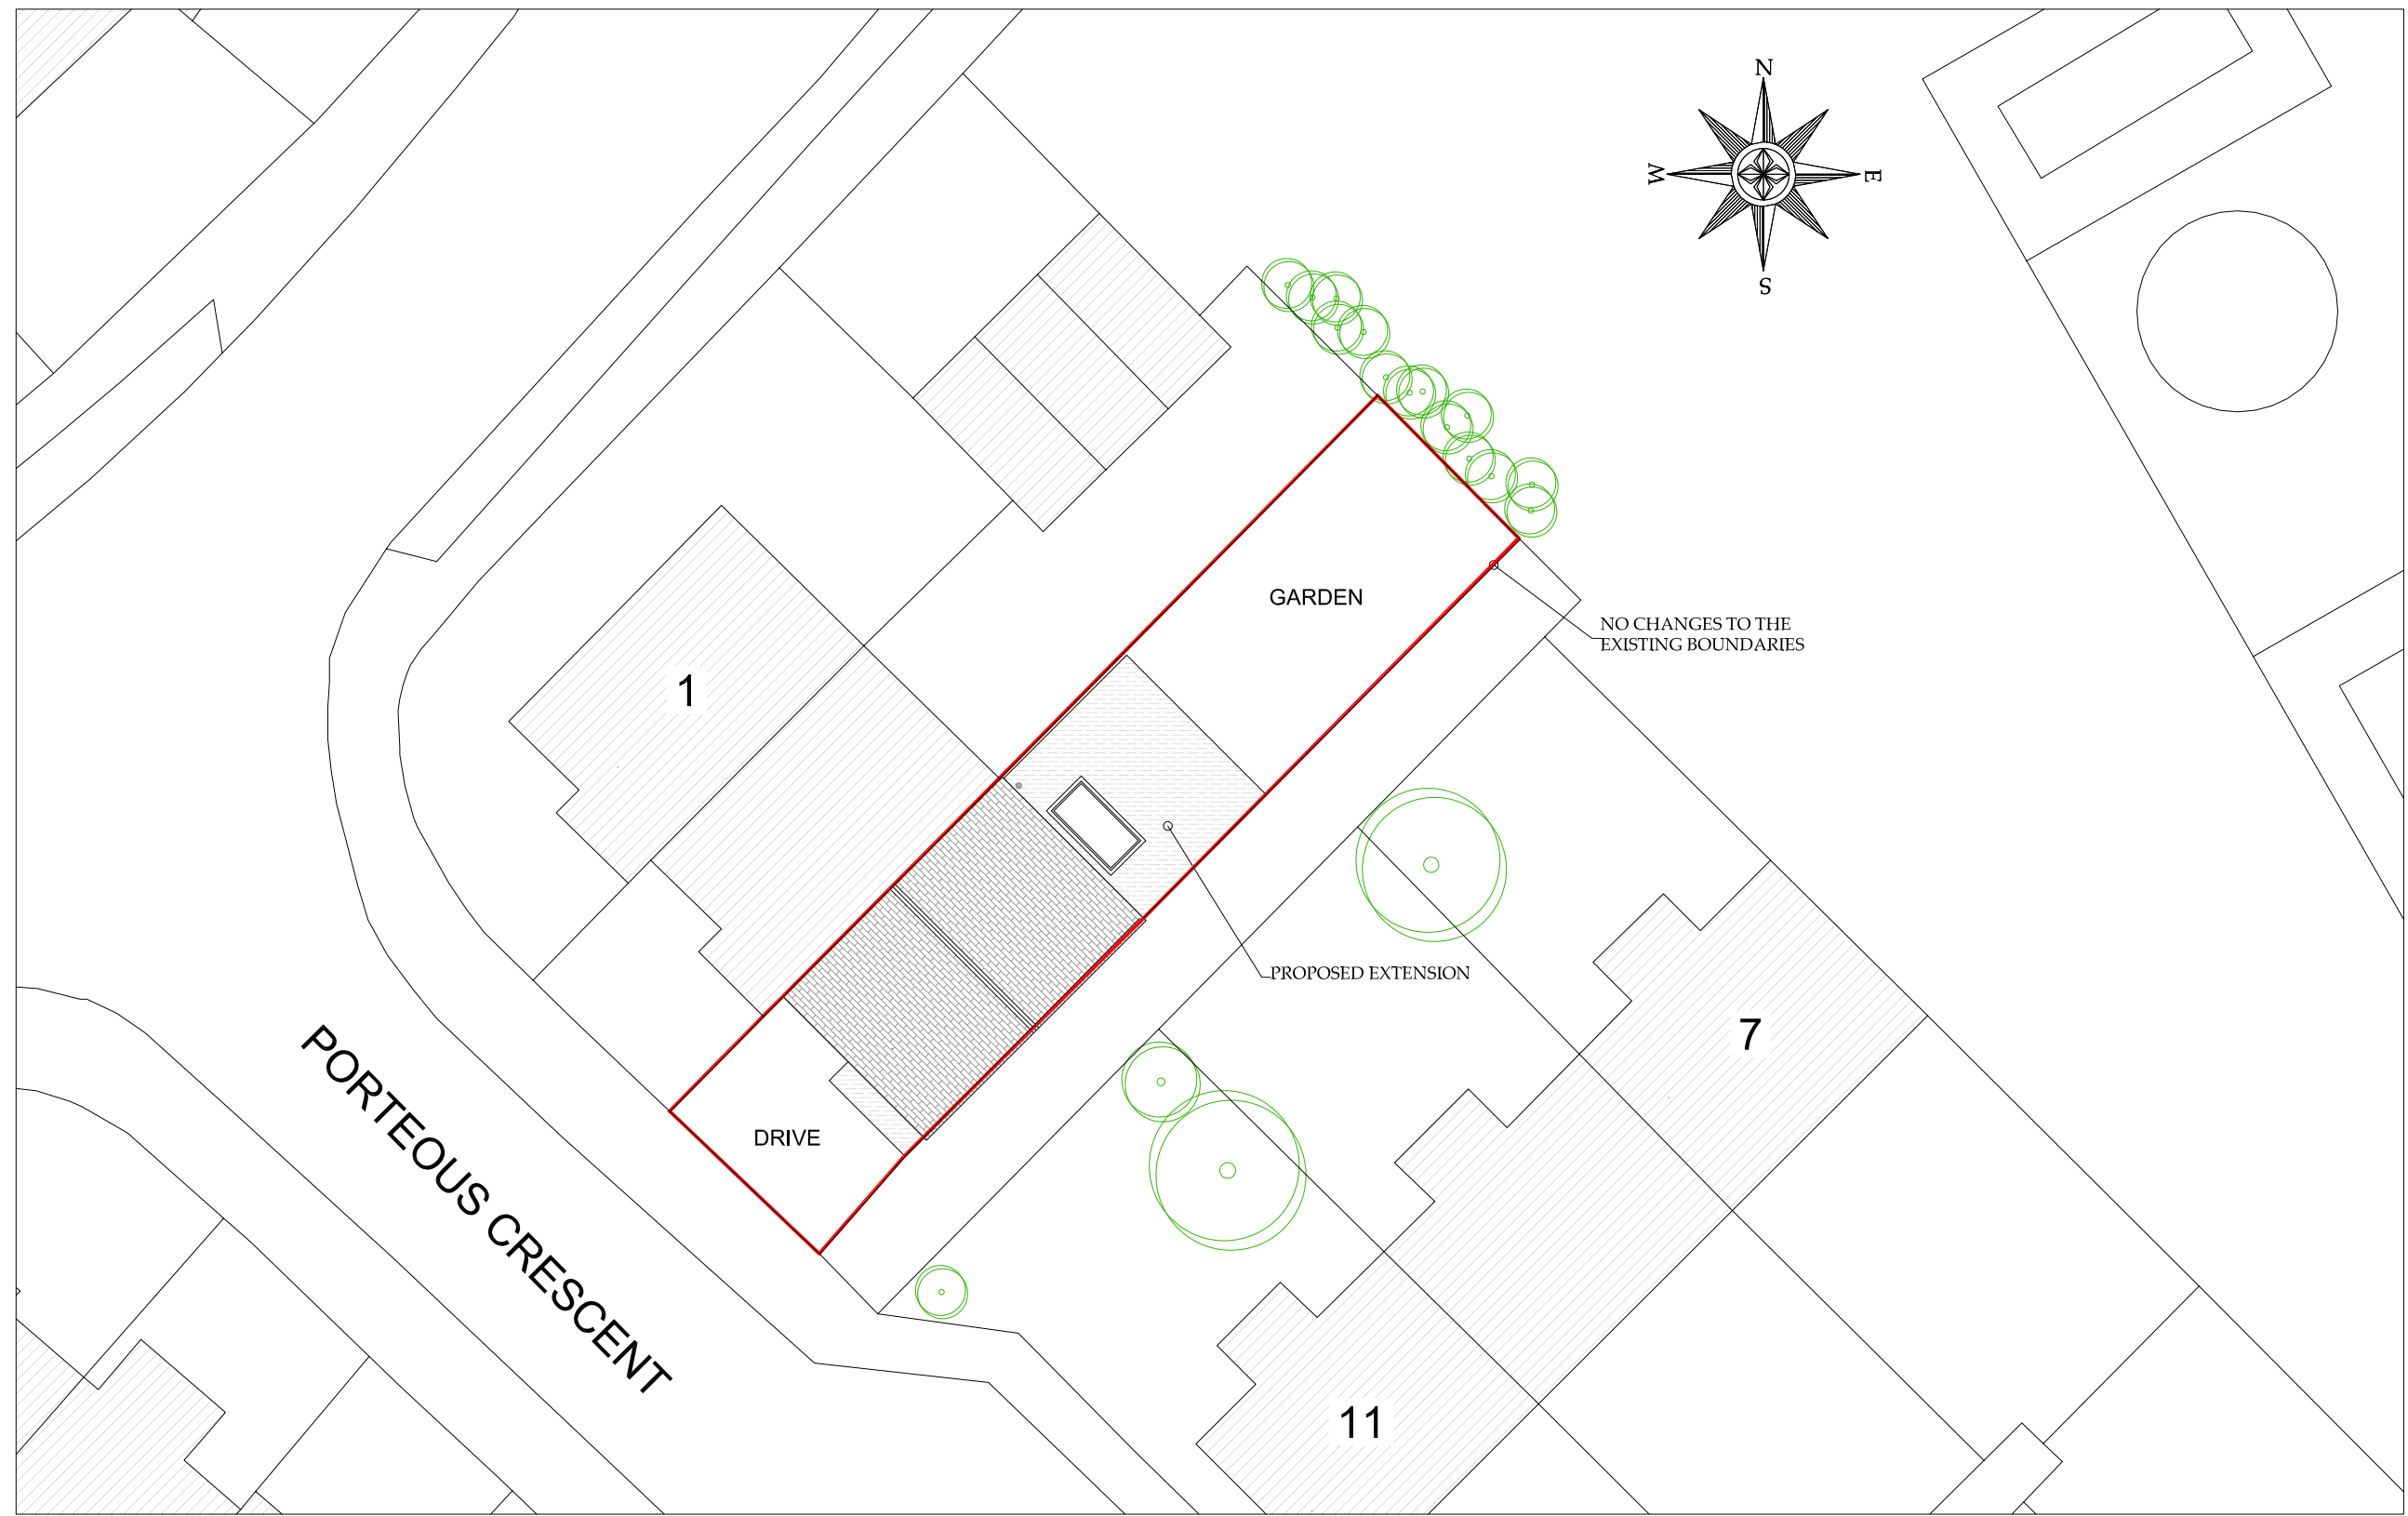

PROPOSED SINGLE STOREY REAR EXTENSION WITH INTERNAL
ALTERATIONS TO INCLUDE DISABLED WET ROOM

Block Plan

THIS DRAWING IS THE COPYRIGHT OF WHOLE CONCEPTS ©

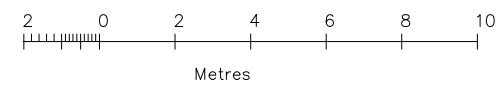

1 Wordsworth Road
Southampton, SO15 5LX
Tel: 07803 079640

Project Name and Address
5 Porteous Crescent
Chandler's Ford
EASTLEIGH
SO53 2DG

Project	Rev.3	Sheet	3
Date	05.01.26		
Scale	1:200@A3		