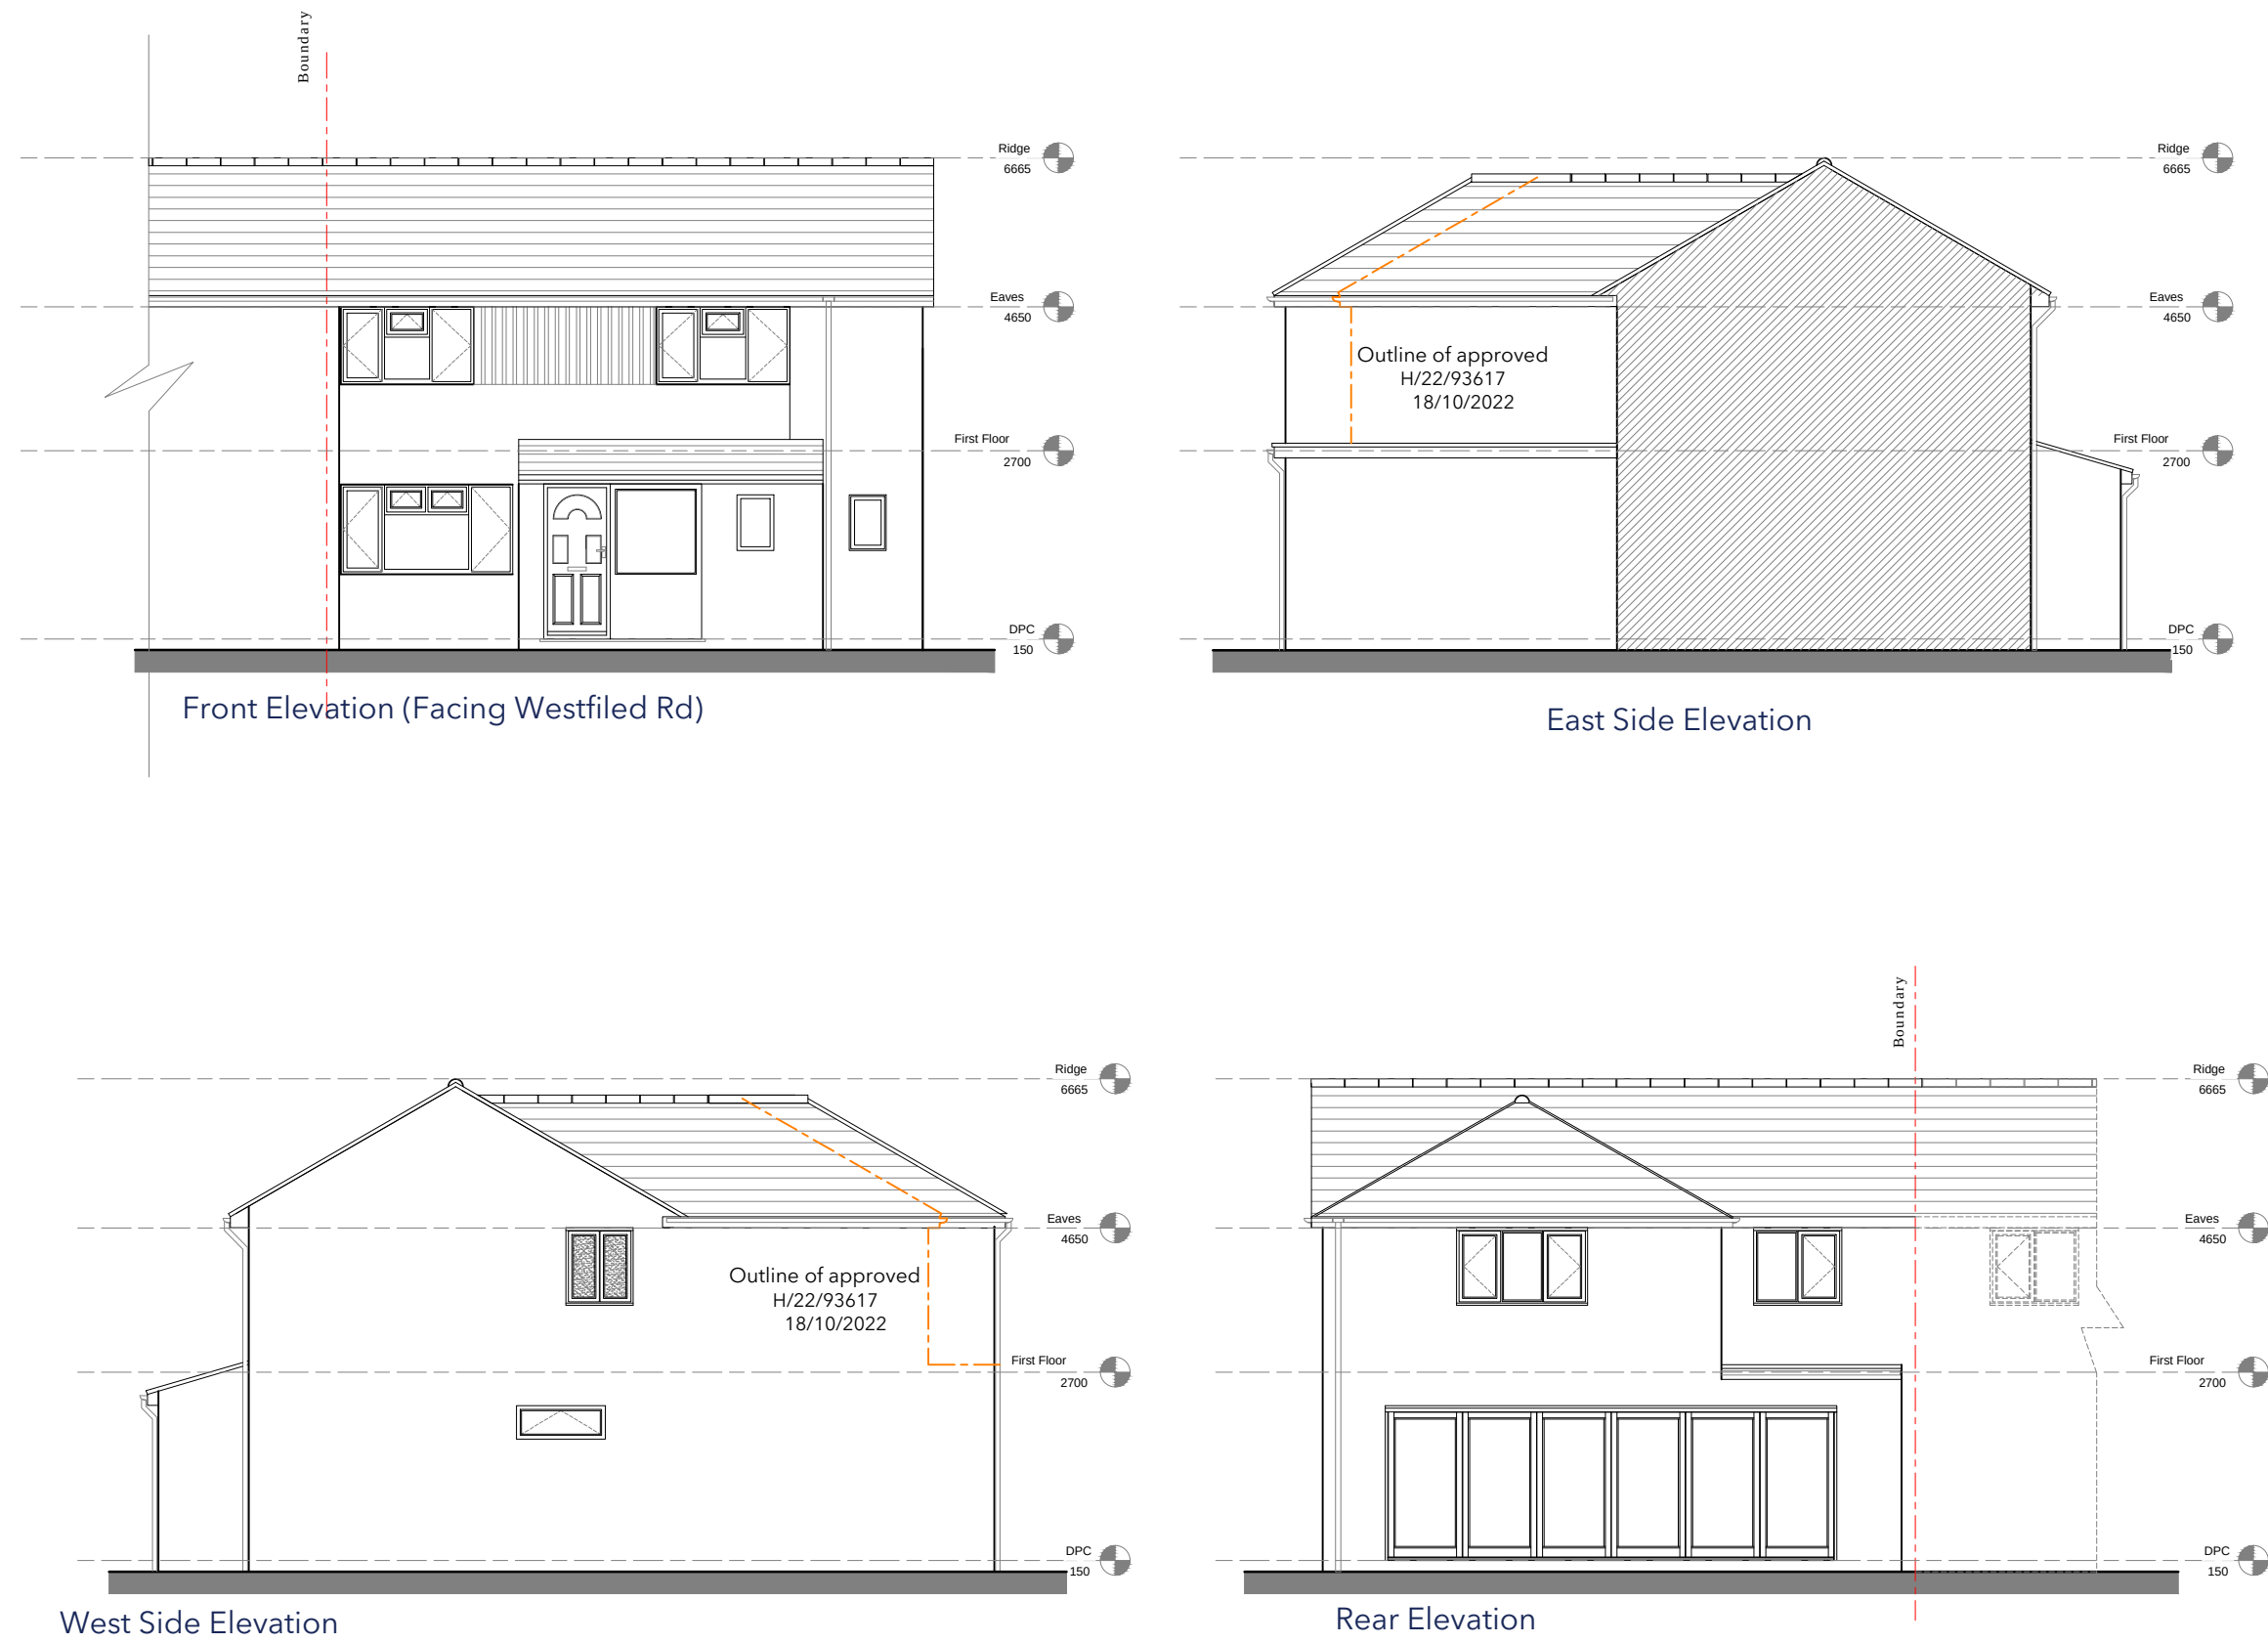
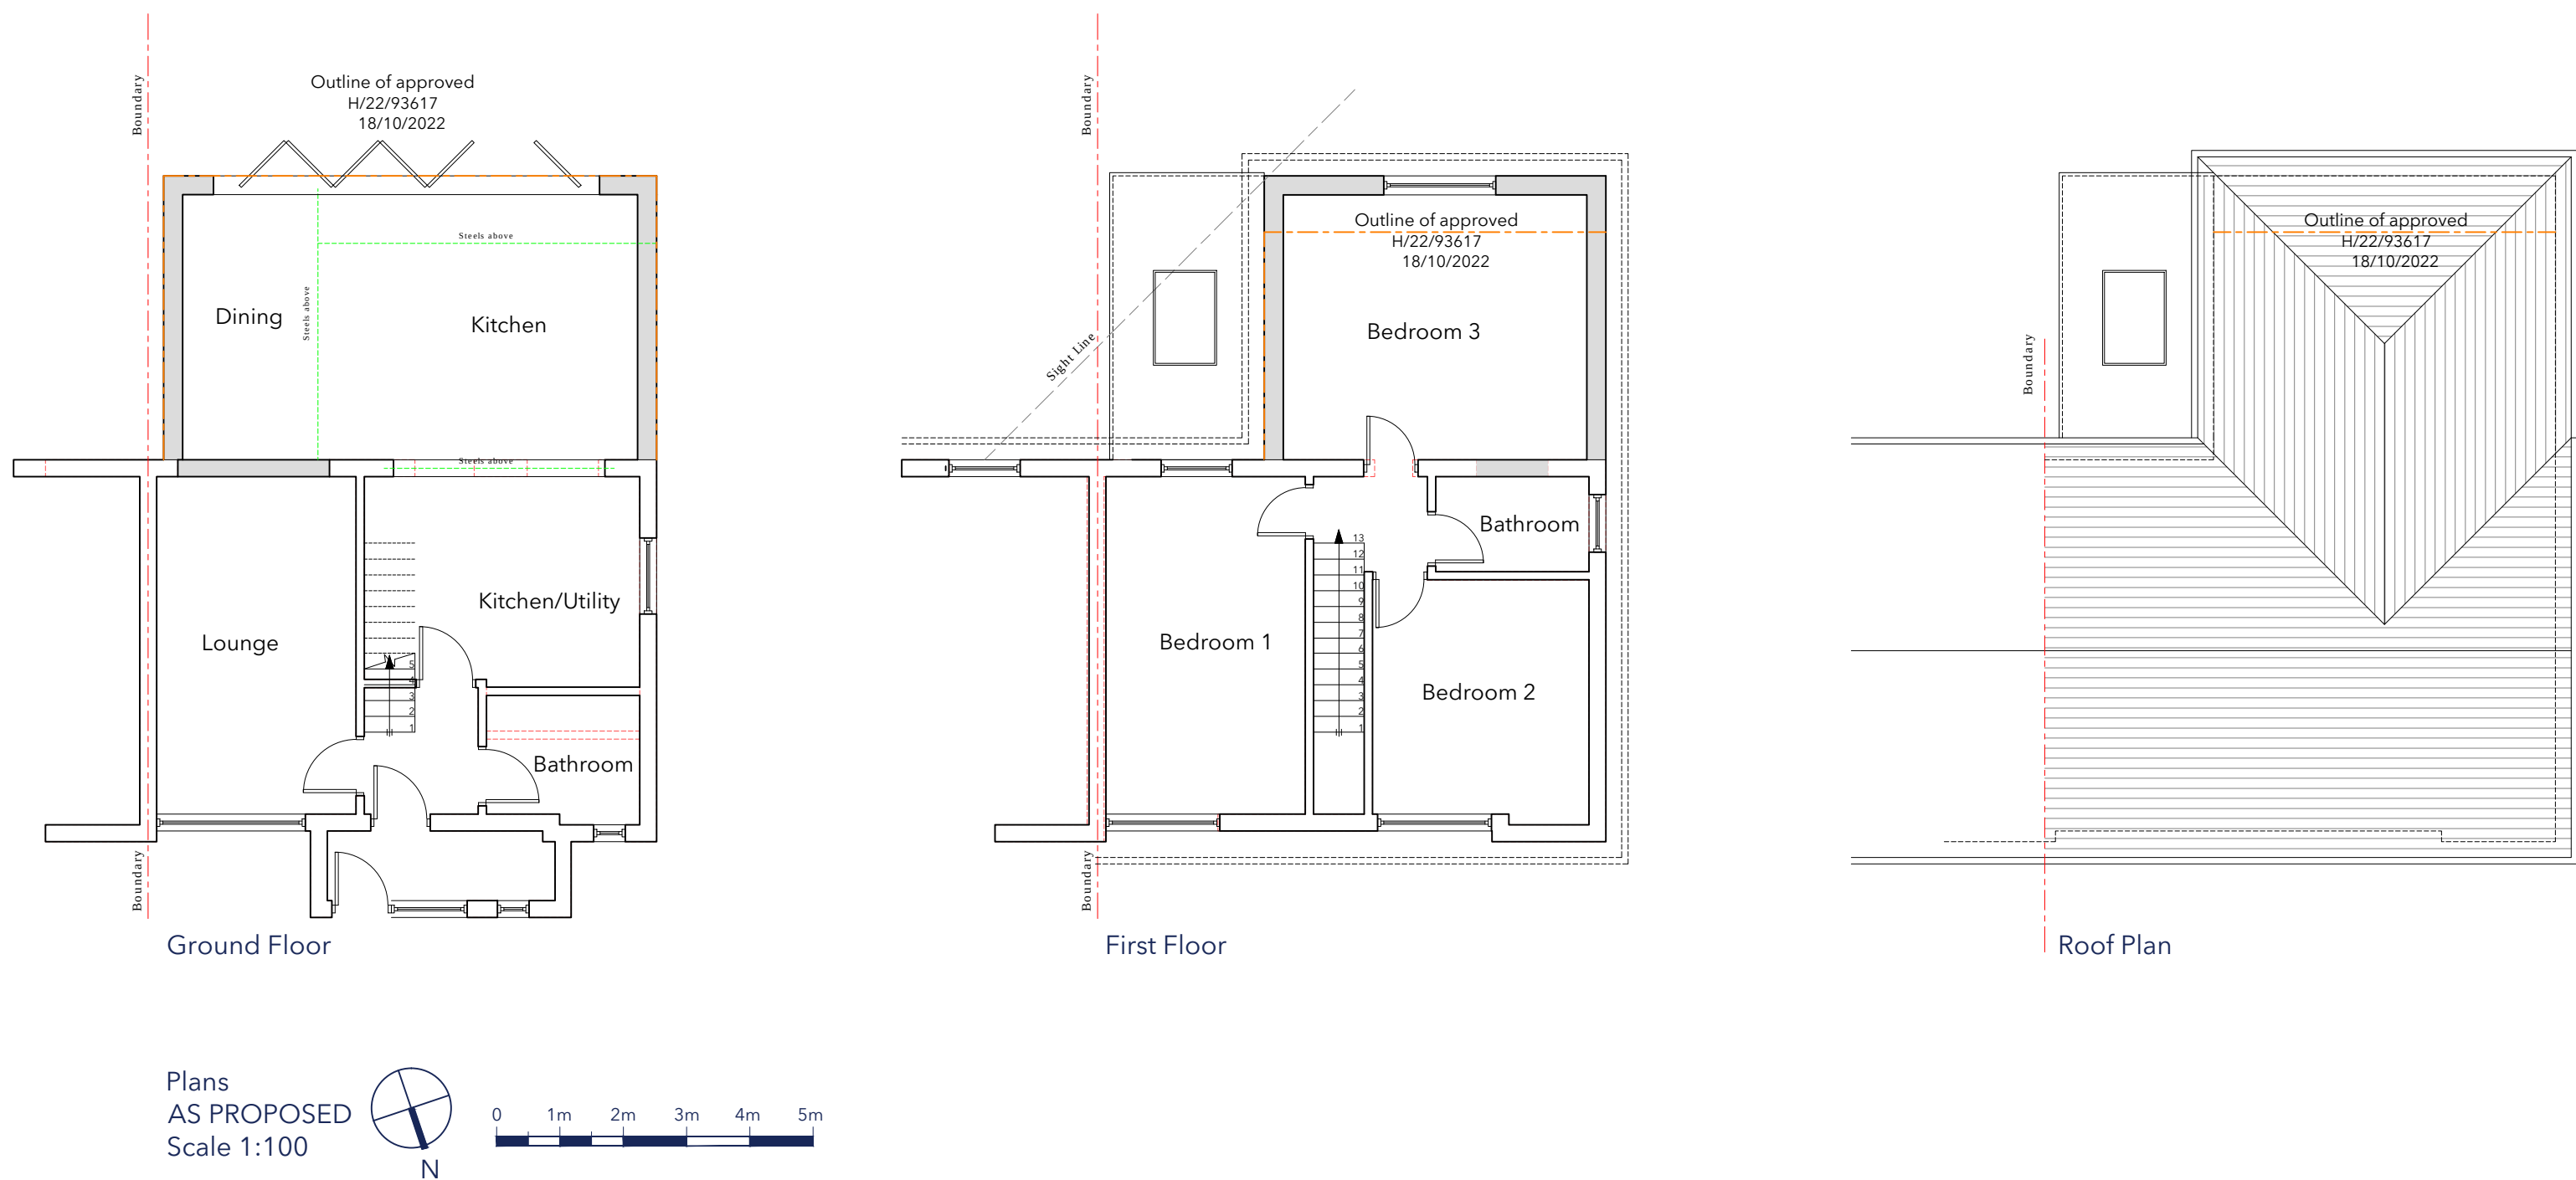
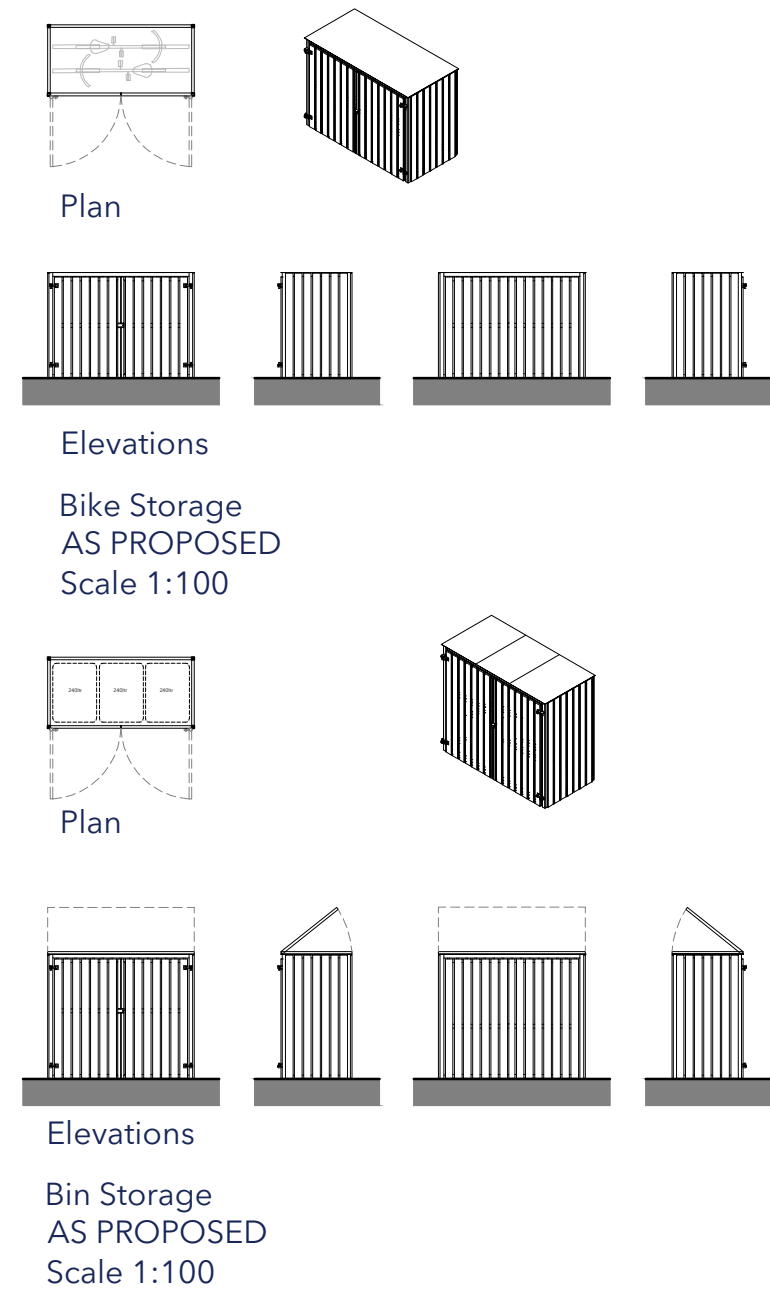


No.	Description	Date

studio

t. 02382 542011
e. info@rs-studio.co.uk
w. www.rs-studio.co.uk

Drawing Title:
**Plans and Elevations
AS PROPOSED**

Project Title:
**62 Westfield Road,
Chandlers Ford,
Eastleigh, SO53 3GW**

Drawing No.:

1924-P-02

Date: December 2025

Scale: Various

Drawn: AS

Checked: RS

This drawing is the copyright of the company and must not be reproduced or used without permission. Annotated dimensions are to be taken in preference to scaled dimensions and site dimensions must be checked before work is commenced