



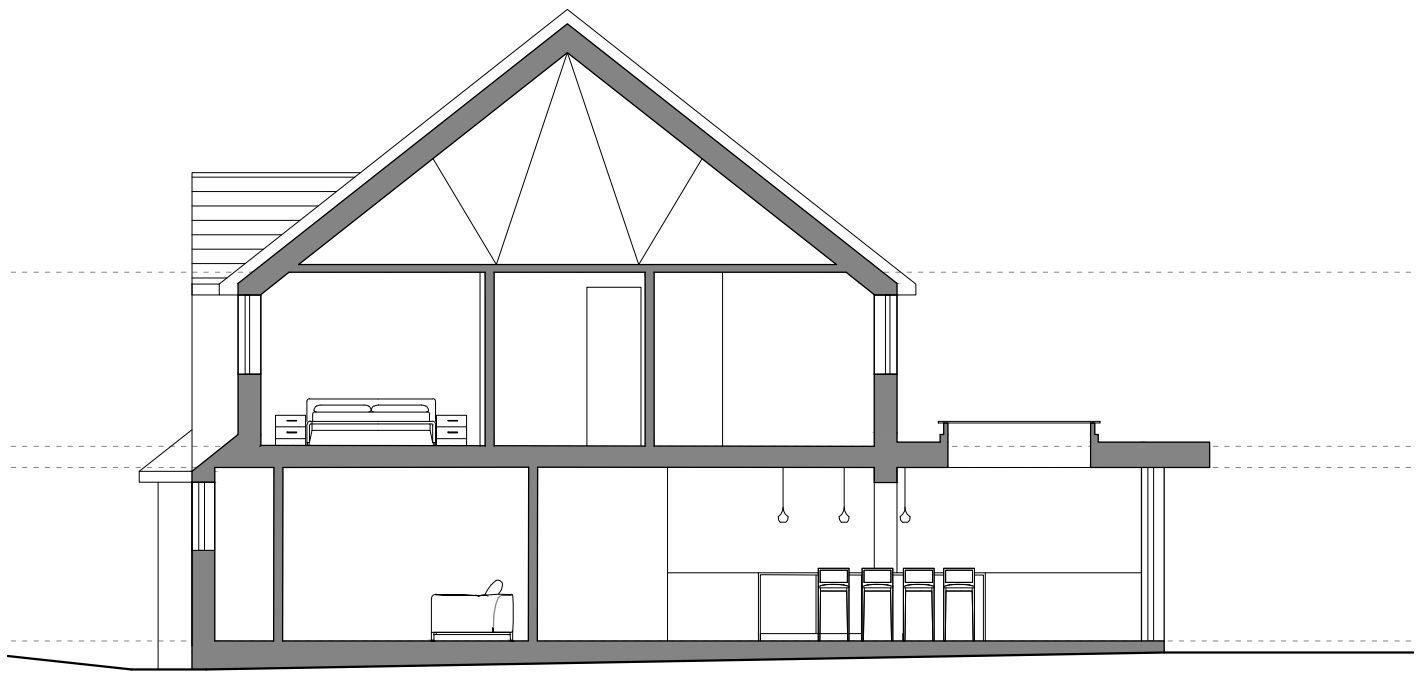

Typical Section

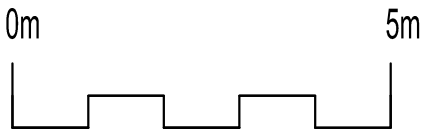

revision		date	
JMArchitecture info@jvarchitecture.co.uk +44(0)7855 95939 38 Chesil Street, Winchester SO23 0HX jvarchitecture.co.uk			
project	133 Olympic Way, Fair Oak		
client	Jo Hyde		
drawing	Building Section		
date	Oct 25	scale	1:100@A3
drawing no	PL06	revision	